




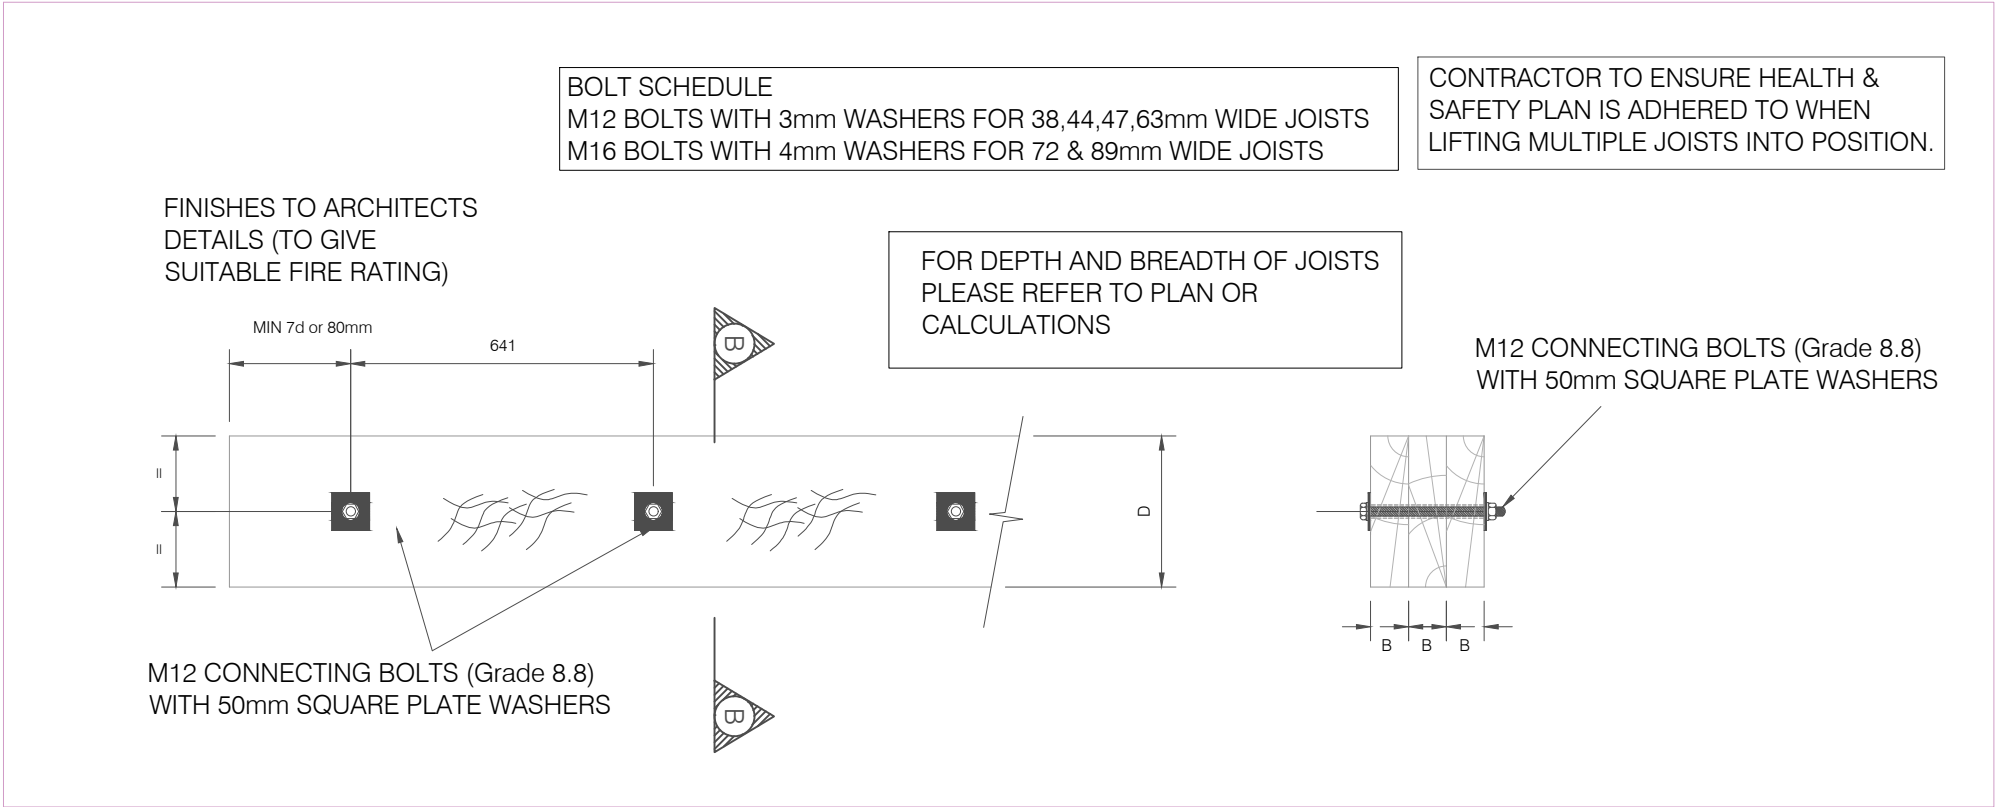

Multiple Joist Connection Detail

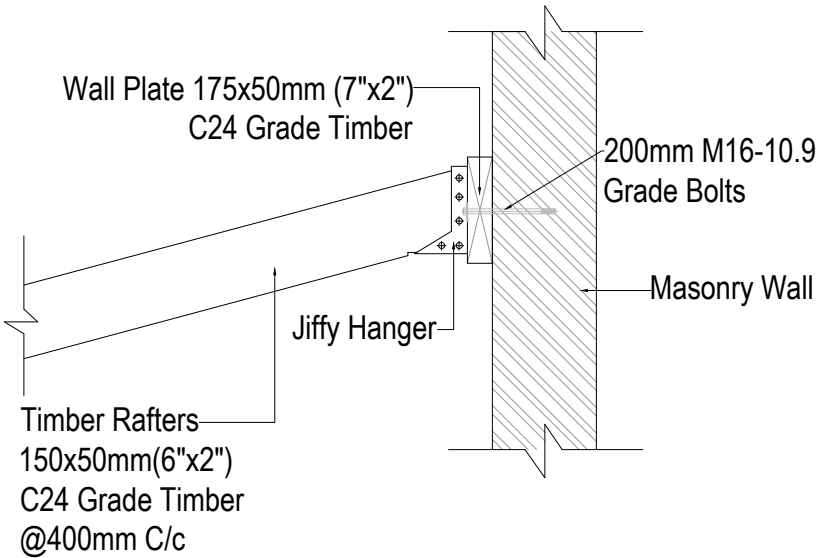

Timber Wall Plate Detail

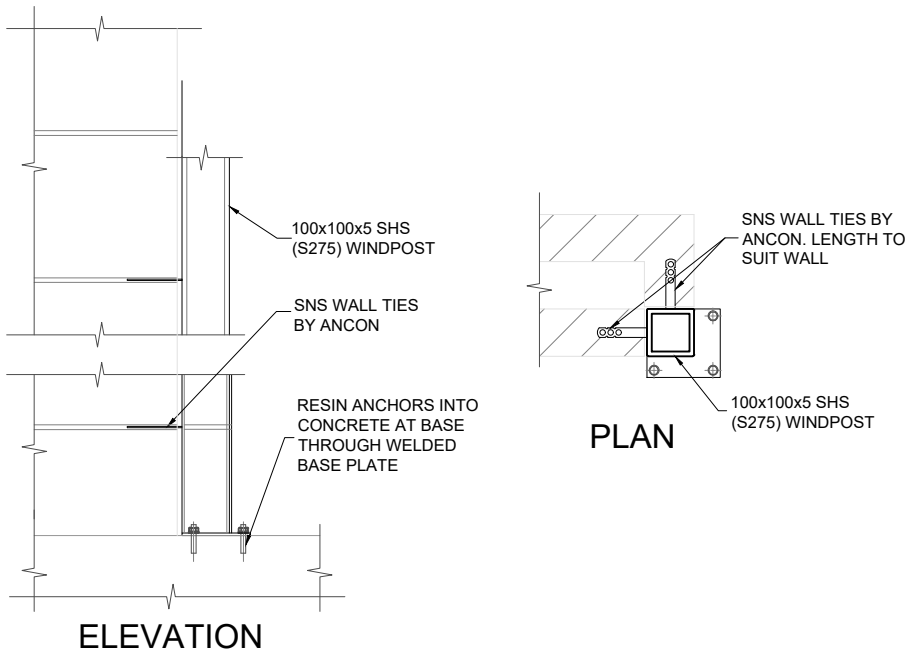


WP1 Windpost Detail

Notes :

1. All Dimension are in millimeters.
2. All dimensions are to be checked on site and the Architect is to inform of any discrepancies before construction commences.
3. All references to drawings refer to current revision of that drawing.

WALL LEGEND	
	Existing Wall
	Proposed 100 mm Non-Loadbearing Stud Wall
	Proposed Block Wall
	Proposed 350mm Cavity Wall

Rev.	Date	Revisions

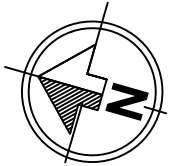

Client -
Project - 65 Cranbourne Park Hedge End Hampshire SO30 0NY

Scale **NTS** Date - 19-04-2025

Drawn By Checked By -

Project No. Drawing No. Revision
10 -

Project Description
- Front Porch Extension