


Chandler's Ford and Hiltingbury Character Areas

Supplementary Planning Document

Adopted: January 2005
£5.00

Cliff Bowden
Head of Planning Policy & Design
Eastleigh Borough Council

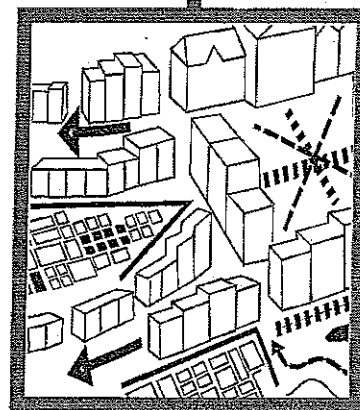

7. SCANTABOUT AND PEVERELLS WOOD

This is an area of predominantly detached dwellings (although there are also some semi-detached and some terraced dwellings as well). There are two distinct styles: a neo-Georgian style and a less formal style of houses with fairly steep pitched roofs. There are a number of bungalows in Peverells Wood. There is a fairly large central green, off Carthage Close.

Development proposals should ensure that:


- ***the style and design of any new building work, including extensions, is compatible with the character of good quality adjacent properties***
- ***sufficient garden depth and area is retained by existing or replacement dwellings, commensurate with their size and character, which can accommodate appropriate tree planting in keeping with the character of existing plots.***



Scantabout Avenue



Carthage Close

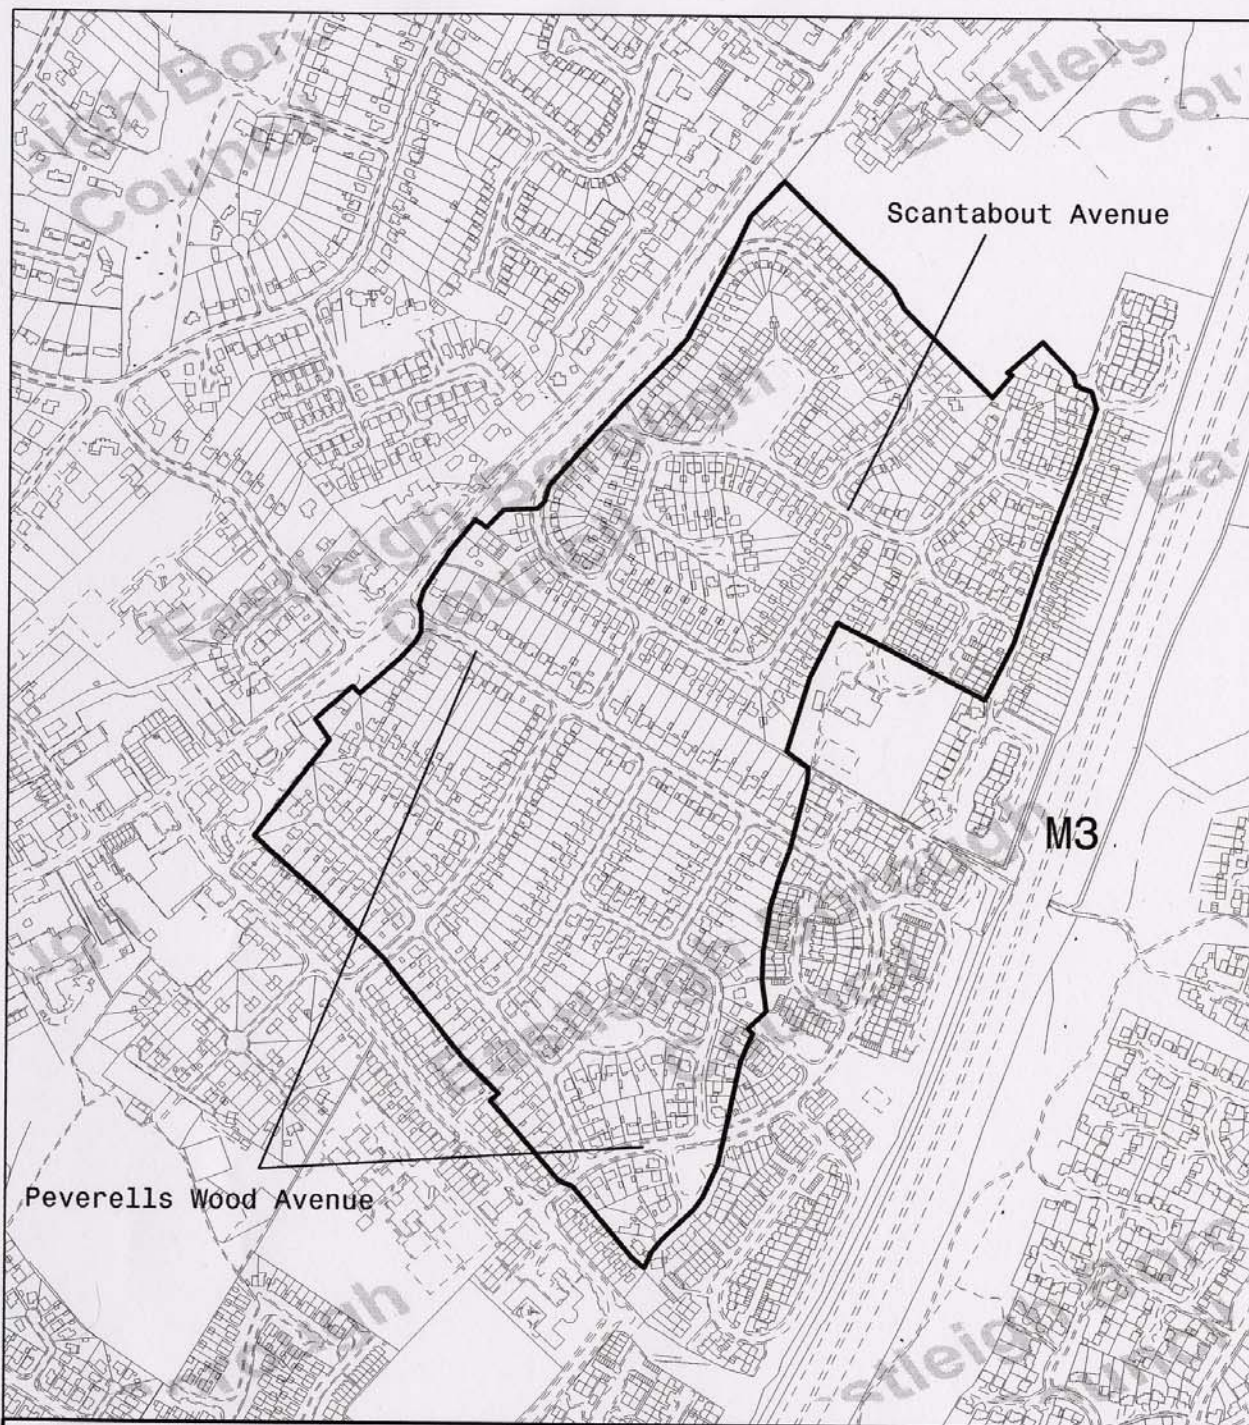

Reproduced from the Ordnance Survey mapping with the permission of Her Majesty's Stationery Office (C) Crown copyright. Unauthorised reproduction infringes Crown copyright and may lead to prosecution or civil proceedings. Licence No. 100019622 (2004)

EASTLEIGH
BOROUGH COUNCIL
Planning Policy & Design

Civic Offices
Leigh Road
Eastleigh
Hants SO50 9YN
Telephone 023 8068 6800 Fax 023 8064 3952



TITLE Scantabout and Peverells Wood

Map Ref SU4421

Date 18/10/2004

Scale 1:6000

Name