
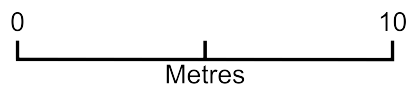


Front Fence

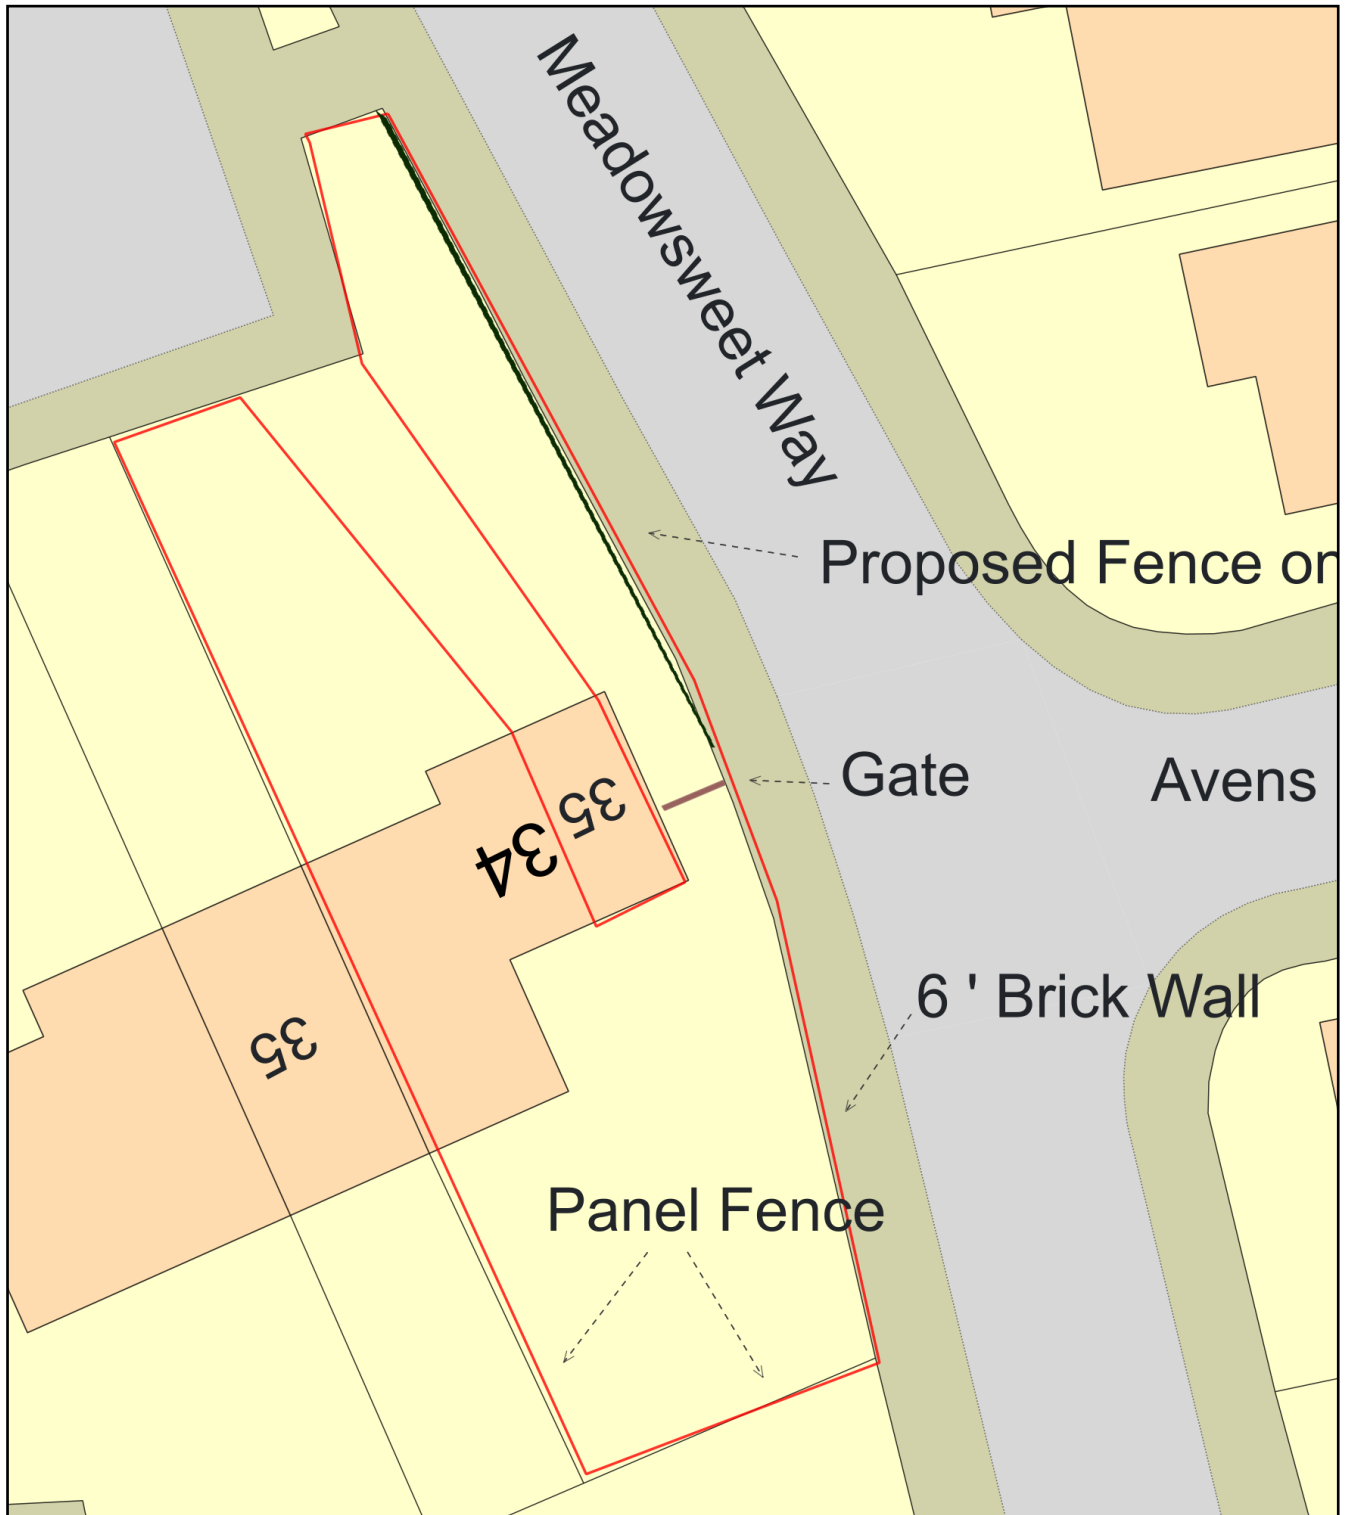

Plan Produced for: C Cole

Date Produced: 20 Aug 2025

Plan Reference Number: TQRQM25227184316516

Scale: 1:200 @ A4