



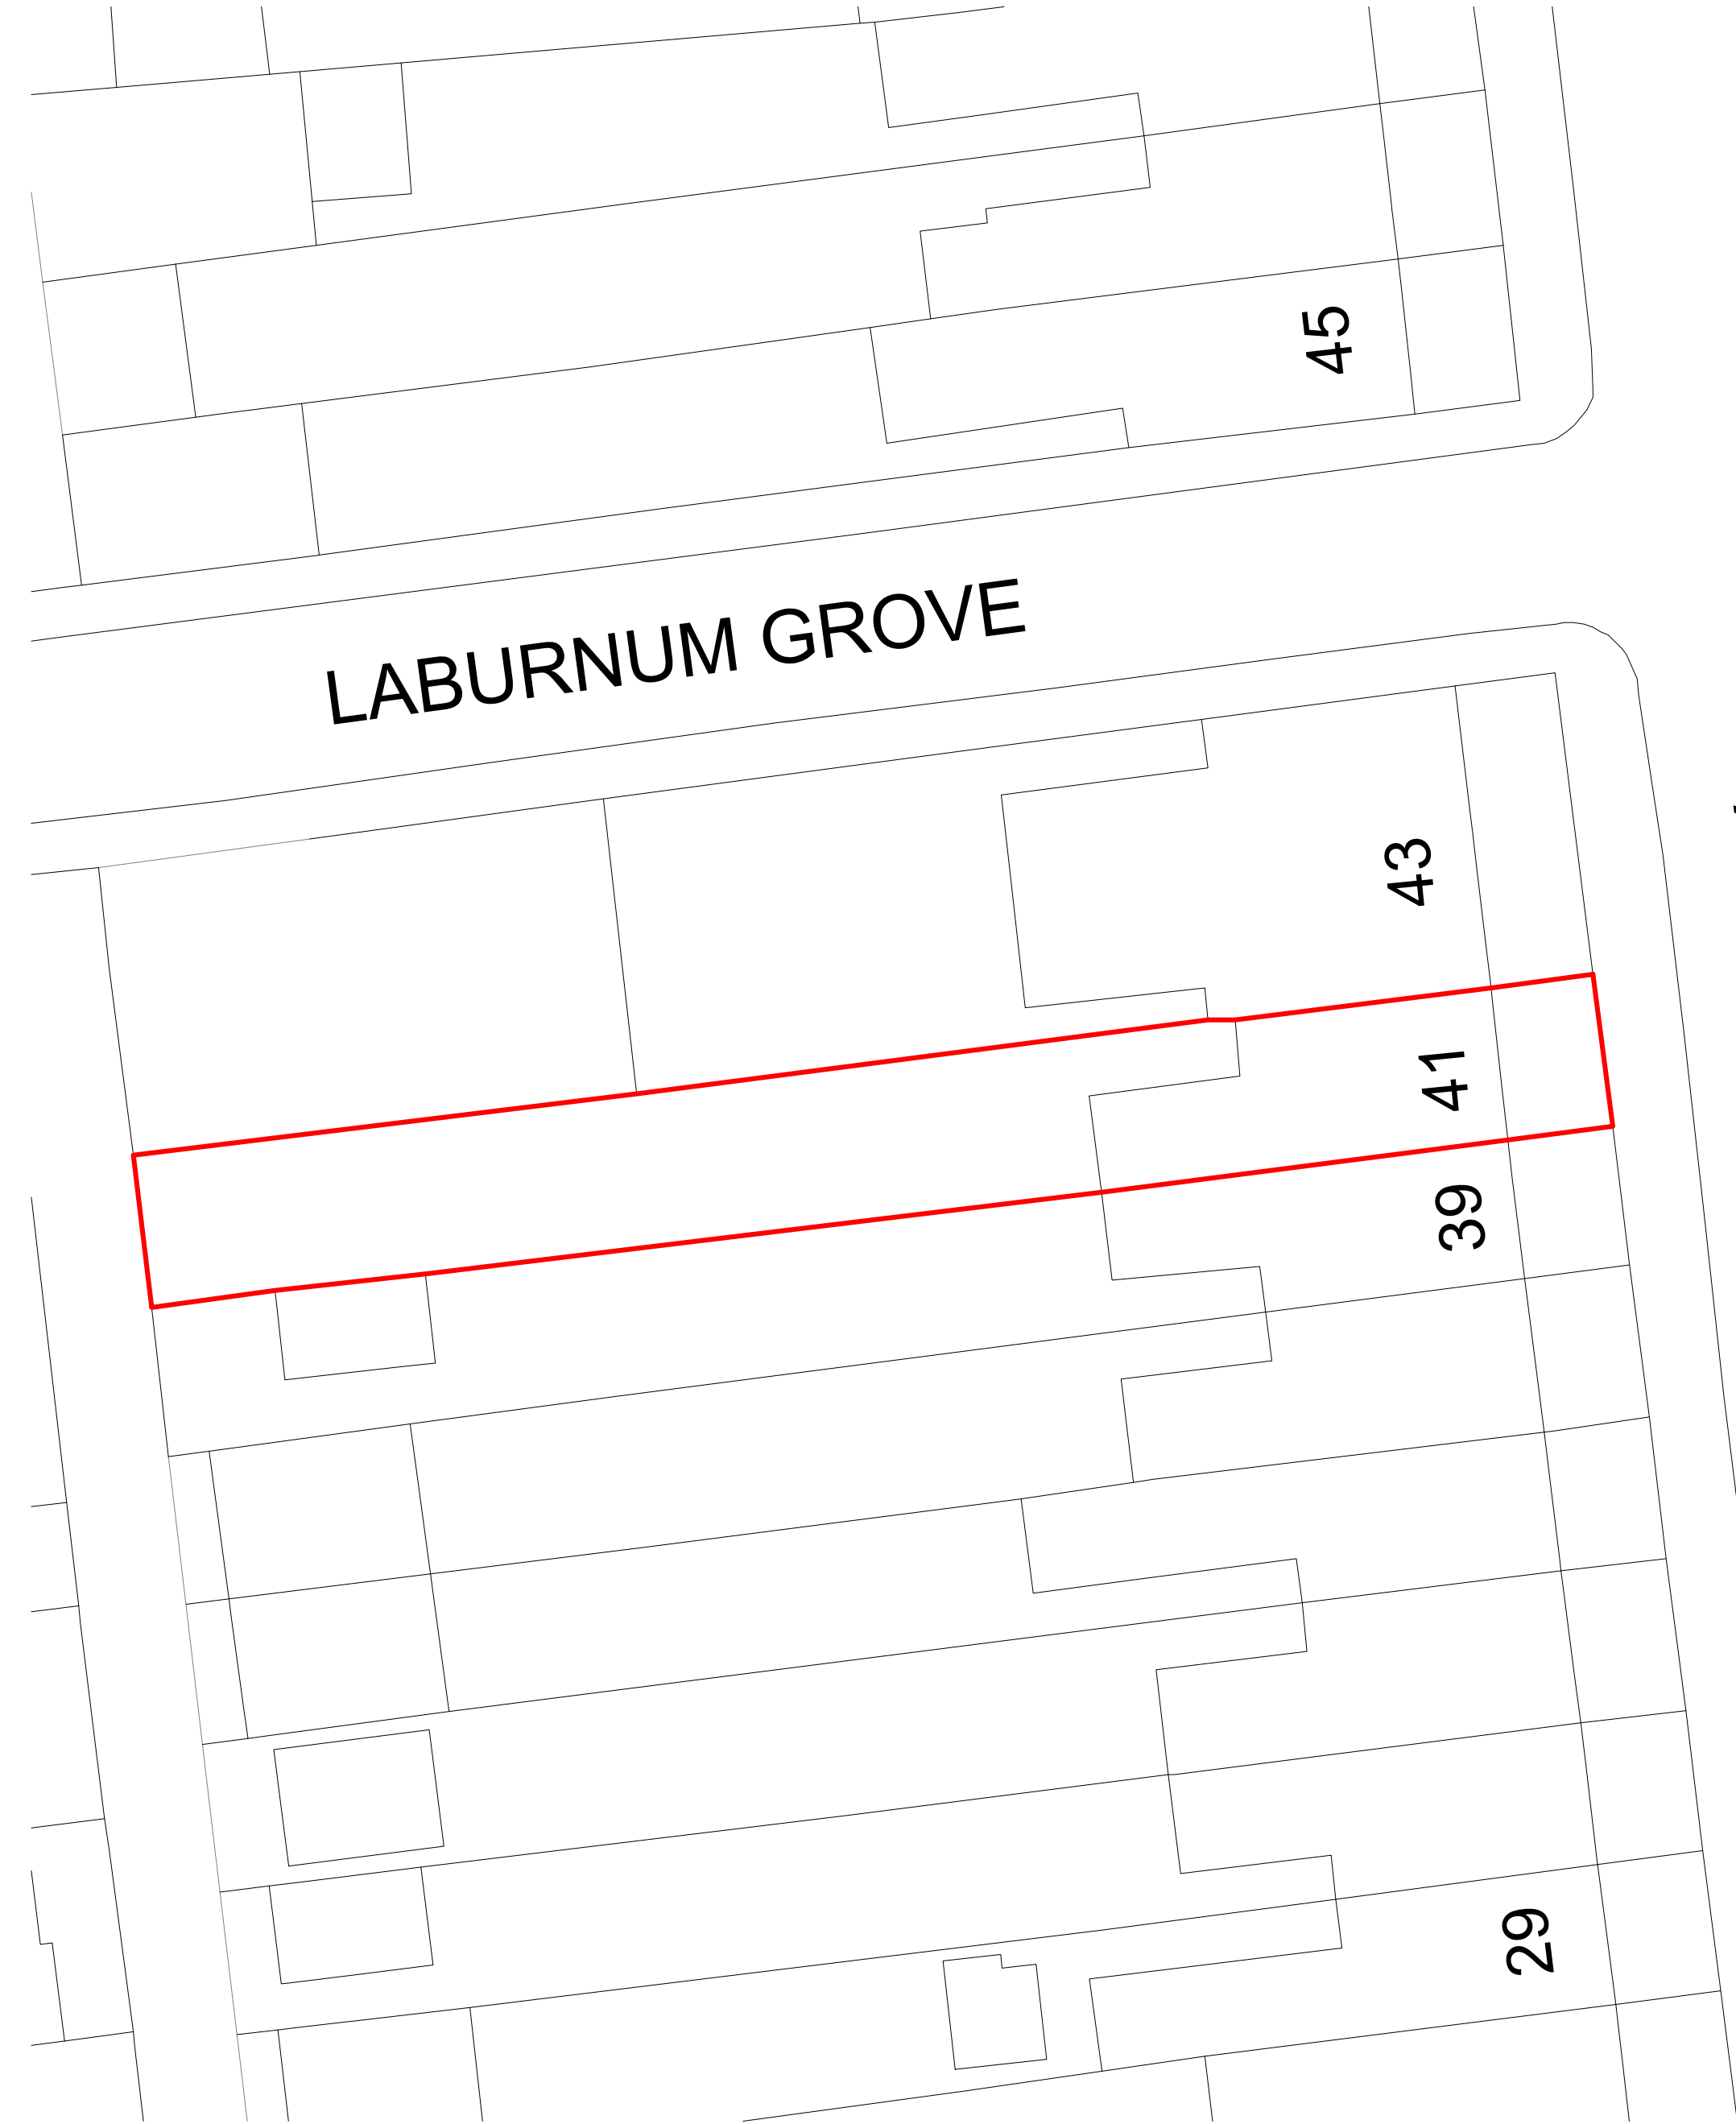

© Crown copyright 2025 Ordnance Survey 100053143

EXISTING BLOCK PLAN
1:200 SCALE

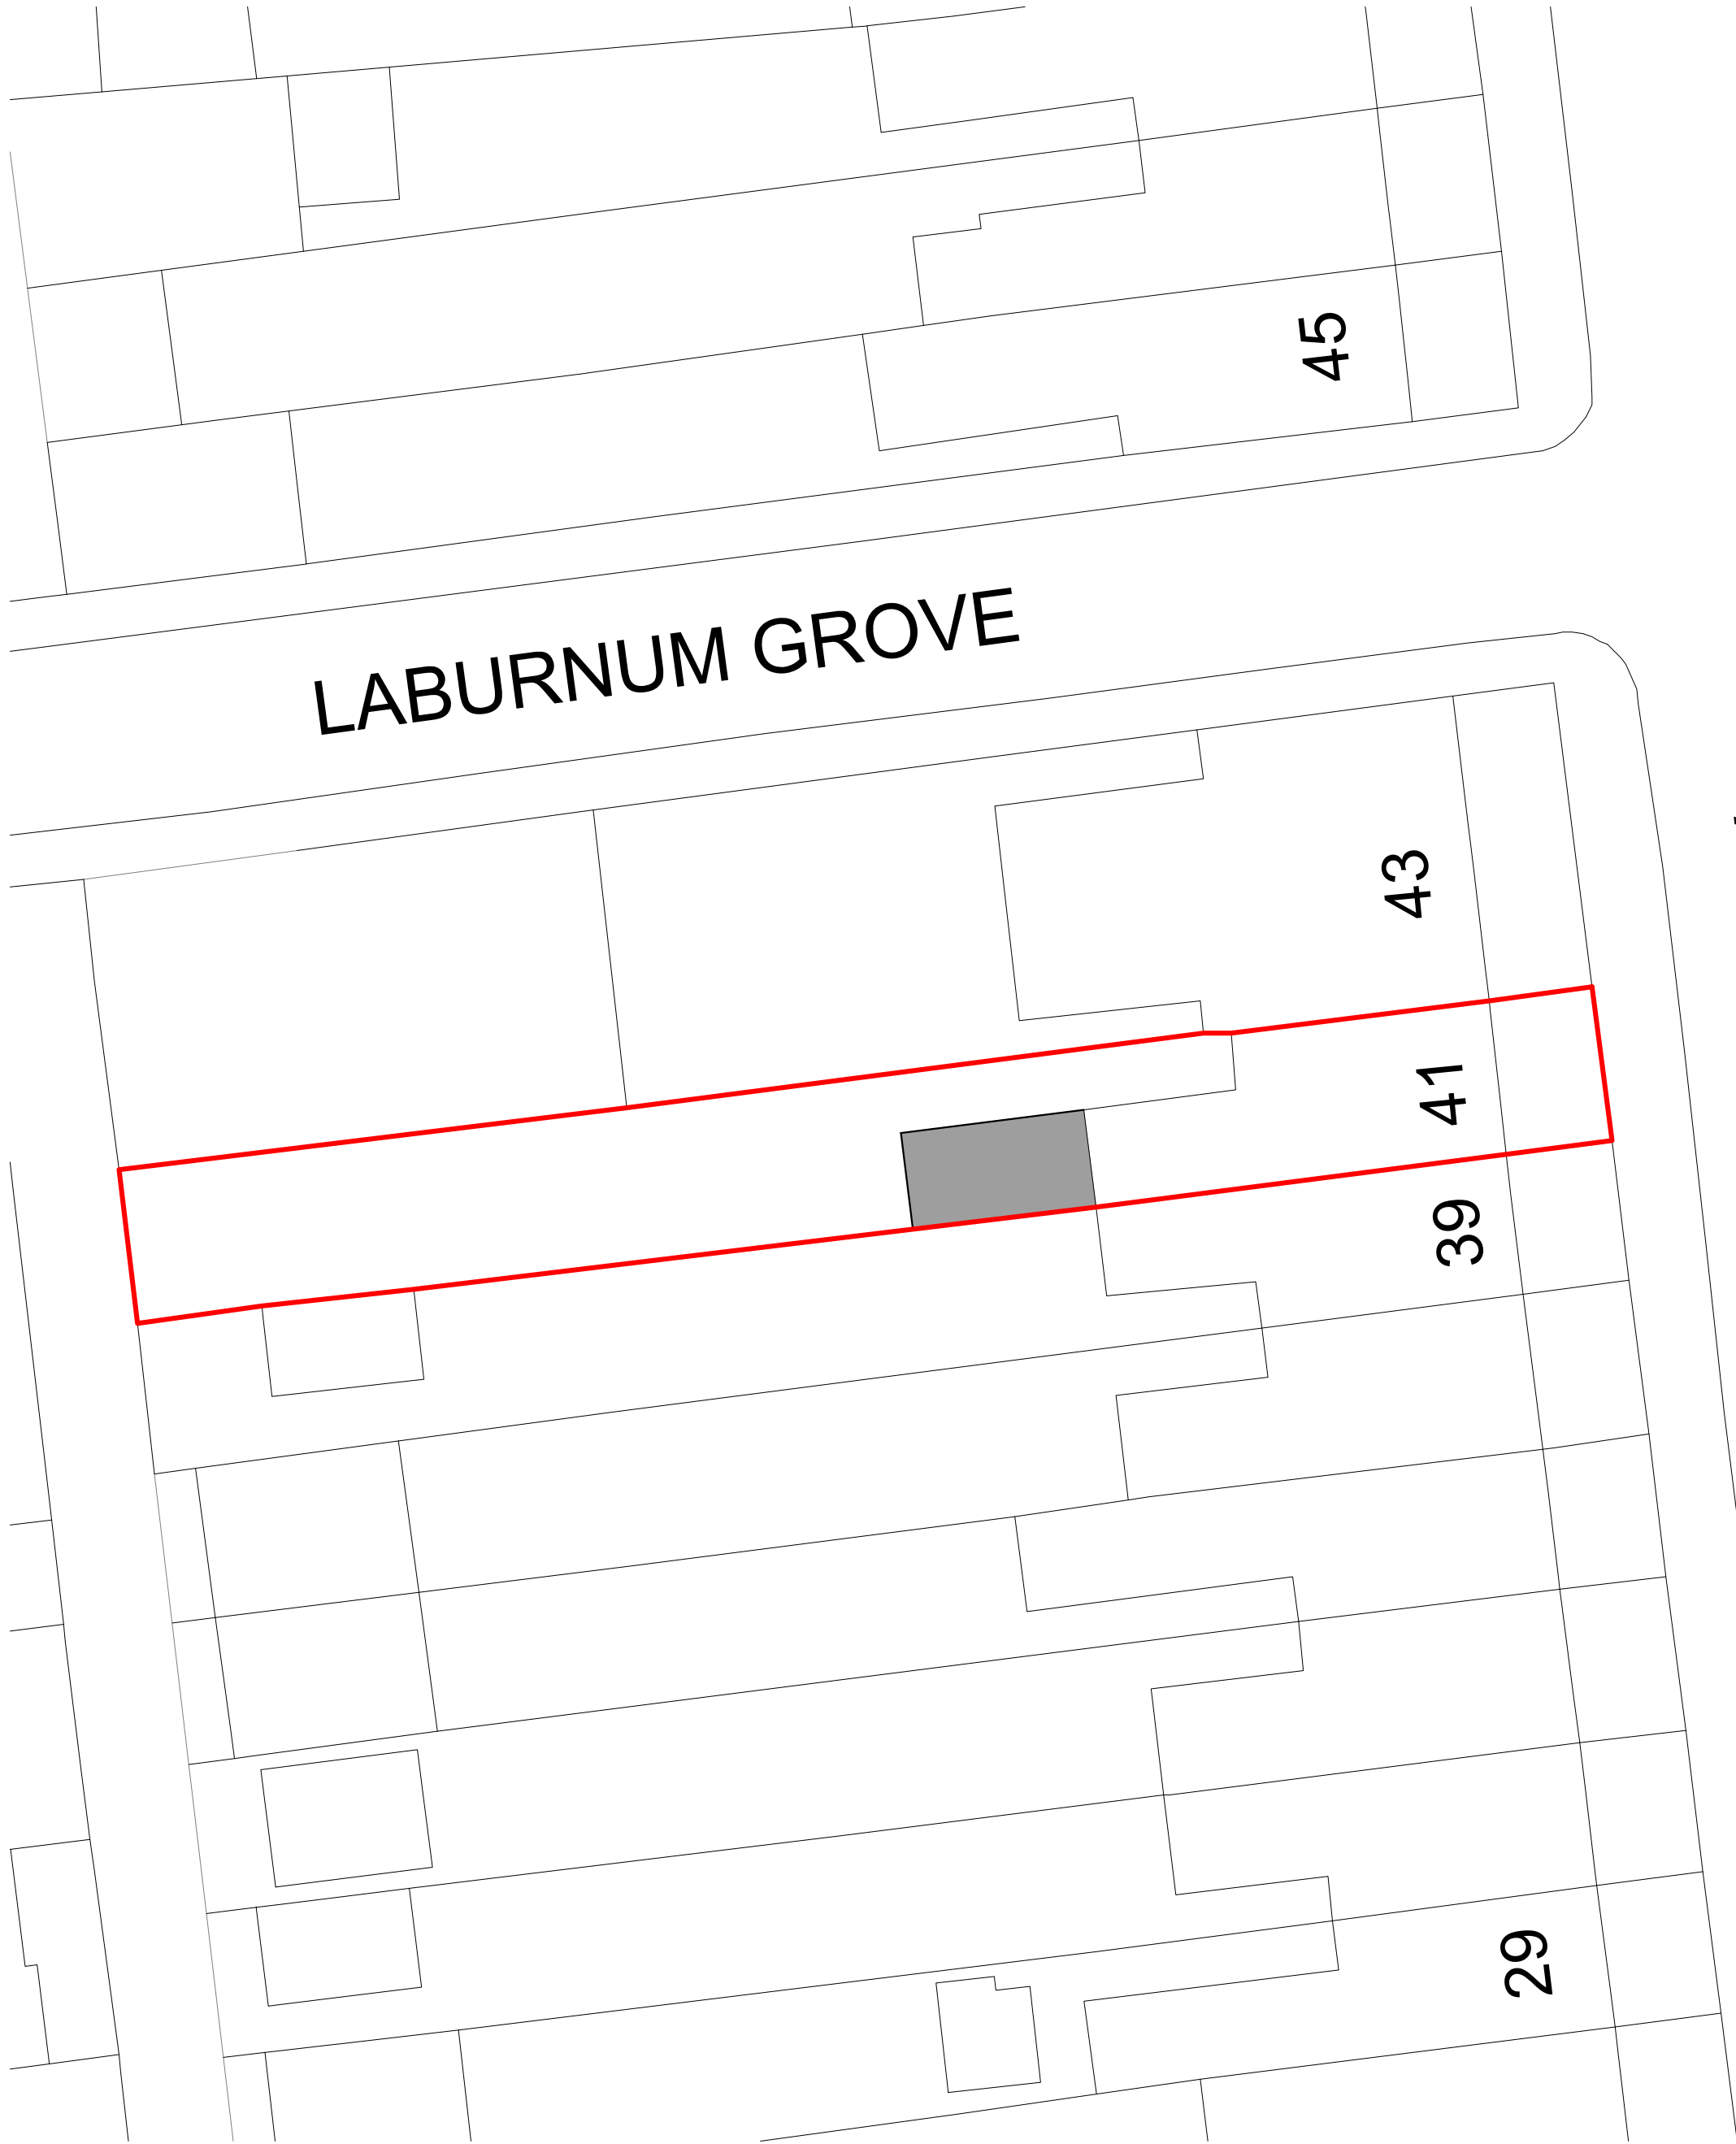

© Crown copyright 2025 Ordnance Survey 100053143

PROPOSED BLOCK PLAN
1:200 SCALE

Disclaimer


Adjacent Properties and boundaries are shown for illustrative purposes only and have not been surveyed unless otherwise stated. All areas shown are approximate and should be verified before forming the basis of a decision. Do not scale other than for Planning purposes. All dimensions must be checked by the contractor before commencing work on site. No deviation from this drawing will be permitted without prior written consent of the architect. The copyright of this drawing remains with HMO Designers and may not be reproduced in any form without prior written consent.

Notes

Drawing based on survey information by others and subject to planning, building regulation and other statutory approvals.


Drawing Key

- Existing Walls
- New Walls
(External Alterations Completed Under PDR)
- Demolished Walls / Sanitaryware
- Rooftlights Above

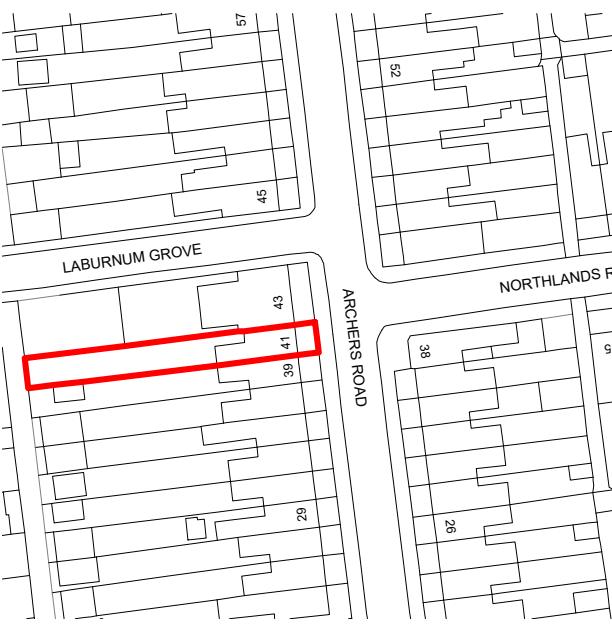

© Crown copyright 2025 Ordnance Survey
100053143

LOCATION PLAN
1:1250 SCALE

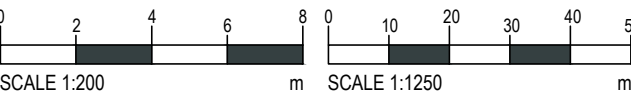

Our Studio // Ichen Court, Eastgate Street, Winchester
Our Number // 0800 175 5405
Our Email // hello@thistlearchitecture.co.uk
Our Website // thistlearchitecture.co.uk

Project

**41 Archers Road, Eastleigh,
SO50 9AQ**

Drawing Title

**Existing and Proposed
Block & Location Plans**

Drawing Number

HD00247- PL01

Scale

1:50 @A1

Issue Status

Planning

Drawn

HR

Date

Aug 2025