


Location Plan

Site Address: 79, Ashdown Road, Chandler's Ford, SO53 5QX

Date Produced: 26-Aug-2025

Scale: 1:1250 @A4

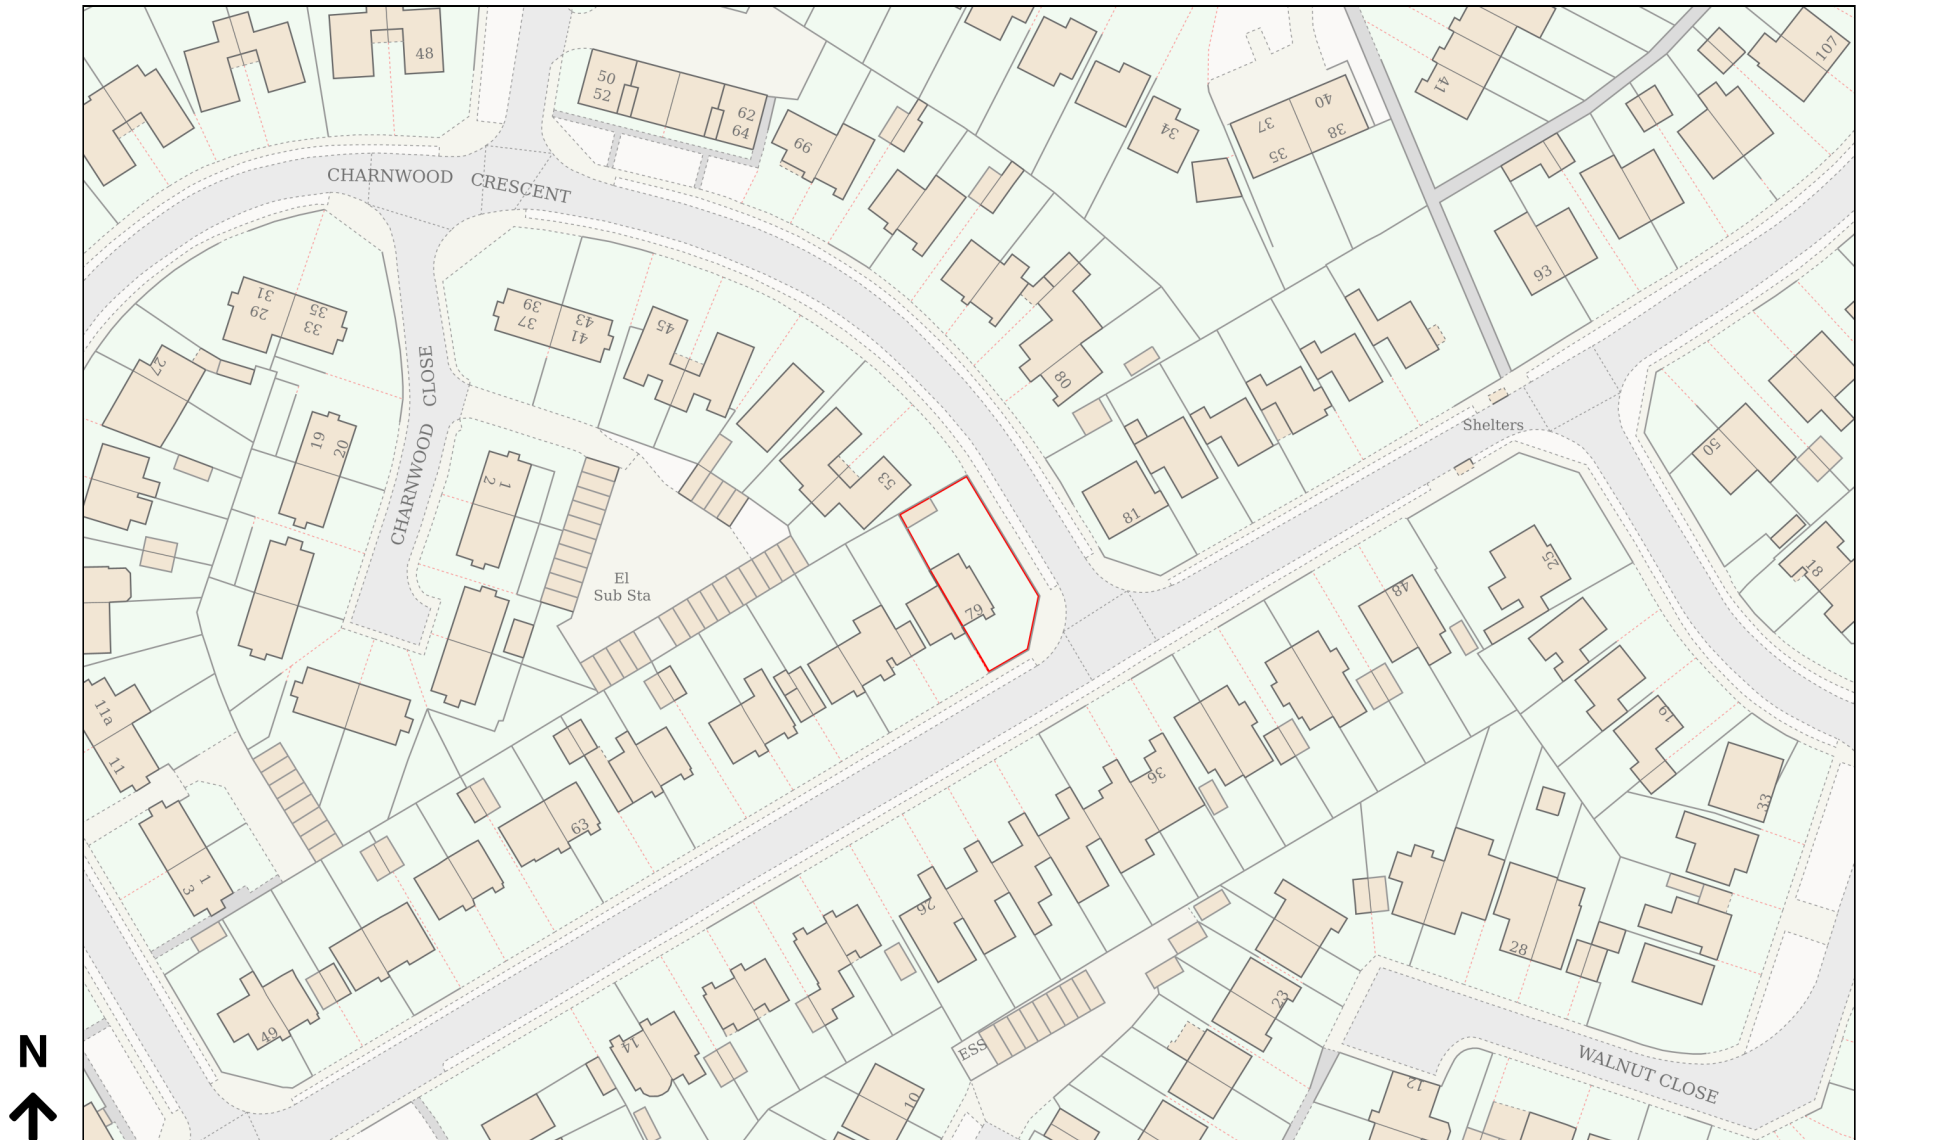

Planning Portal Reference: PP-14281924v1