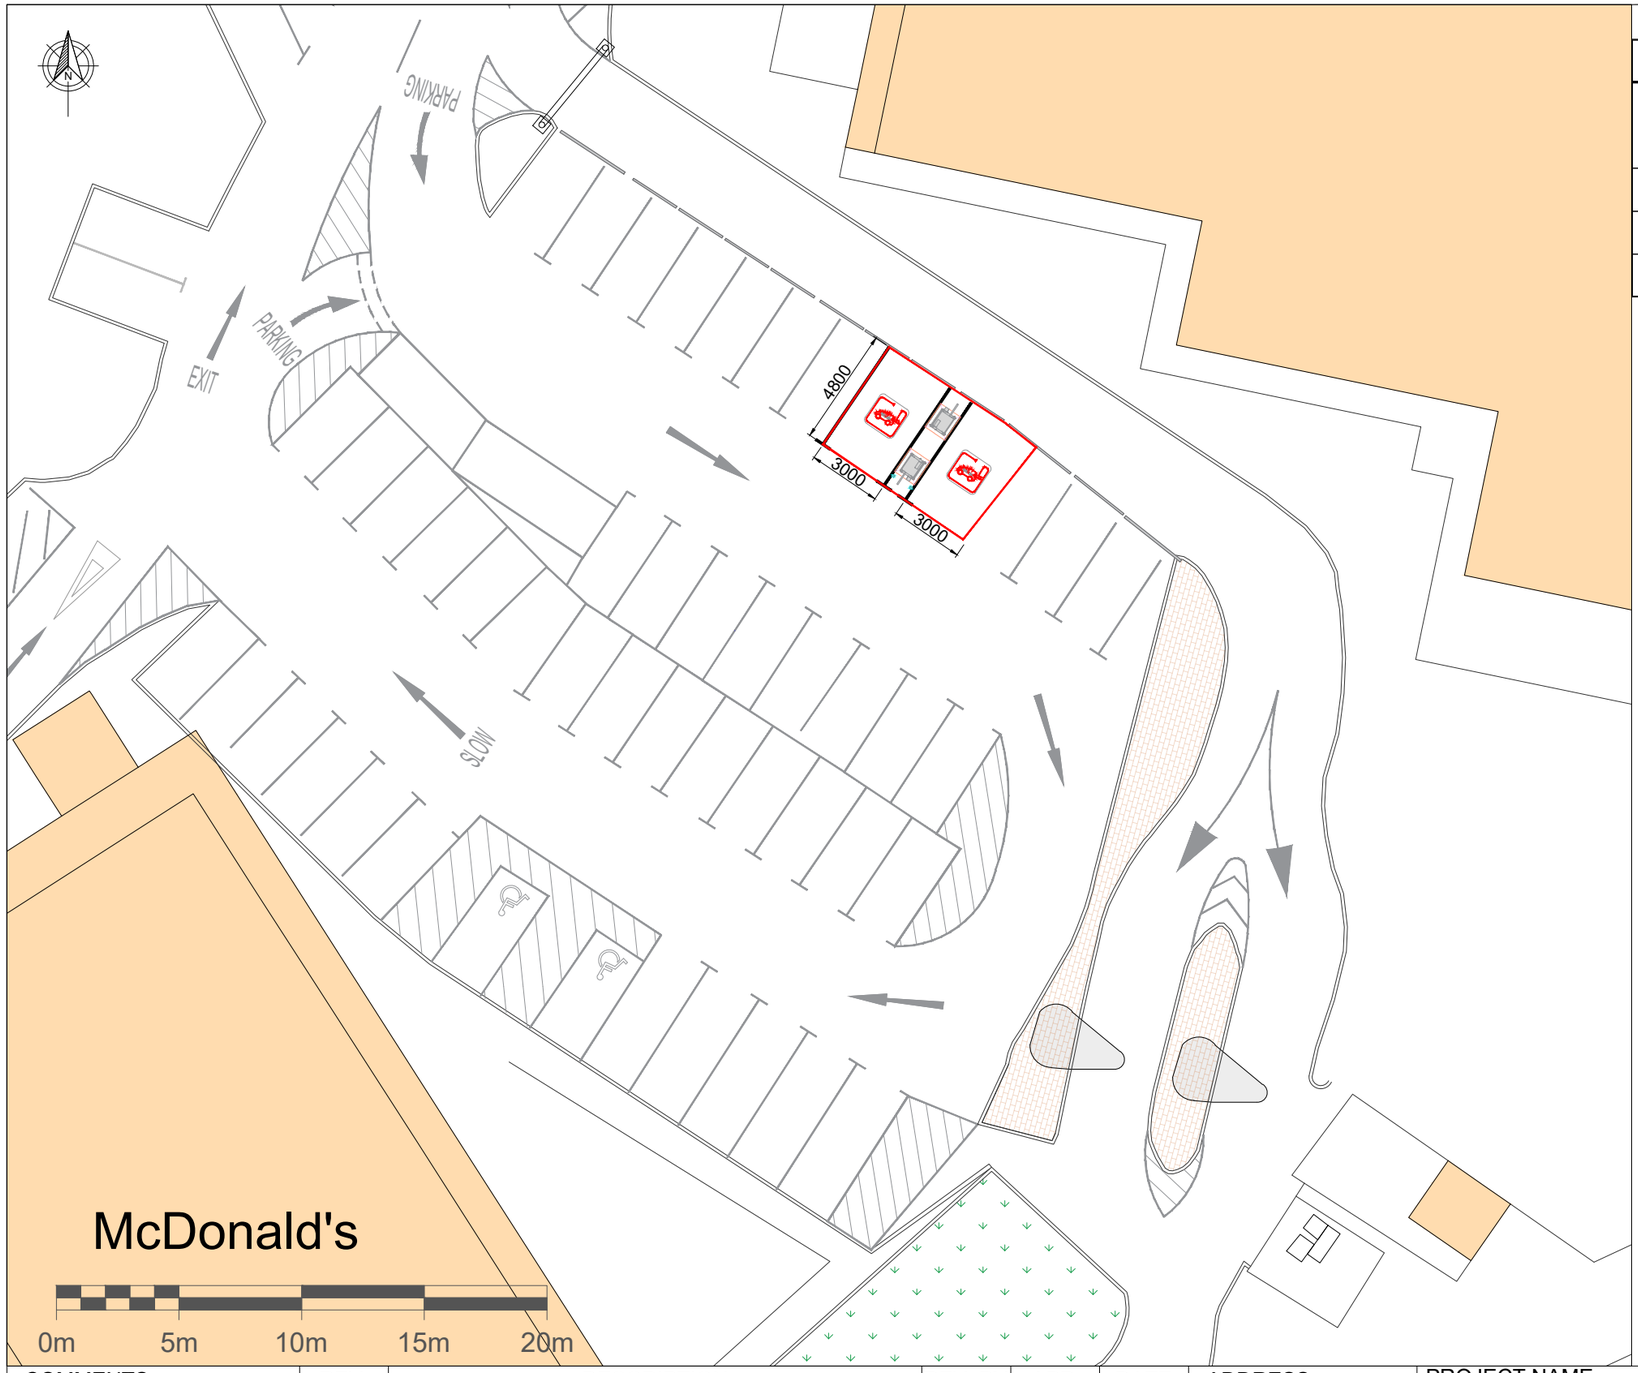

© Crown Copyright and database rights 2025. OS AC0000813445

KEY

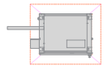	Proposed BYD 160kW Charging Unit - Single Arm
	Existing Low Level Barrier (approx. location)
	Proposed Bollard
	Site Boundary

NOTES

1. 3x existing bays utilised to provide 2x wider EV charging bays.
2. Chargers to be installed flush to ground on existing tarmac, level with bays.
3. Existing line painting within site boundary to be reconfigured as shown.
4. Measurements from a kerb should always be taken from the face of the kerb.
5. All measurements to be taken from the centre point of a line, unless stated otherwise.
6. This is an expansion site. Please also refer to the previous planning application for further information regarding the existing site. (Ref No.: F/25/98941)
7. Site Area = 34.29m^2

COMMENTS	REV.	DESCRIPTION	REV. BY	APP.	DATE
	A	Issued for comment	DS	SF	26/08/25

ADDRESS

Hedge End Retail Park,
Tollbar Way,
Southampton,
SO30 2UH

PROJECT NAME

MCDONALDS - HEDGE END (EXPANSION) (449)

DRAWING TITLE

PLANNING SITE LAYOUT

DRAWING NO.

10376 - 1020_01-PL

SCALE (@A3): 1:250

DRAWN BY: DS

INSTAVOLT

InstaVolt Ltd, 6 Cedarwood,
Crockford Lane, Chineham Park,
Hampshire, RG24 8WD
© InstaVolt Ltd. 2025

REV. A