



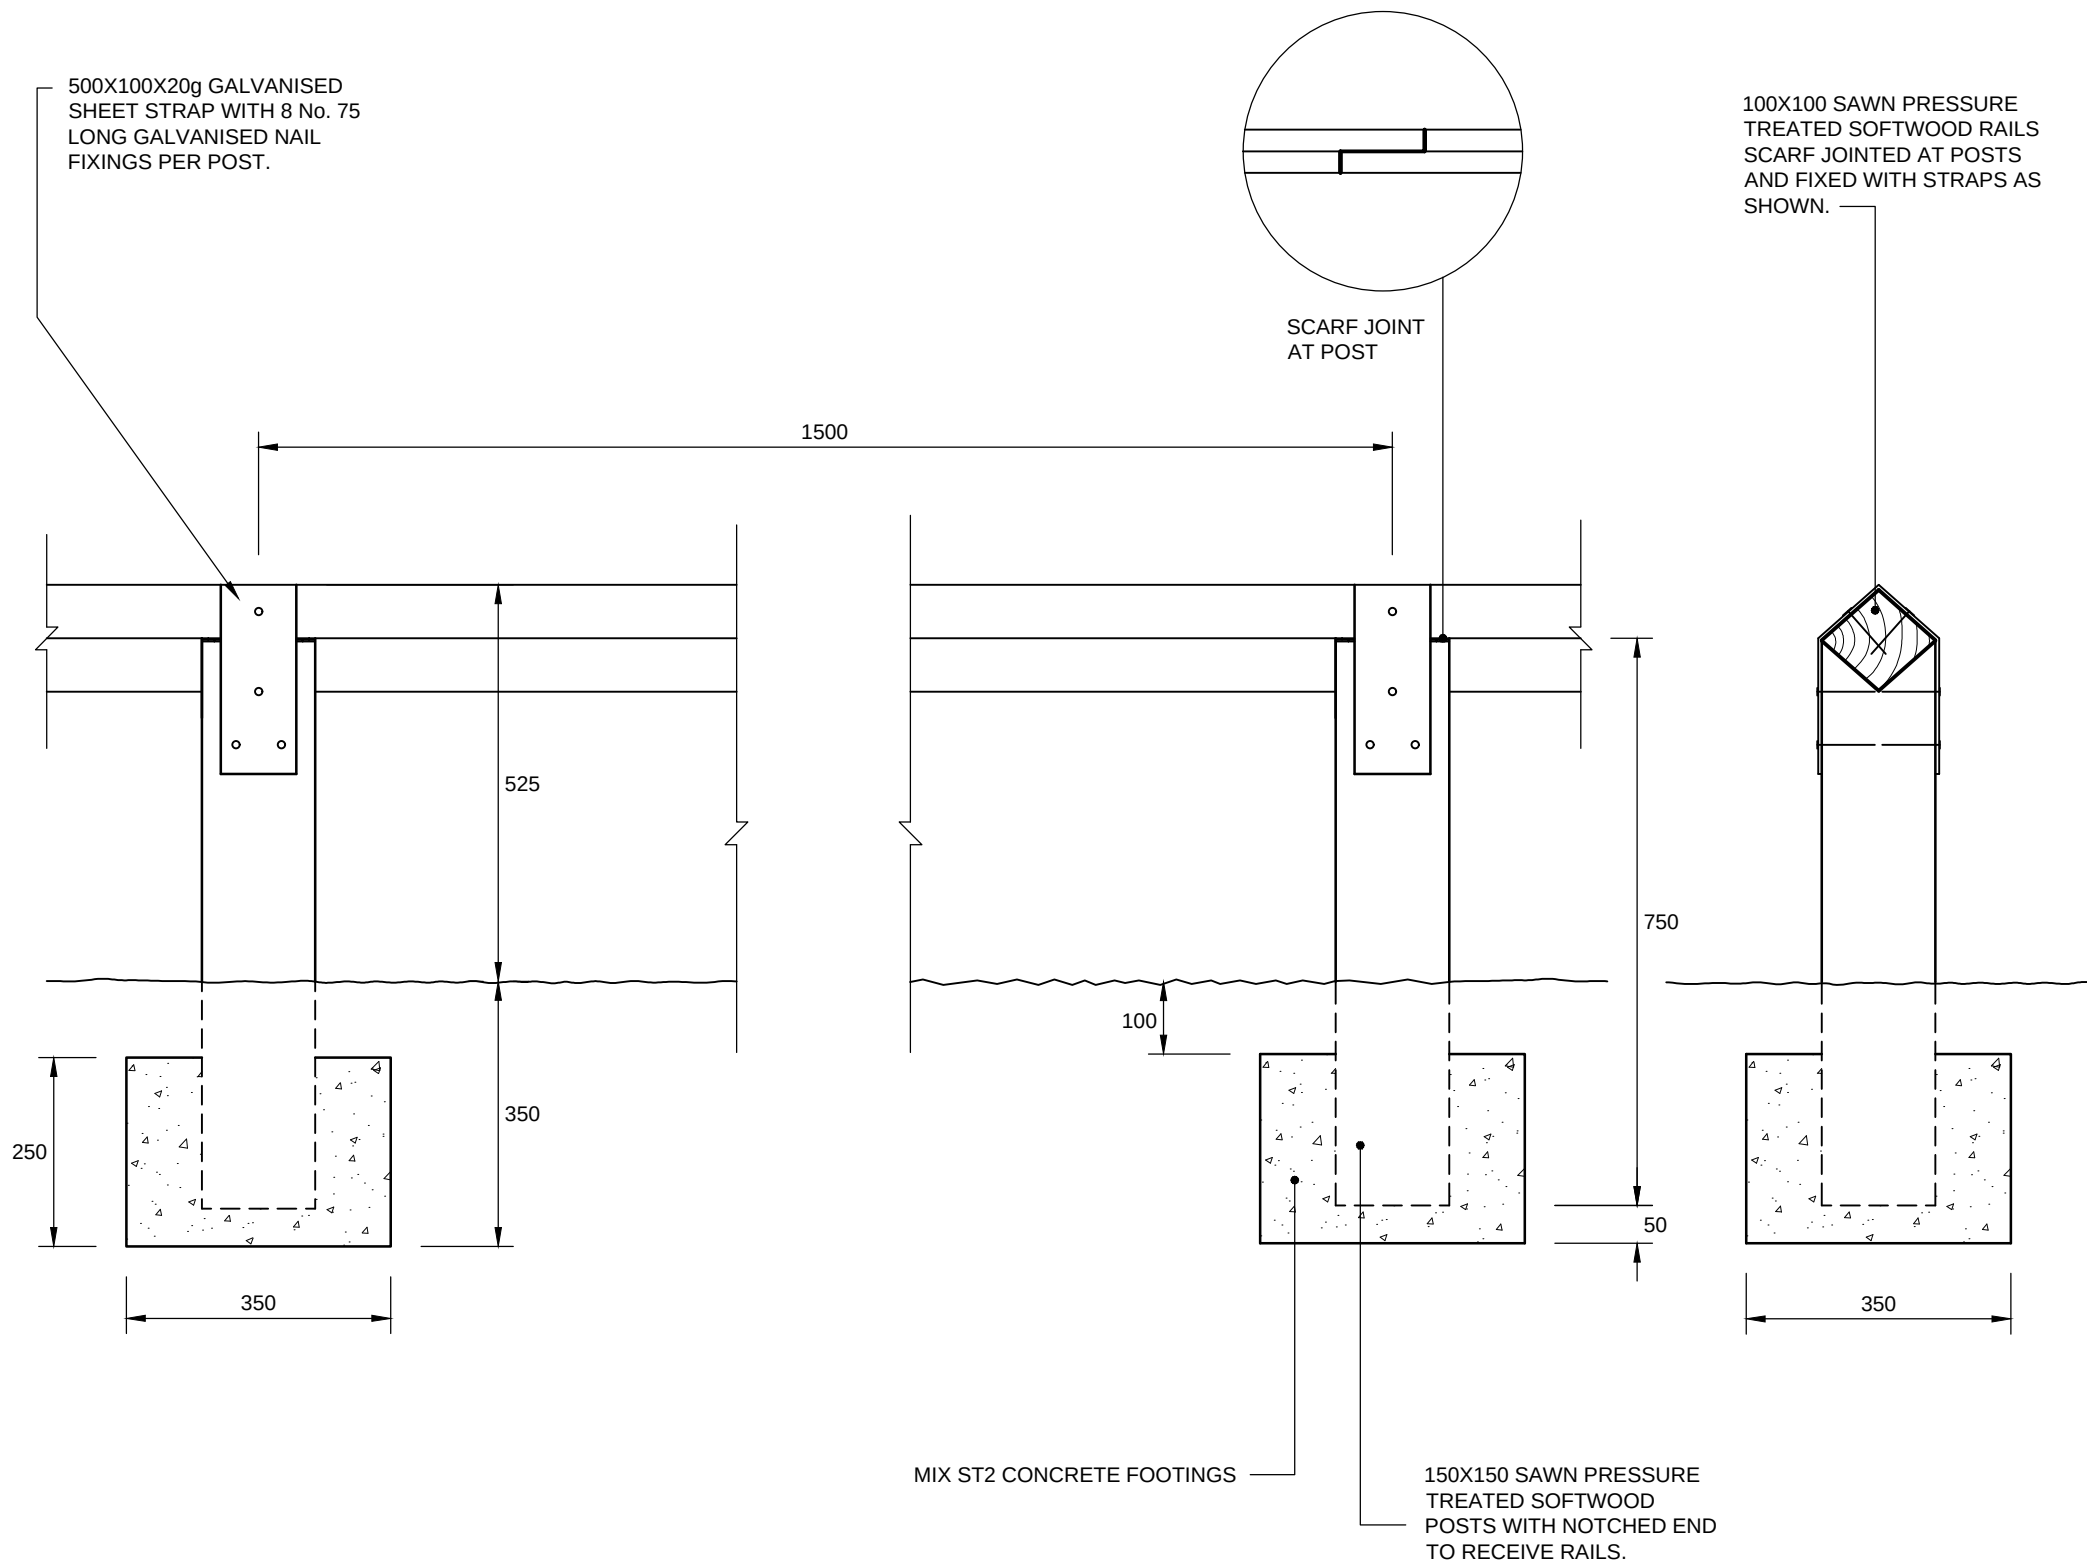

NOTES

1. ALL DIMENSIONS ARE IN MILLIMETRES.
2. CONCRETE FOOTING REQUIREMENT MAY BE OMITTED IF SPECIFIED ELSEWHERE IN THE CONTRACT.
3. ALL TIMBER SHALL BE SUPPLIED FROM A SUSTAINABLE SOURCE.

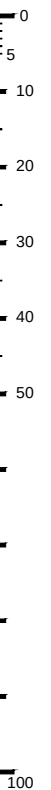

B	COPYRIGHT AMENDED AND NEW DIRECTORATE DETAILED	10.02.2023	AM	PR	SDG
A	BRANDING UPDATED	18.07.2022	CLT	PR	SDG
REV	AMENDMENTS	DATE	CAD	CHKD	APPD

CONSULTANT



TIM LAWTON BEng CEng FICE FCIHT : ASSISTANT DIRECTOR OF UNIVERSAL SERVICES

SCHEME

STANDARD DETAILS

DRAWING TITLE

WOODEN BIRDLIP FENCING

DESIGNER	RB	CHECKED	AH AH	SCALE @ A3	N.T.S
CAD	RB	APPROVED	SDG SDG	DATE	March 2020
DRAWING NUMBER	HCC11/M/055	REV	B		

Copyright Hampshire County Council.

All rights, including translation, reserved. No part of this publication may be reproduced, stored in a retrieval system, or transmitted in any form or by any means (electronic, mechanical, photocopied, recorded or otherwise) without the prior written permission of Hampshire County Council. Requests should be directed to Hampshire Engineering Services.