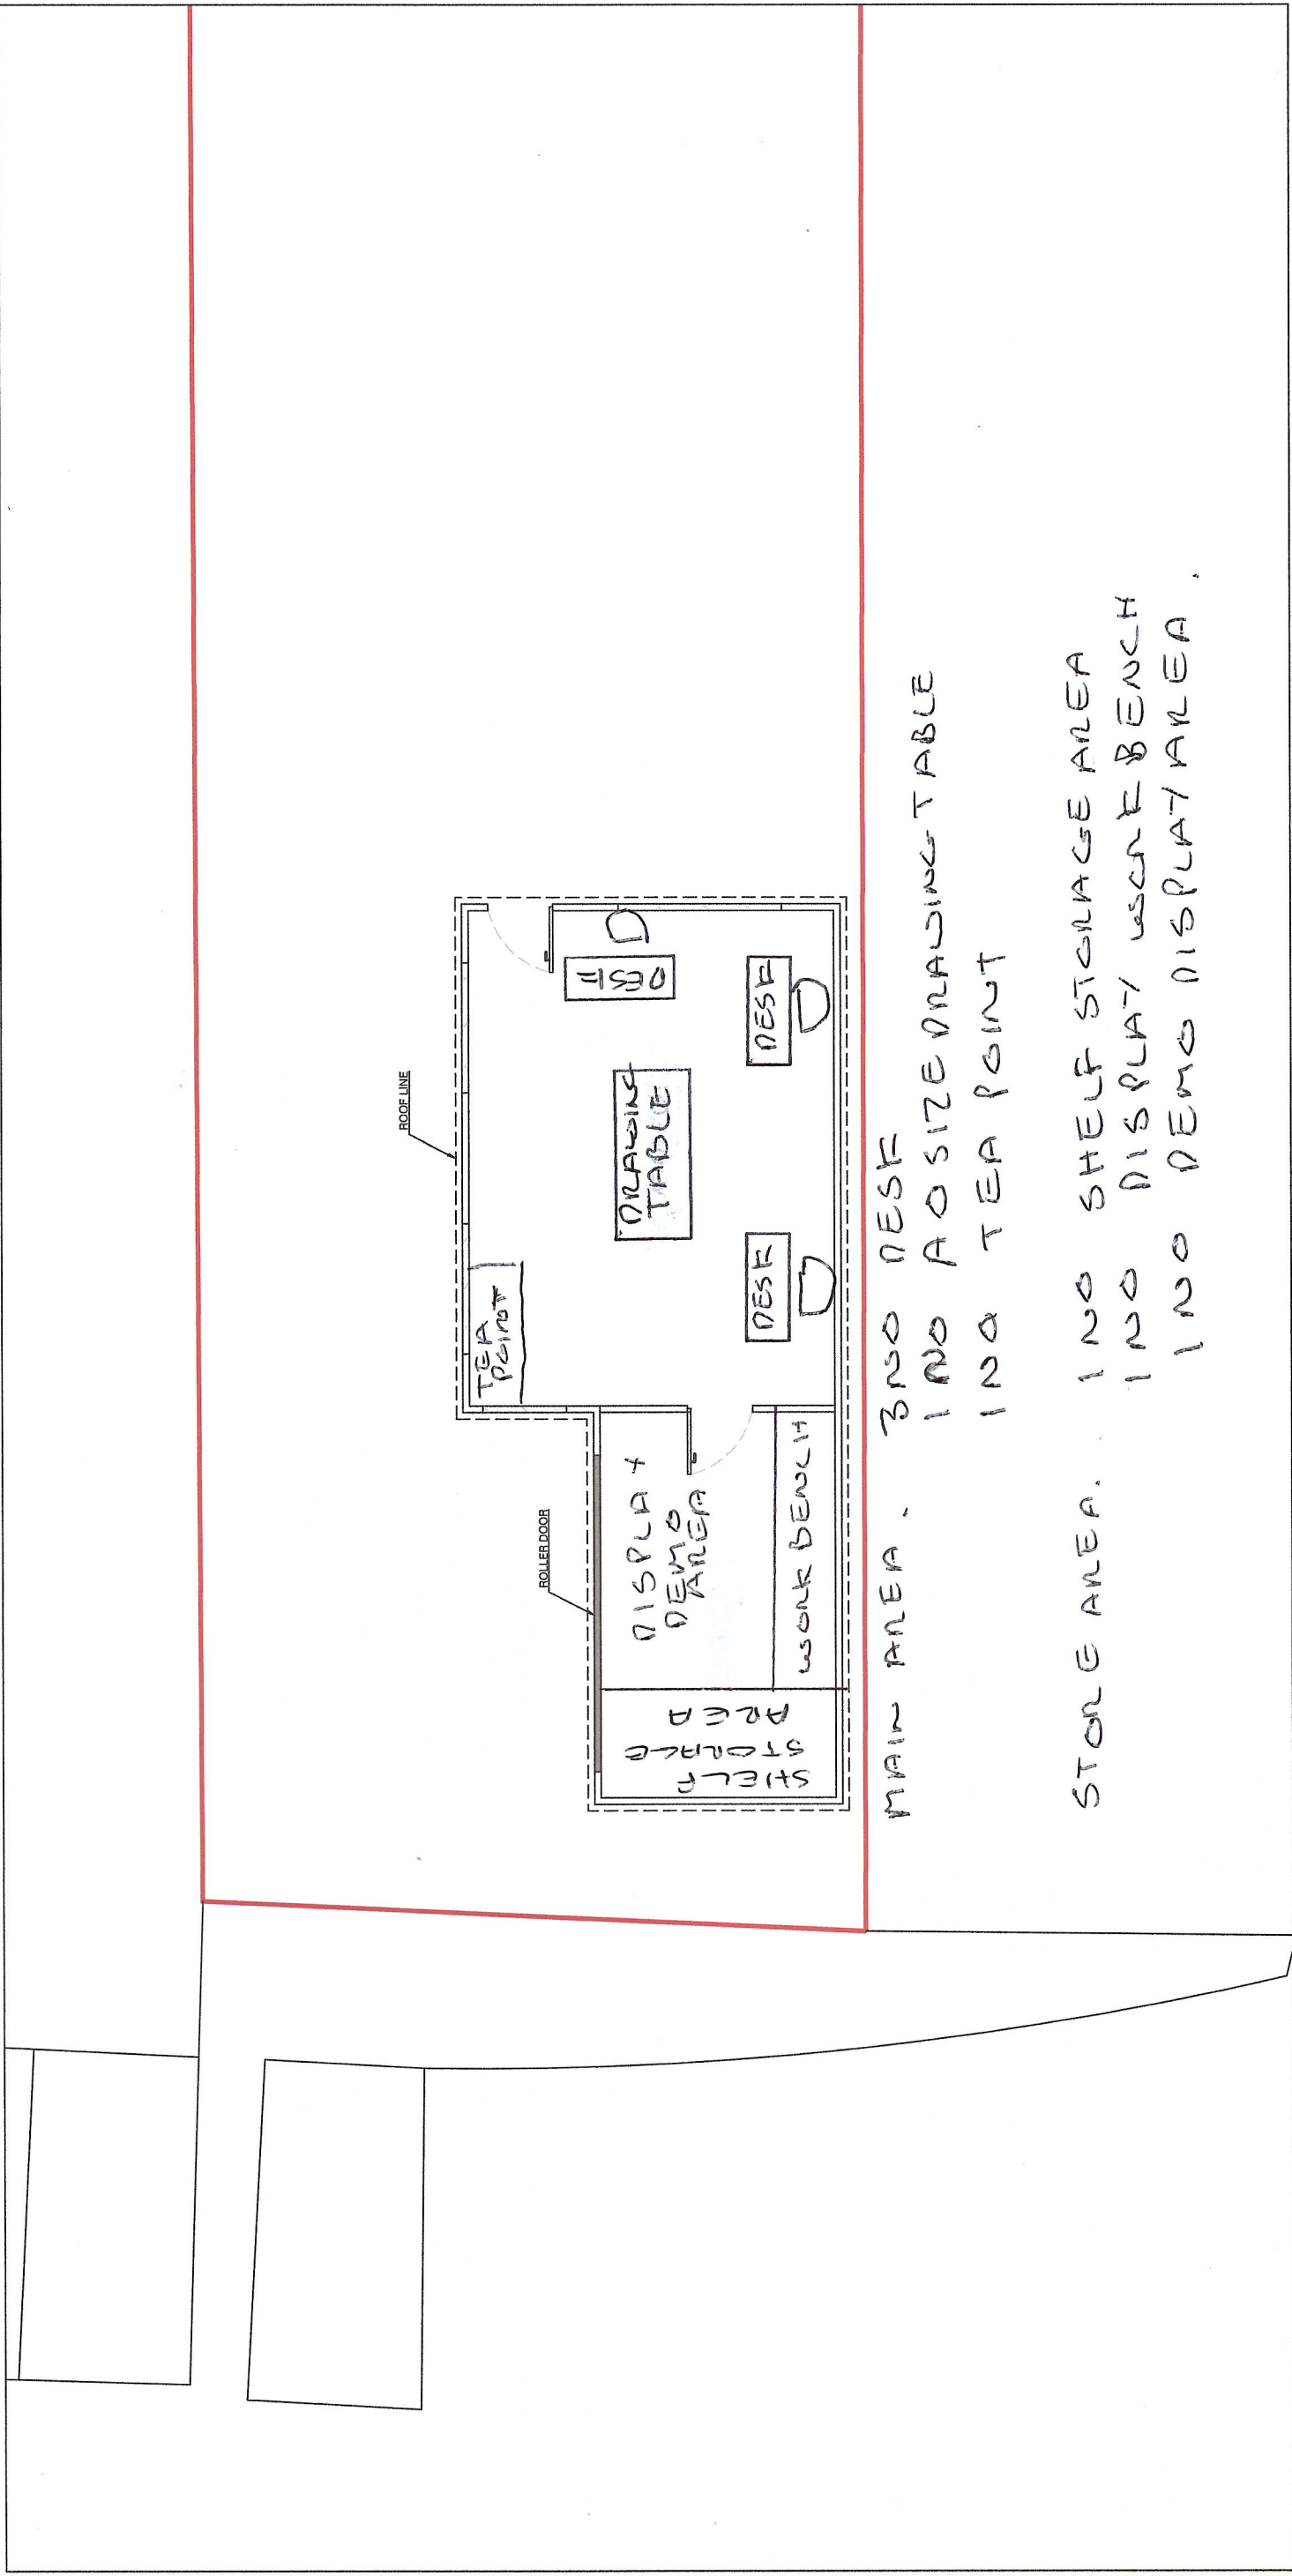


Revision notes:		Notes:	
Rev:	Date:	Rev:	Date:
P1	09/05/2025		
P2	27/05/2025		
PRELIMINARY ISSUE DRAWING TITLE CHANGED			
Drawn by:		Project:	
JM		447 FAIR OAK ROAD	
CHECKED BY RM		FAIR OAK, EASTLEIGH, SO50 7AJ	
Client:		Drawing Title:	
PRIVATE		ERECTION OF DOUBLE GARAGE WITH HOME OFFICE AT REAR OF GARDEN - DRAWING No. ACP-FOR-004	
		Date:	
		09/05/2025	
		Scale @ A3:	
		1:100	
		Revision:	
		P2	
AC POWERTECH PROJECTS LTD UNIT F, SEDDUL BAHR IND EST WEST END SOUTHAMPTON HAMPSHIRE SO30 3HP ECA REGISTERED MEMBER WEB: WWW.ACPWERTECHELECTICAL.CO.UK EMAIL: ENQUIRIES@ACPOWERTECH.CO.UK PHONE: 02380 695300 FAX: 02380 926229			