




Figured dimensions to be followed in preference to those scaled from drawing.
All dimensions to be verified on site by the contractors and such dimensions to be their responsibility.
Drawing omissions and errors to be reported immediately to the designer.

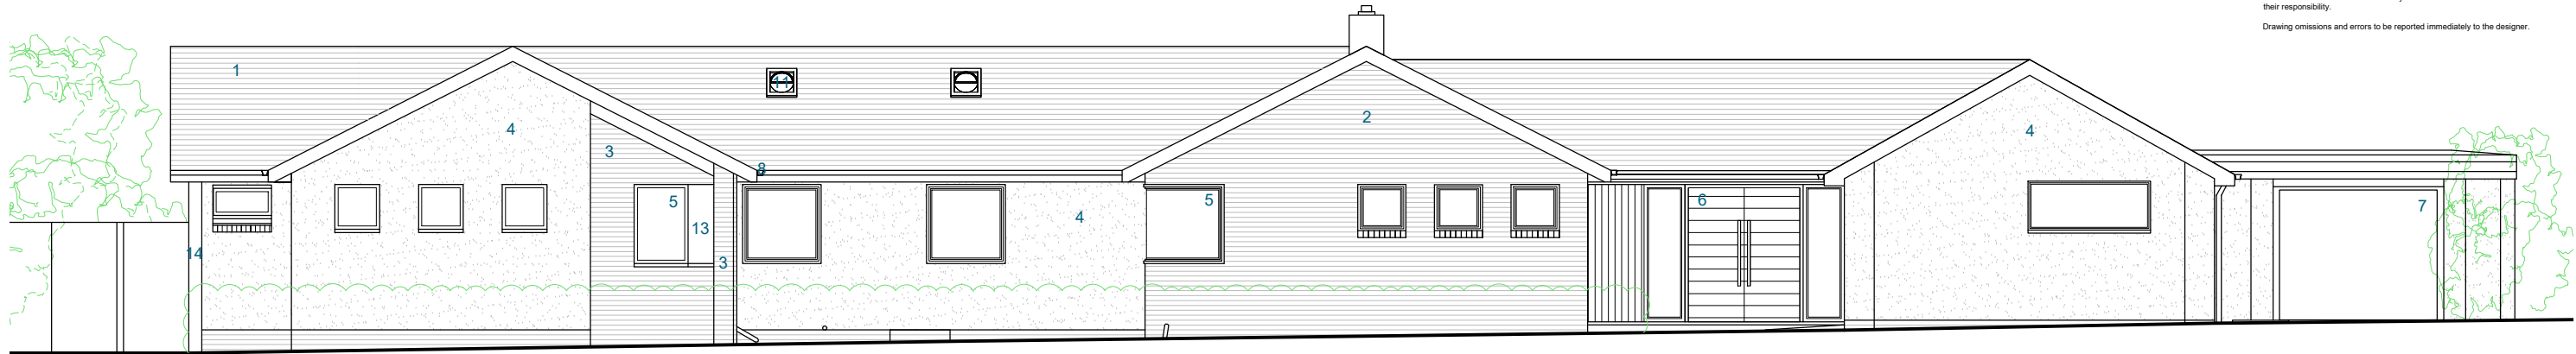


PROPOSED FRONT (NORTH) ELEVATION

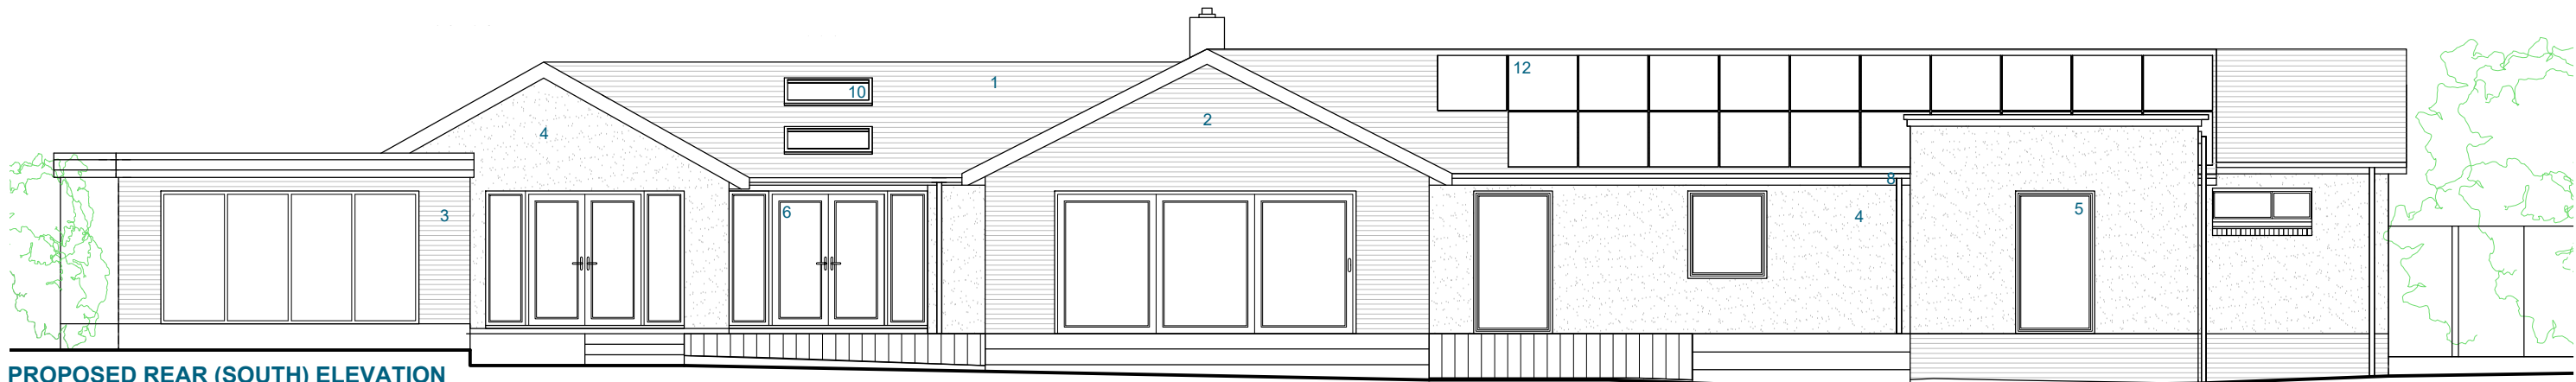



PROPOSED REAR (SOUTH) ELEVATION

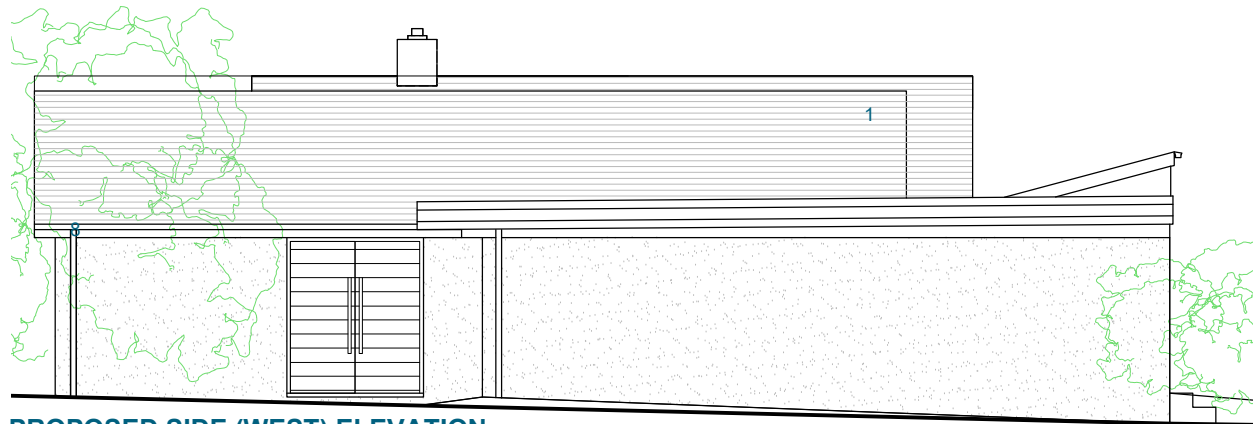

PROPOSED SIDE (WEST) ELEVATION

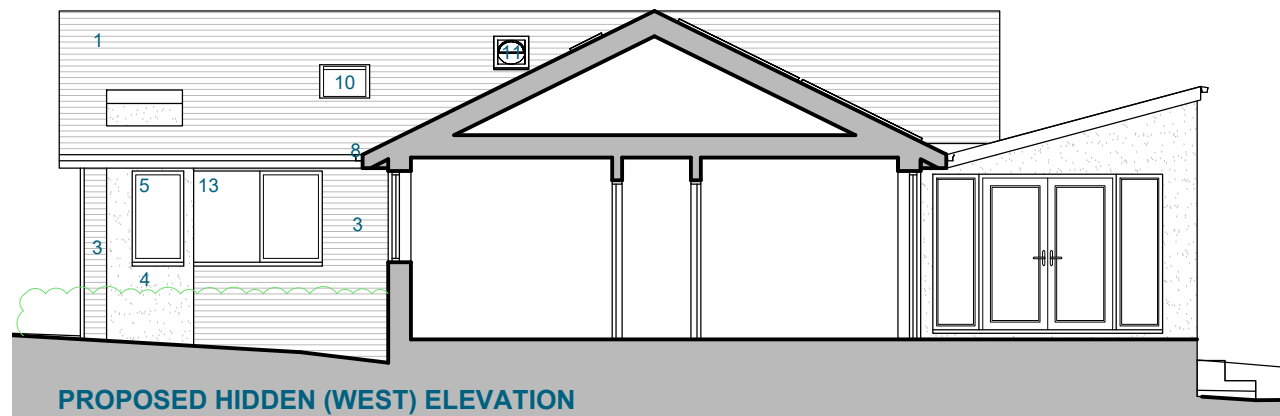

PROPOSED HIDDEN (WEST) ELEVATION

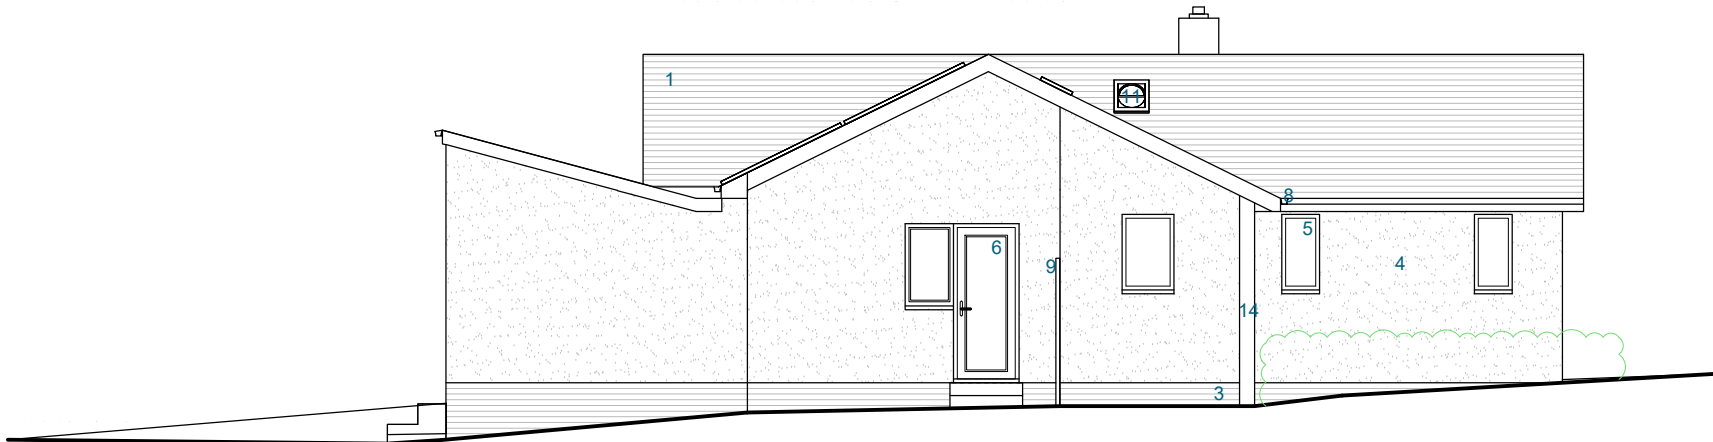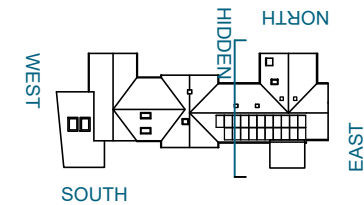


PROPOSED SIDE (EAST) ELEVATION

KEY

- 1. Concrete interlocking roof tiles
- 2. Buff multi facing brick
- 3. Blue engineering brick
- 4. White render
- 5. Black / Anthracite aluminium window frames
- 6. Black / Anthracite aluminium door frames
- 7. Black garage door
- 8. Black UPVC rainwater goods
- 9. Timber fence and gate
- 10. Rooflight
- 11. Sun pipes
- 12. PV panels
- 13. Aluminium panel - colour to match frames
- 14. Timber post painted grey

Scale 1:100

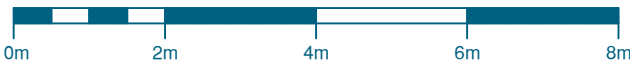

P01 31.08.25 Issued for Planning
Rev Date Description

ENZO
DESIGN STUDIO

E: martin@enzo-ds.co.uk W: www.enzo-ds.co.uk T: 07788800350
© Enzo Design Studio Limited 2025 Company Reg No.11875766

Client: Mr P & Mrs F Hill			
Project: 45 Hocombe Rd, Chandlers Frd, SO53 5SP			
Drawing: Elevations		Existing / Proposed: Proposed	
		Status: PLANNING	
Project: 2503	Drawn/Checked: MA / --	Scale: 1:100	Month: 08
Drawing revision: [3PLN] 201_P01		Size: A3	Year: 2025