
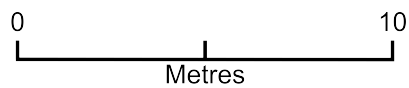


Area to be made concrete hardstand

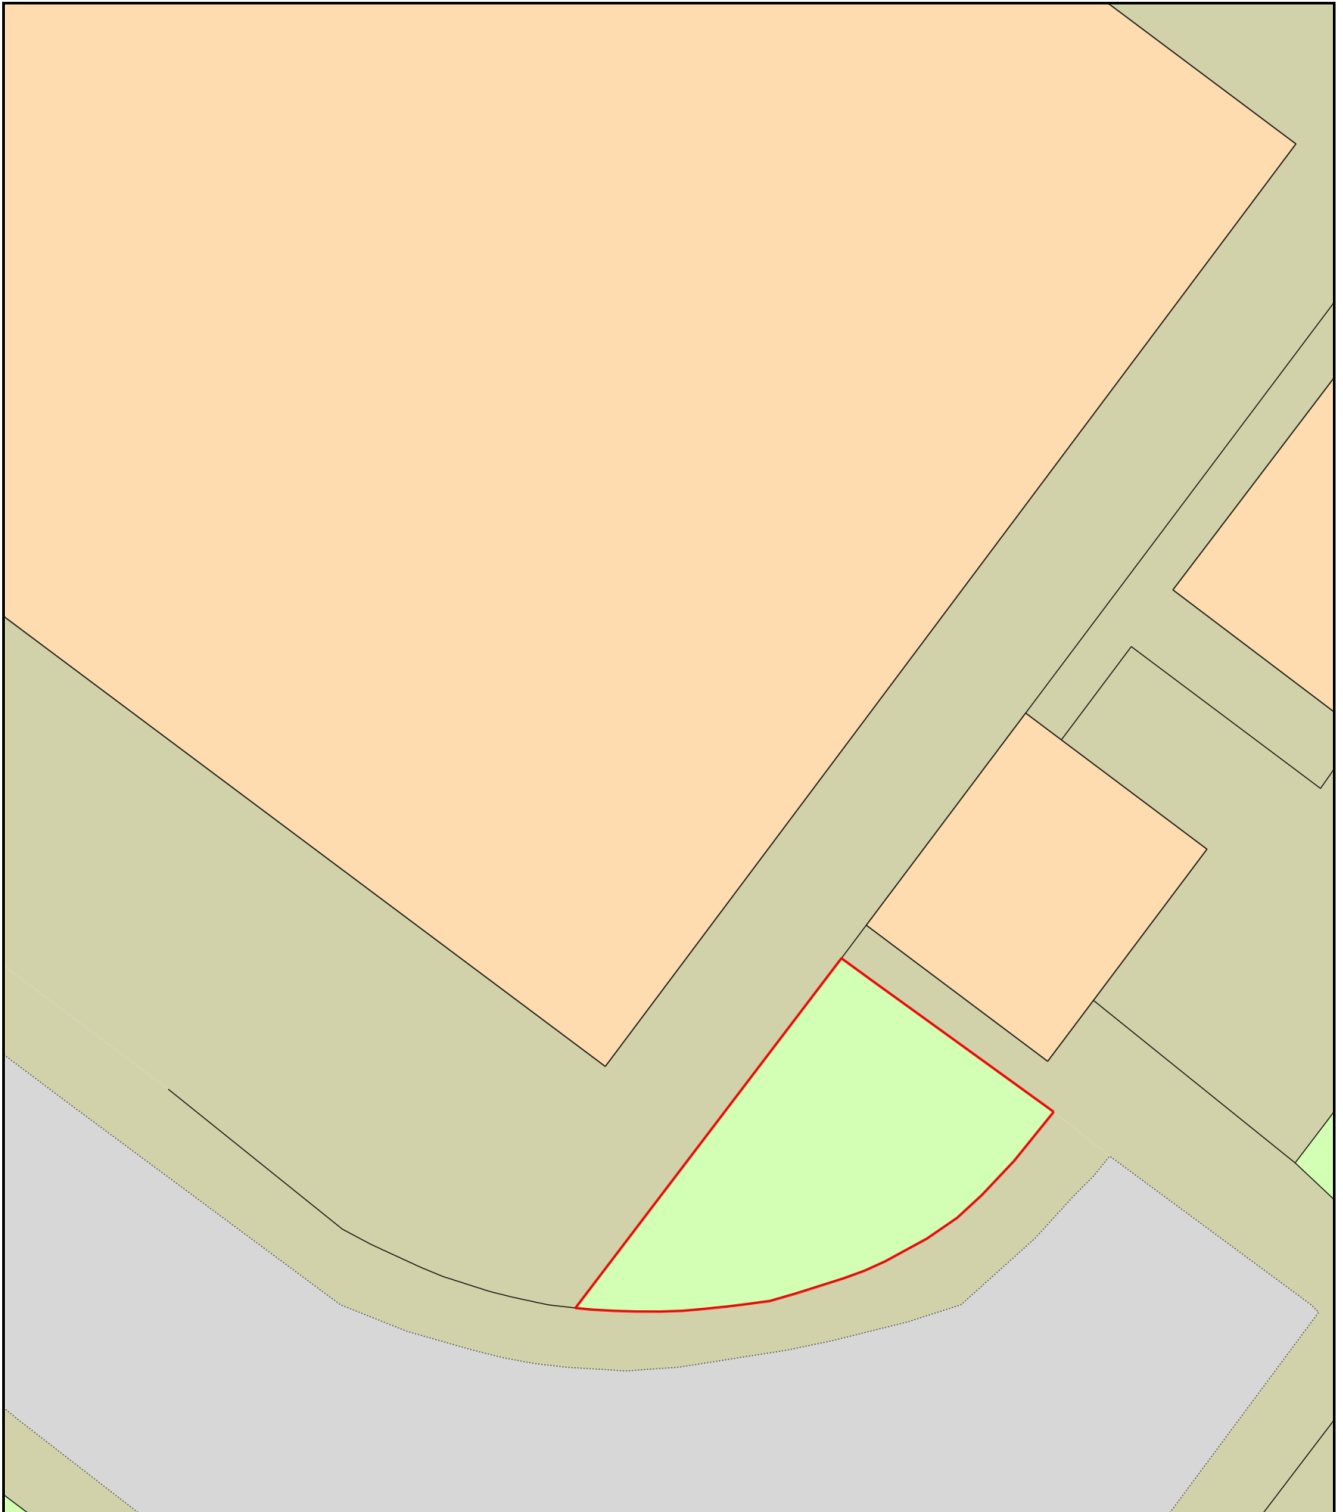

Plan Produced for: HCE

Date Produced: 31 Mar 2025

Plan Reference Number: TQRQM25090163052858

Scale: 1:200 @ A4