


NORTH ELEVATION

ROOF LINE.

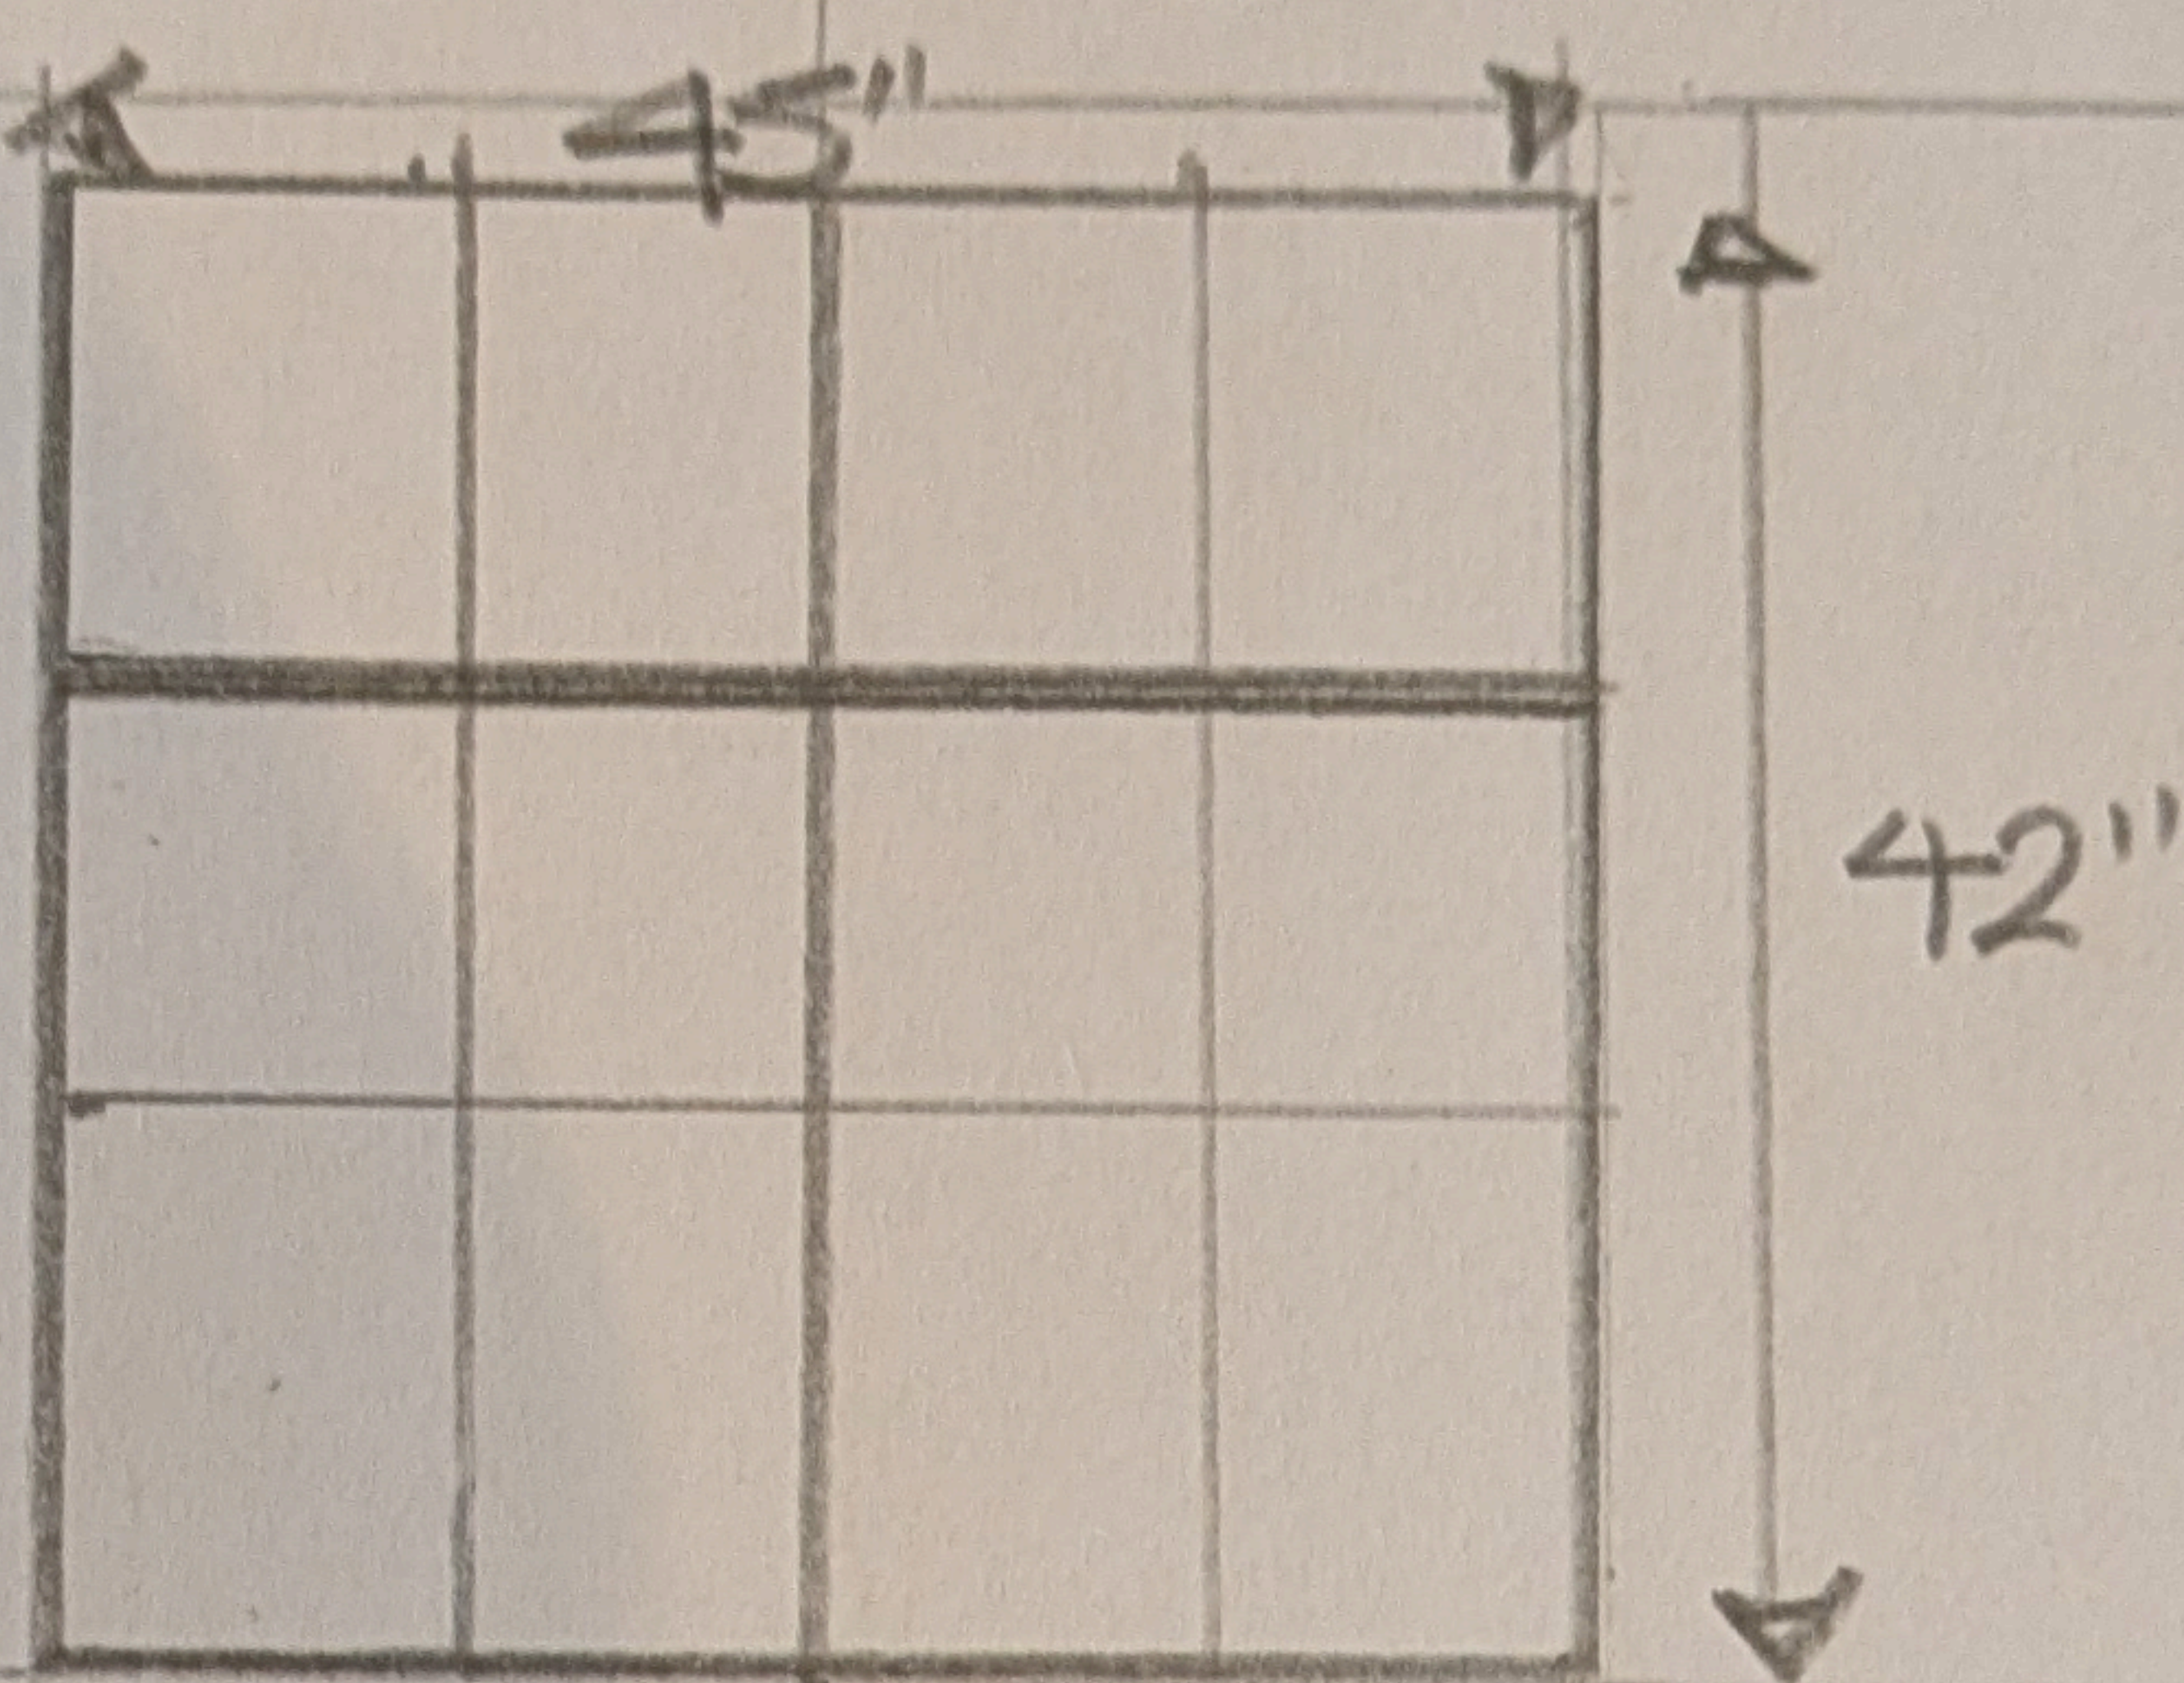


FLAT 10

65"

HANGING TILES

FLAT 8

BRICK WORK

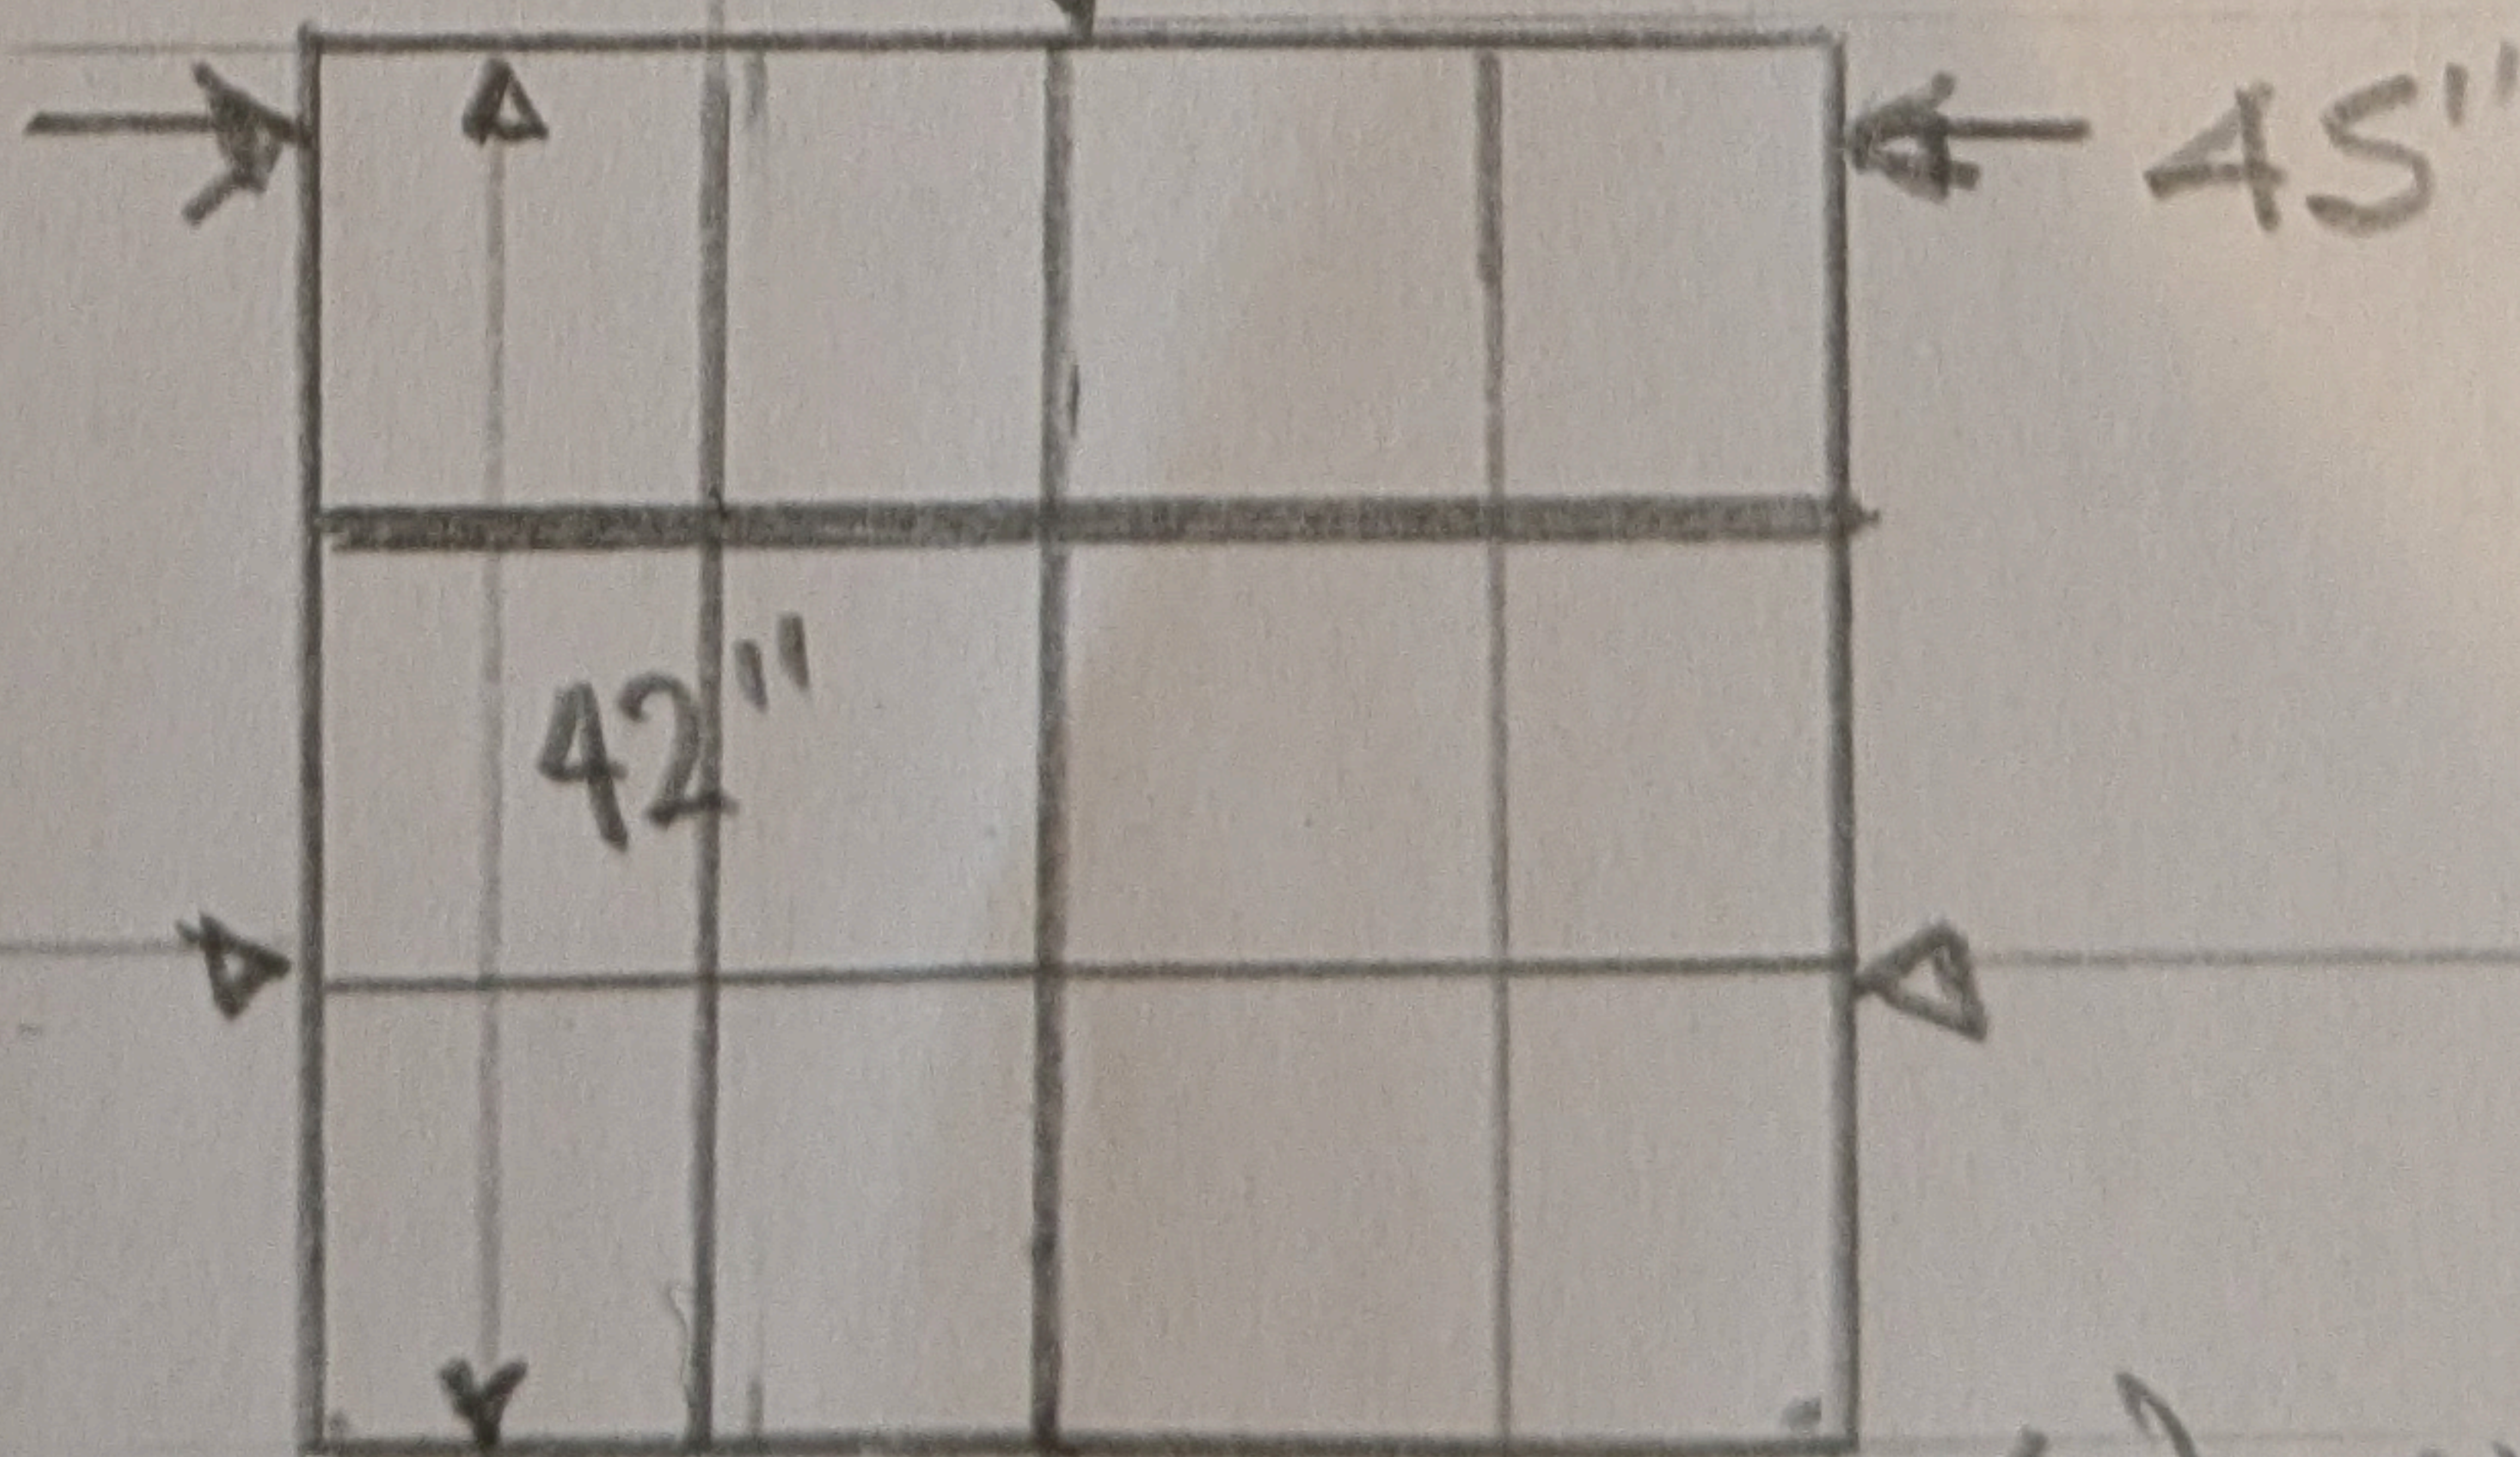

48"

57"

WINDOW 1

50"