



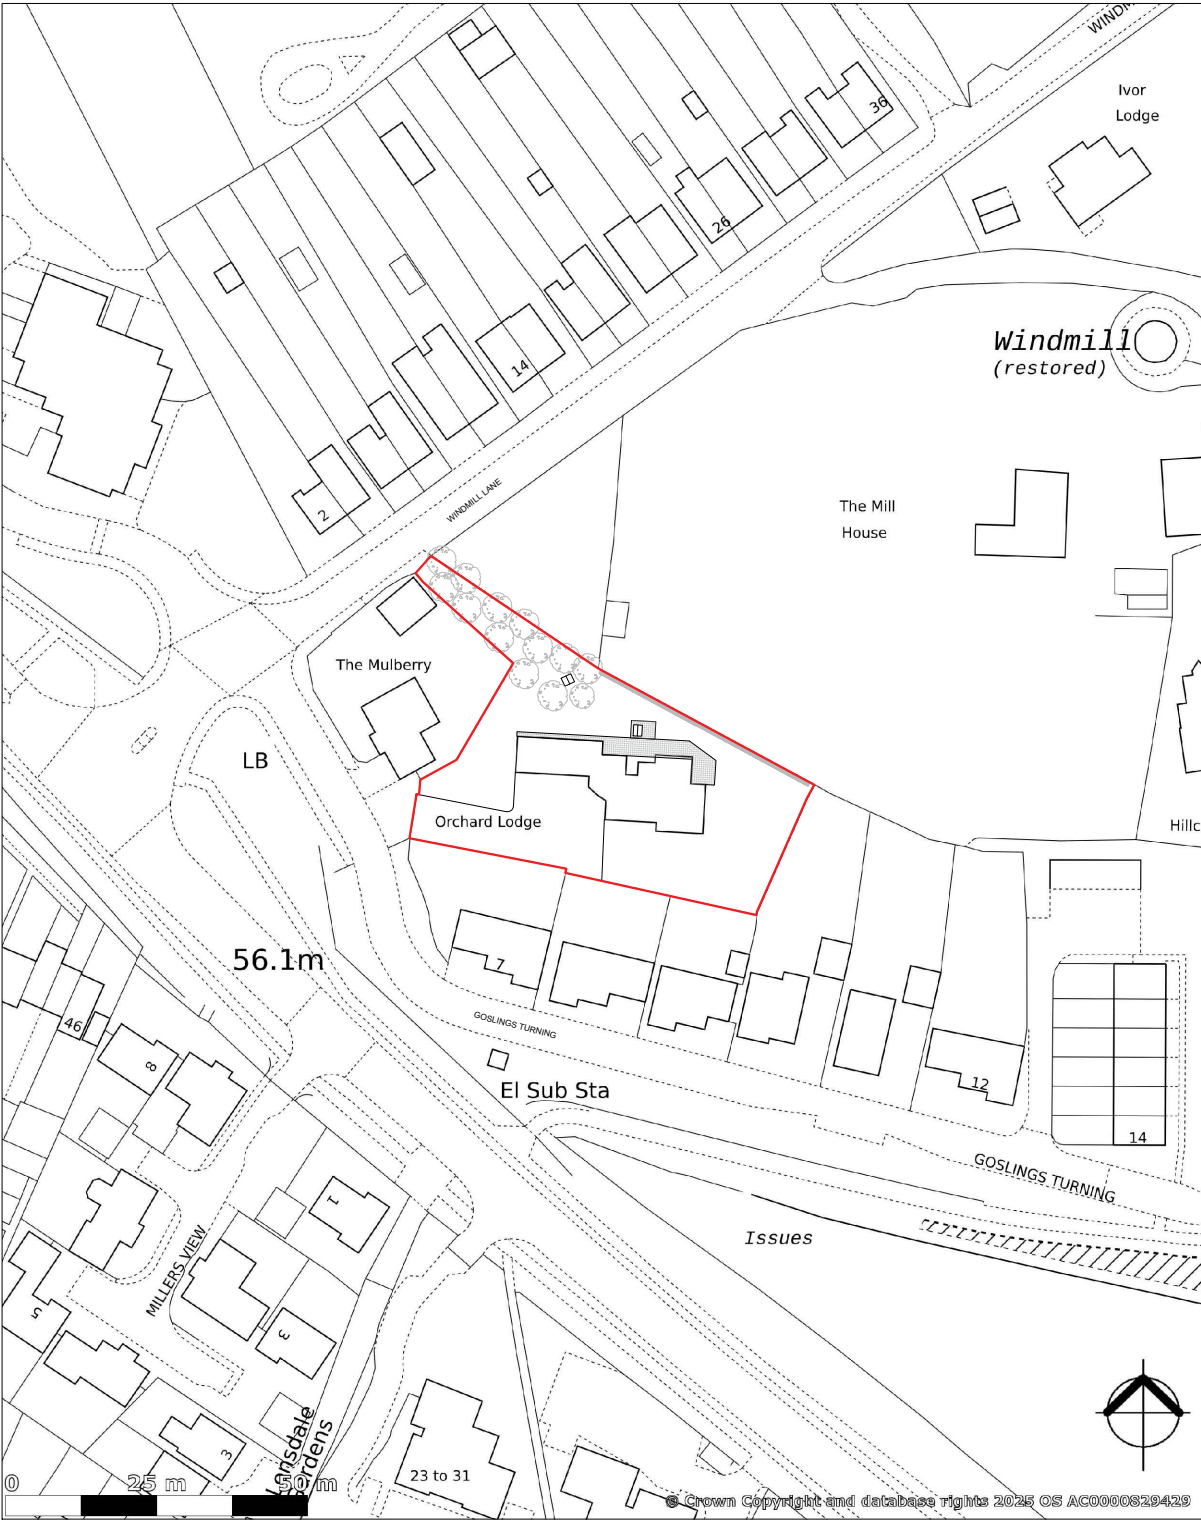

Site Location Plan

Any dimensions shown should be checked on site and discrepancies reported to the Architect prior to construction. Designs are not coordinated with engineer projects. Do not scale for construction purposes.

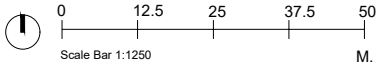

Existing As-Built

Site area : 1865 m²

Existing gross internal total area Outbuilding: 11.55 m²

Block Plans are scaled from the Ordnance Survey Location Maps. Please see the licence number for the Os Maps in the Location Plans

Drawing Name

Site Location Plan

Project Address

Orchard Lodge, Goslings Turning, Bursledon, SO31 8LP

Drawing Ref.

OrchardLodge_ SiteLocationPlan_ V1

Scale

1/1250 at A3

Drawing No.

01

Designer

EC

Revision

V1

Date

20.08.2025



Planning By Design Ltd
www.planning-by-design.co.uk
hello@planning-by-design.co.uk