

PLANNING DRAWING – EXISTING SIGNAGE






SIDE ELEVATION – Scale 1:100 @ A3





FRONT ELEVATION – Scale 1:100 @ A3

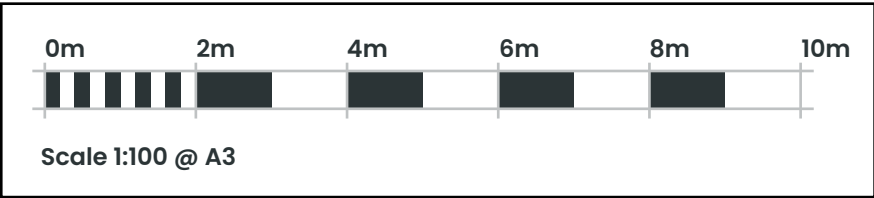

PLANNING DRAWING – PROPOSED SIGNAGE



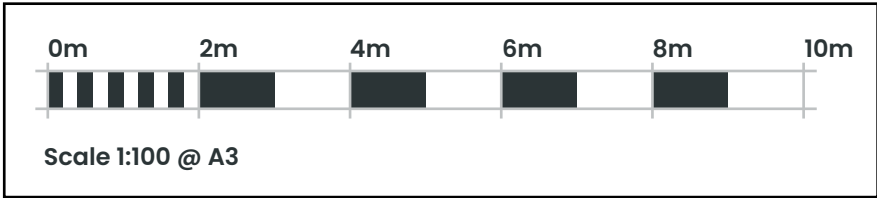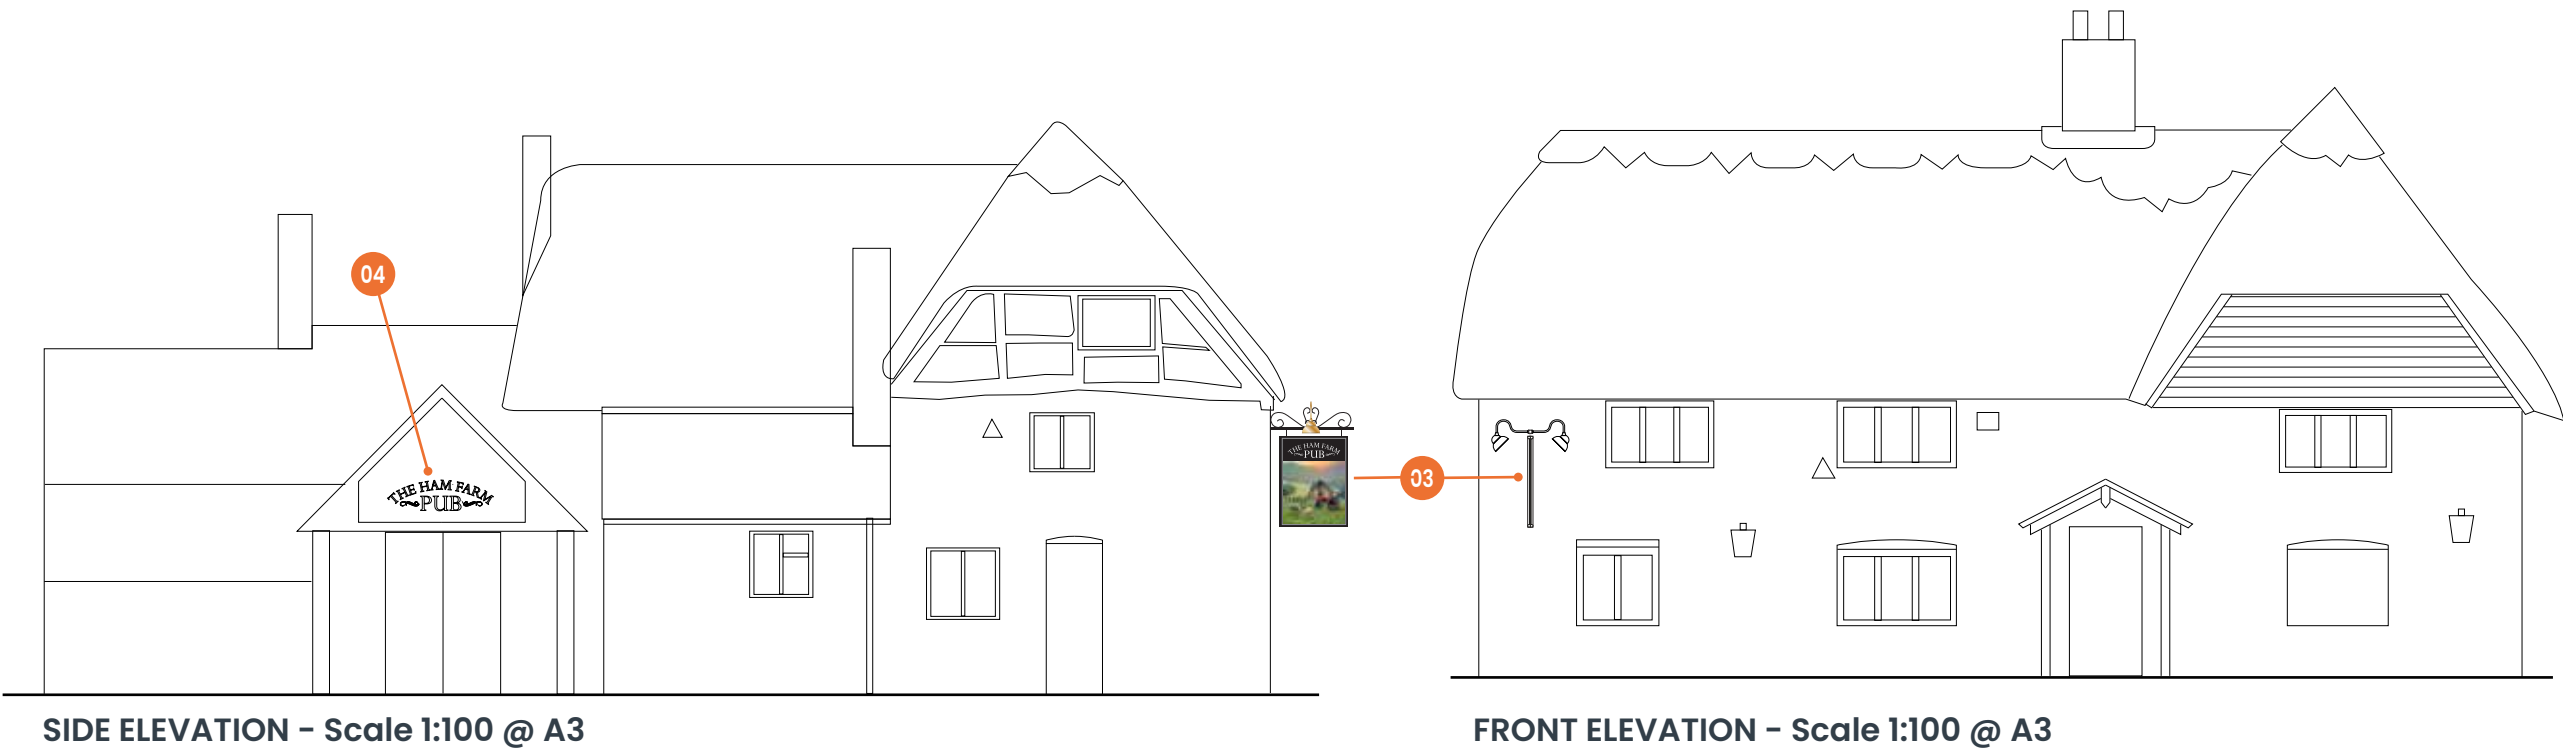

PLANNING DRAWING – PROPOSED SIGNAGE

ITEM 01 (Qty 01) REFURBISH EXISTING LOLLIPOP SIGN


Refurbish the existing lollipop sign to the latest specification.

Featuring:

- Remove the existing weathervane to the top section.
- Refurbish the existing Harvester oval section. Fabricated aluminium sunken faced oval with inlaid 16mm Millboard
- Router cut 15mm Opal 1T77 push through acrylic letters/wheats with face applied vinyl and internal LED illumination
- Refurbish the aluminium name panel coated RAL 7043 (gloss) with fret cut 3mm Opal 050 acrylic backed housename and internal LED illumination

Scale 1:25

Max 250 Candelas per square meter (cd/m2)

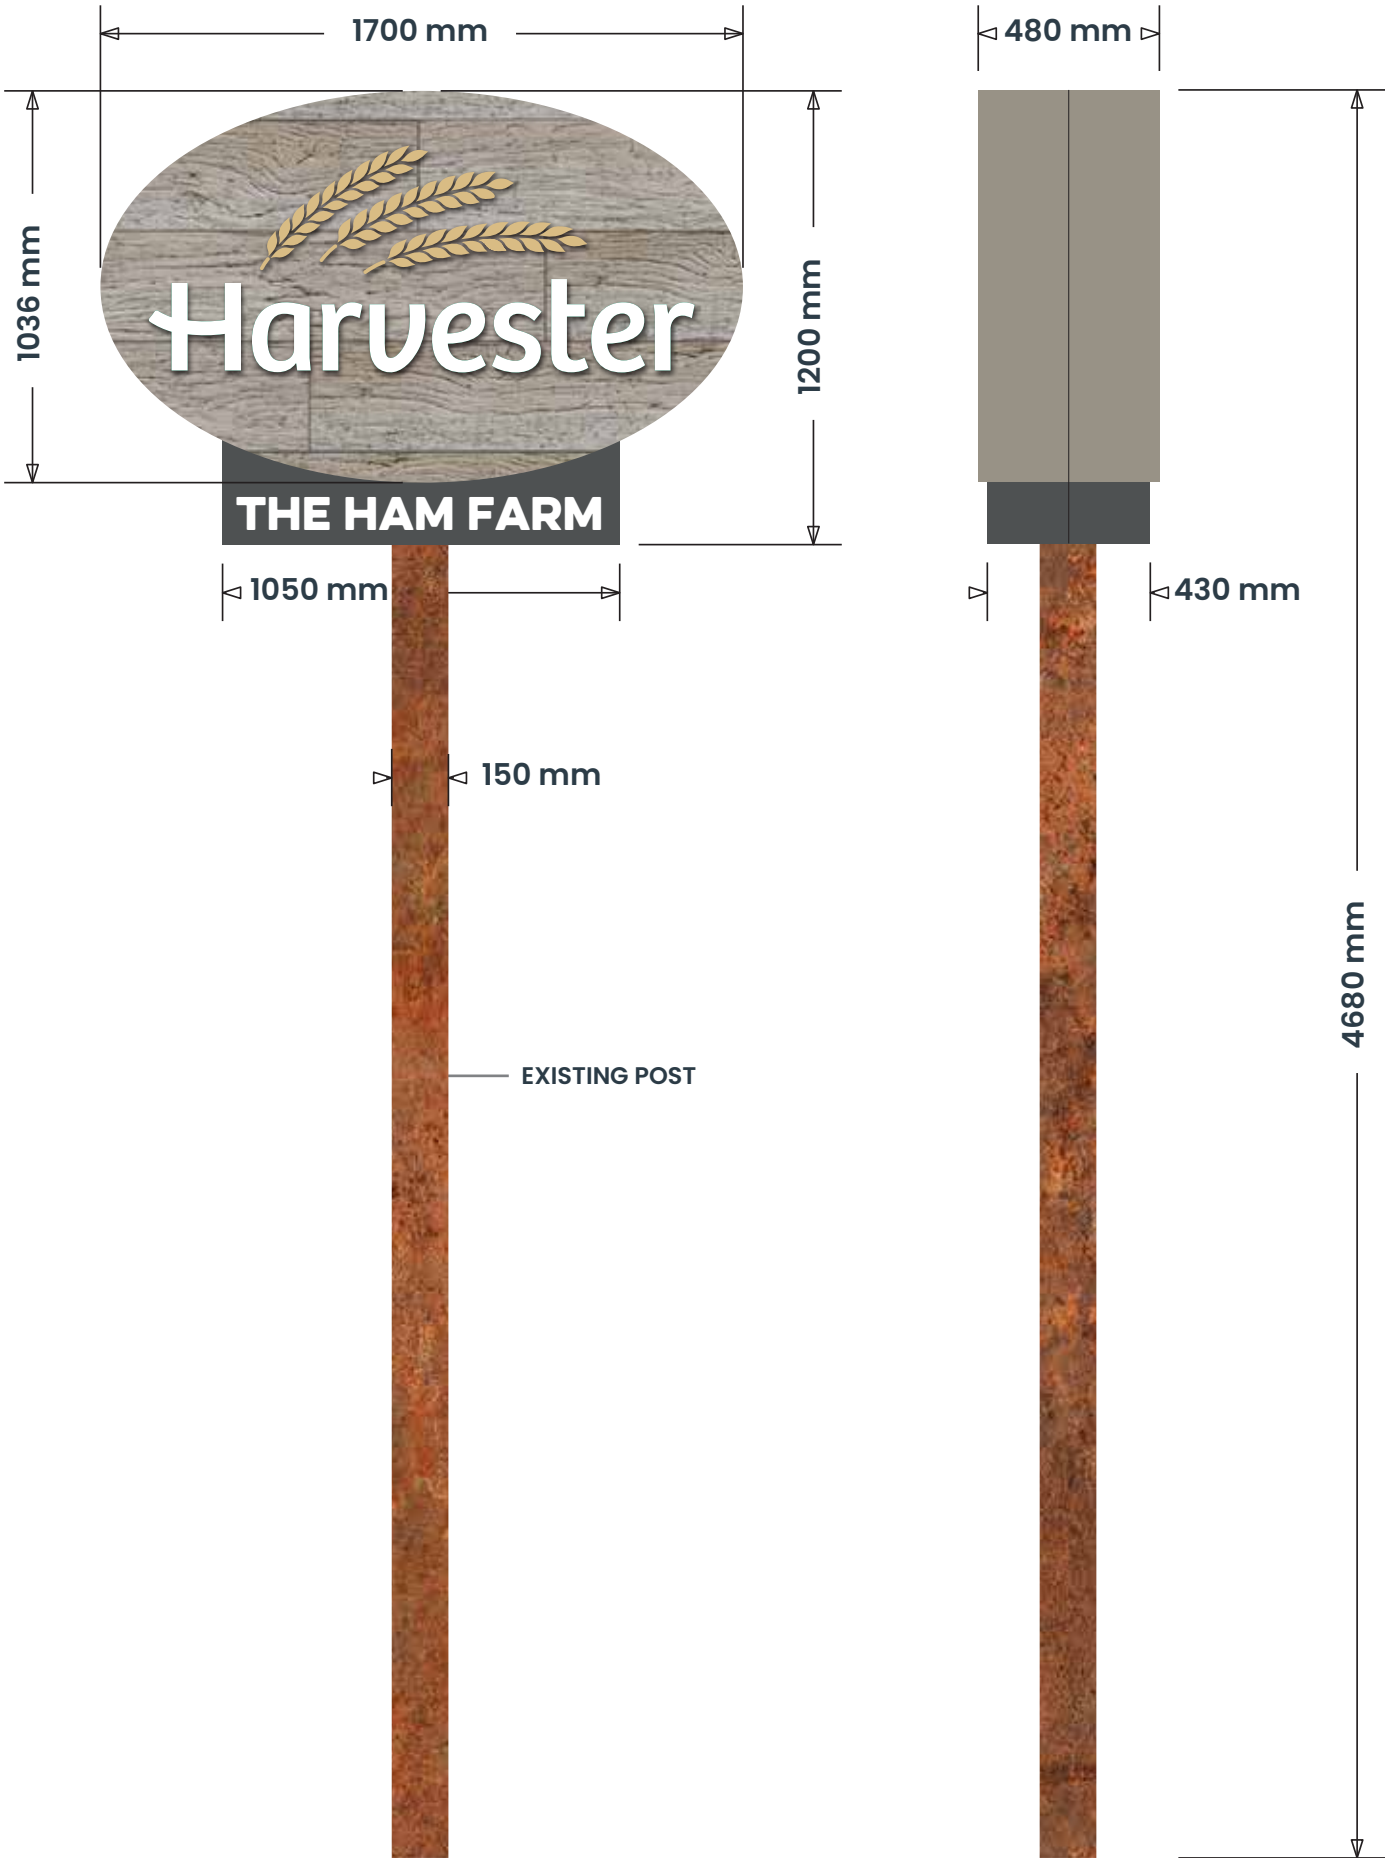

SIGN COLOUR

RAL 1036 (matt)

RAL 9910 (matt)

RAL 7043 (gloss)

RAL 7030 (gloss)

Millboard
Weathered
Driftwood

Rust Effect Steel

BUILDING COLOUR

Stone Grey
RAL 7030 (gloss)

Dulux Heritage
Ochre White

Black
RAL 9005

BRAND TYPEFACES

Primary :
Eveleth Clean Regular

Secondary :
Din & jenna Sue


Pub as existing font

PLANNING DRAWING – PROPOSED SIGNAGE

ITEM 03 (Qty 01) **PICTORIAL (EX. GIBBET)**
Double sided pictorial sign to the existing gibbet.

- Featuring:
- Retain the existing decorative gibbet
 - 2mm Aluminium panel finished RAL 9005
 - 32mm Bullnose trim finished RAL 9005
 - Applied vinyl display
 - 2no. Brass cowl lights
 - Warm white illumination

Scale 1:20

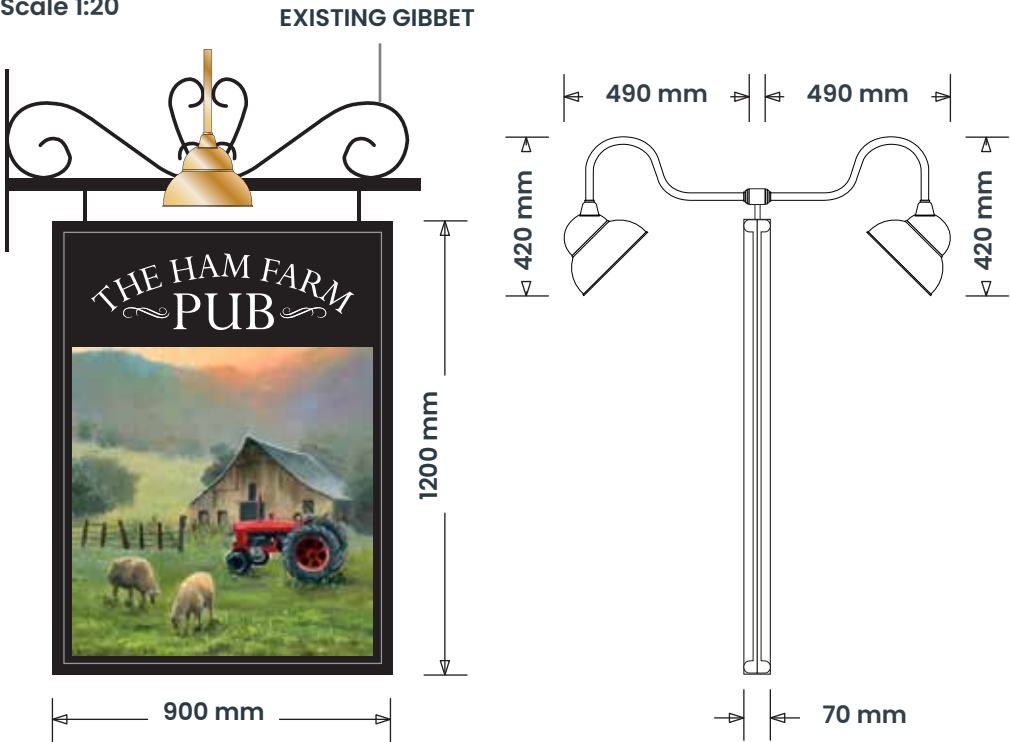

1965 mm Ground Clearance
Max 250 Candelas per square meter (cd/m2)

ITEM 04 (Qty 01) **VINYL**
White vinyl to the new glazed area

Featuring:

- Reverse applied to the glazing

Scale 1:20



SIGN COLOUR

RAL 1036 (matt)

RAL 9910 (matt)

RAL 7043 (gloss)

RAL 7030 (gloss)

Millboard
Weathered
Driftwood

Rust Effect Steel

BUILDING COLOUR

Stone Grey
RAL 7030 (gloss)

Dulux Heritage
Ochre White

Black
RAL 9005

BRAND TYPEFACES

Primary :
Eveleth Clean Regular

Secondary :
Din & jenna Sue

Pub as existing font

