

Elevations scaled @ 1:100



left




front



right



rear

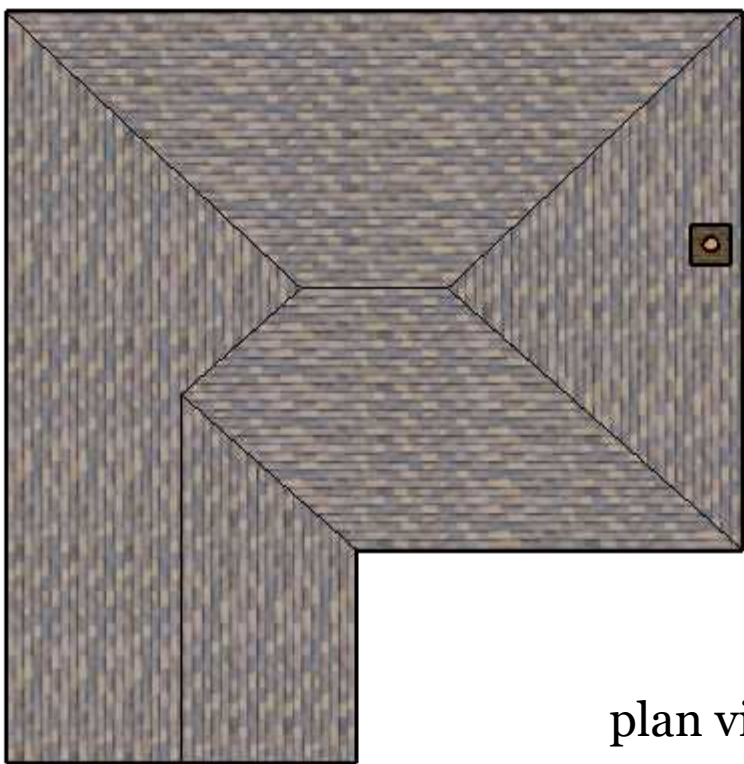

plan view

Existing


Proposed



left




front

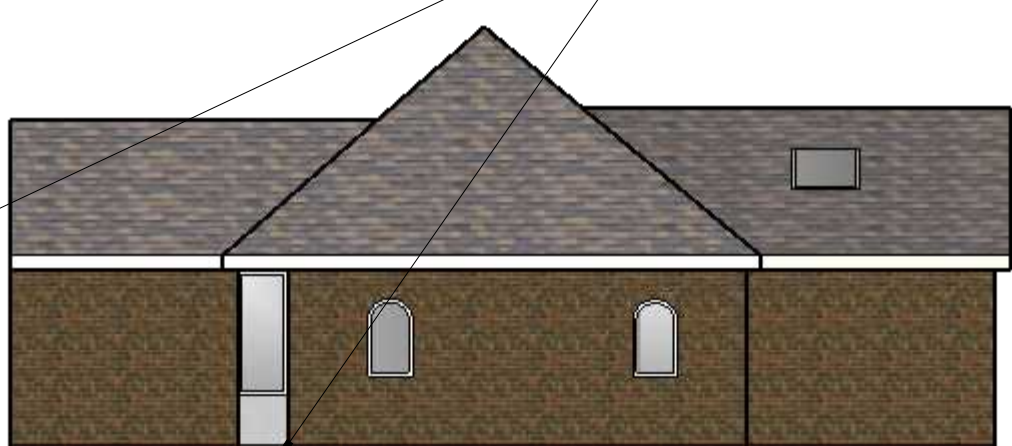

right




rear

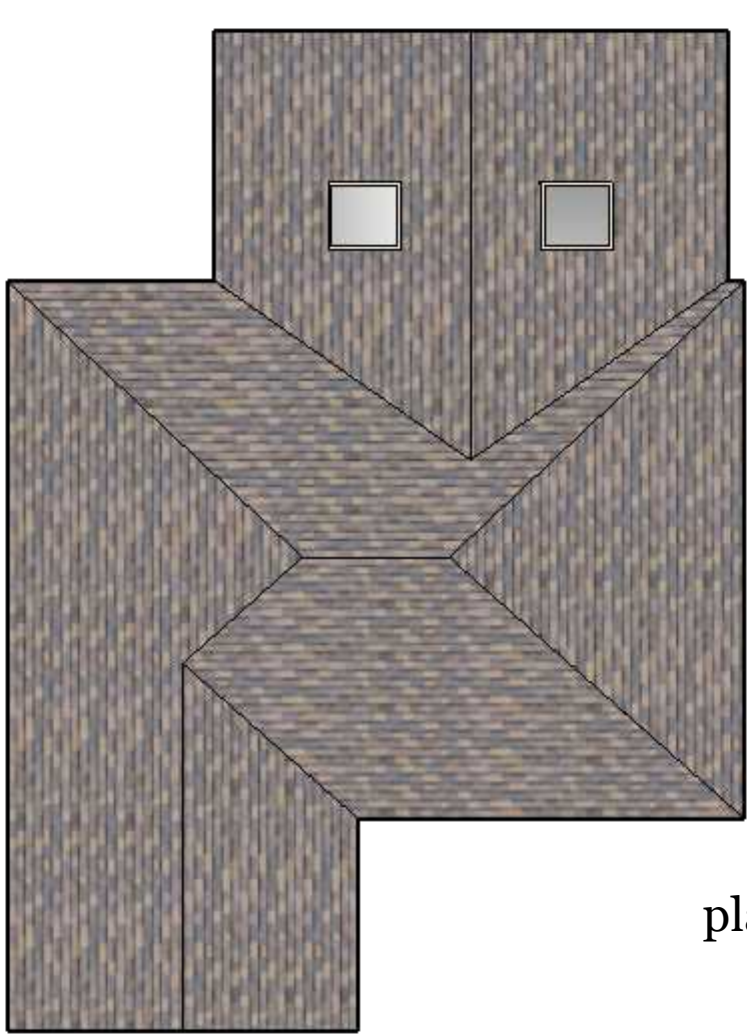


plan view

window

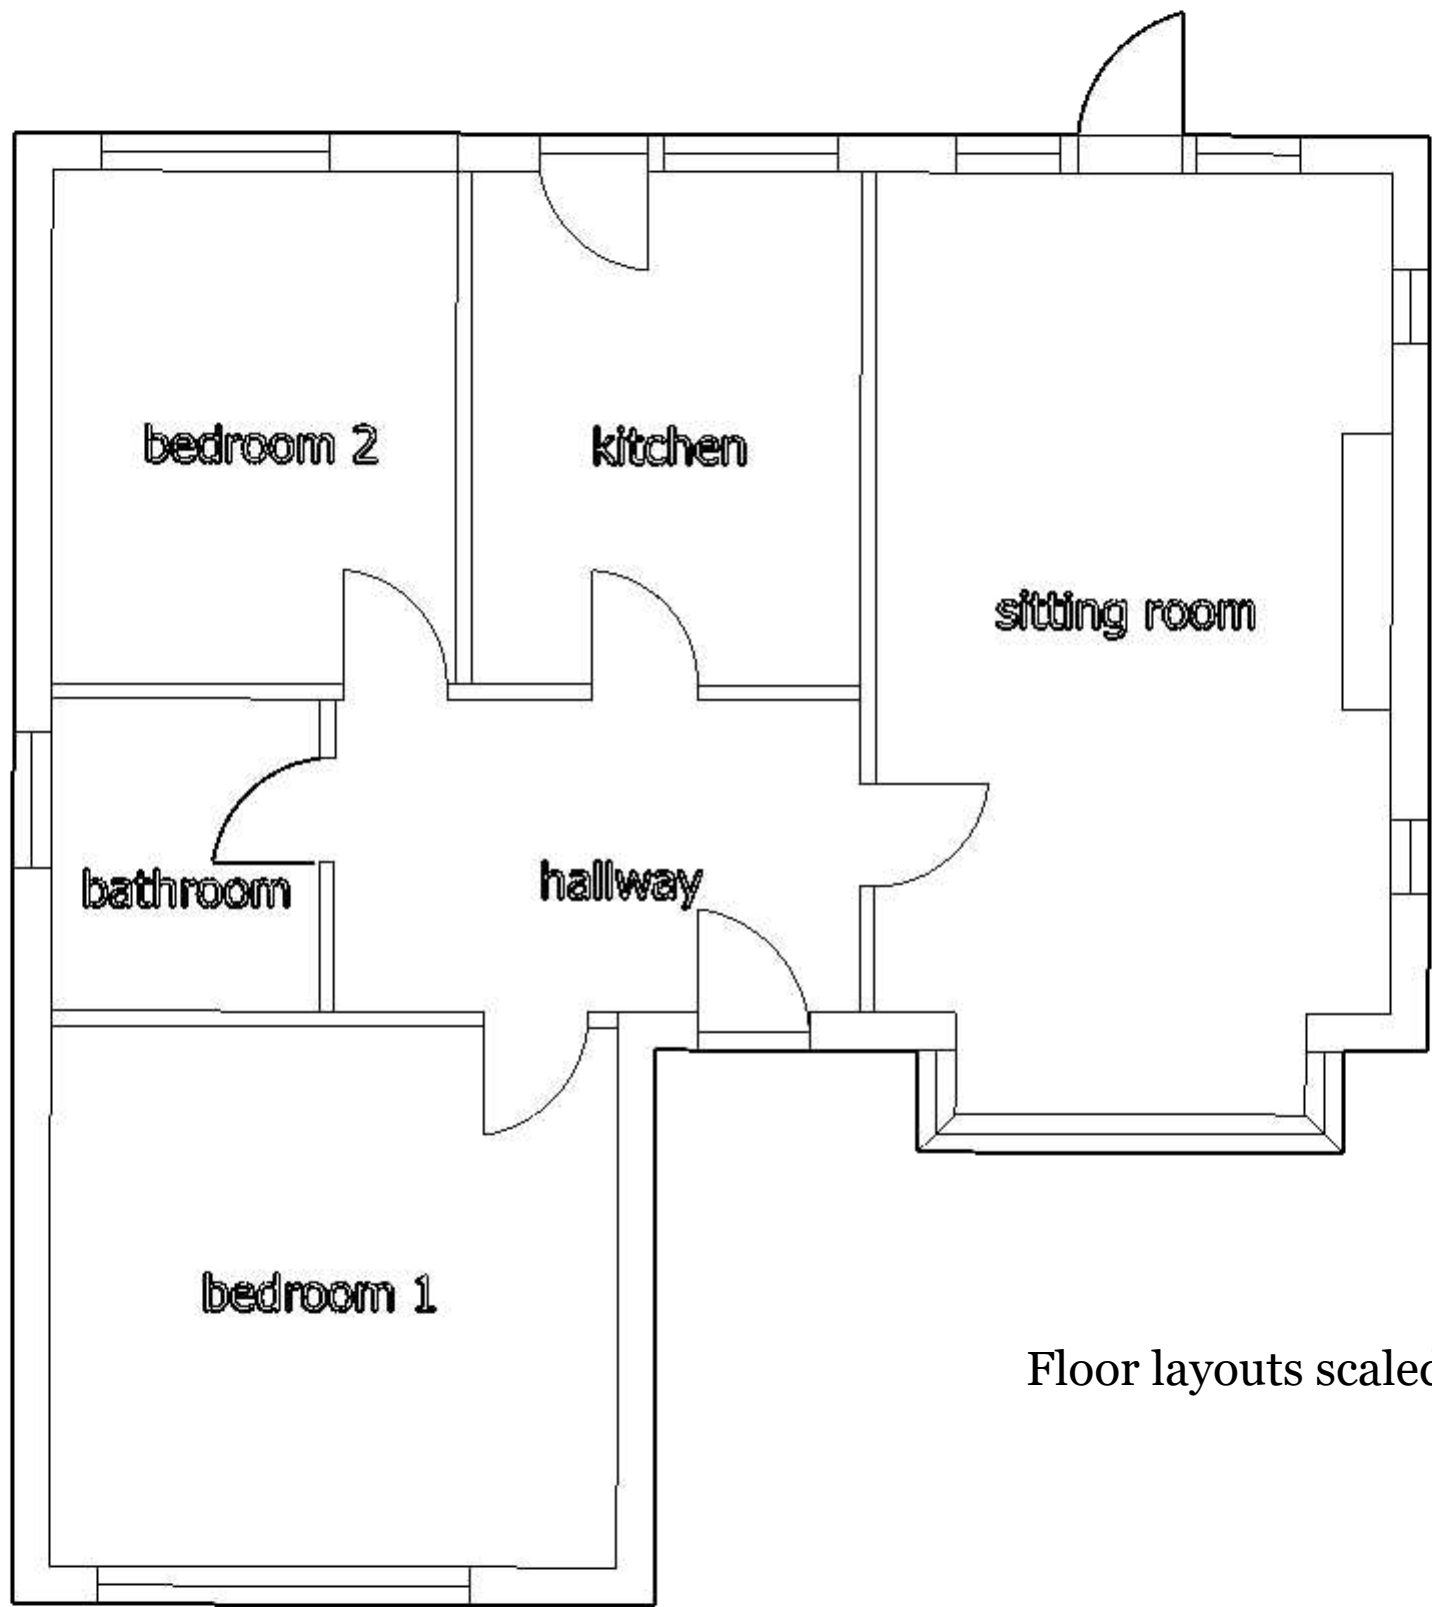

existing ground floor

Floor layouts scaled @ 1:50

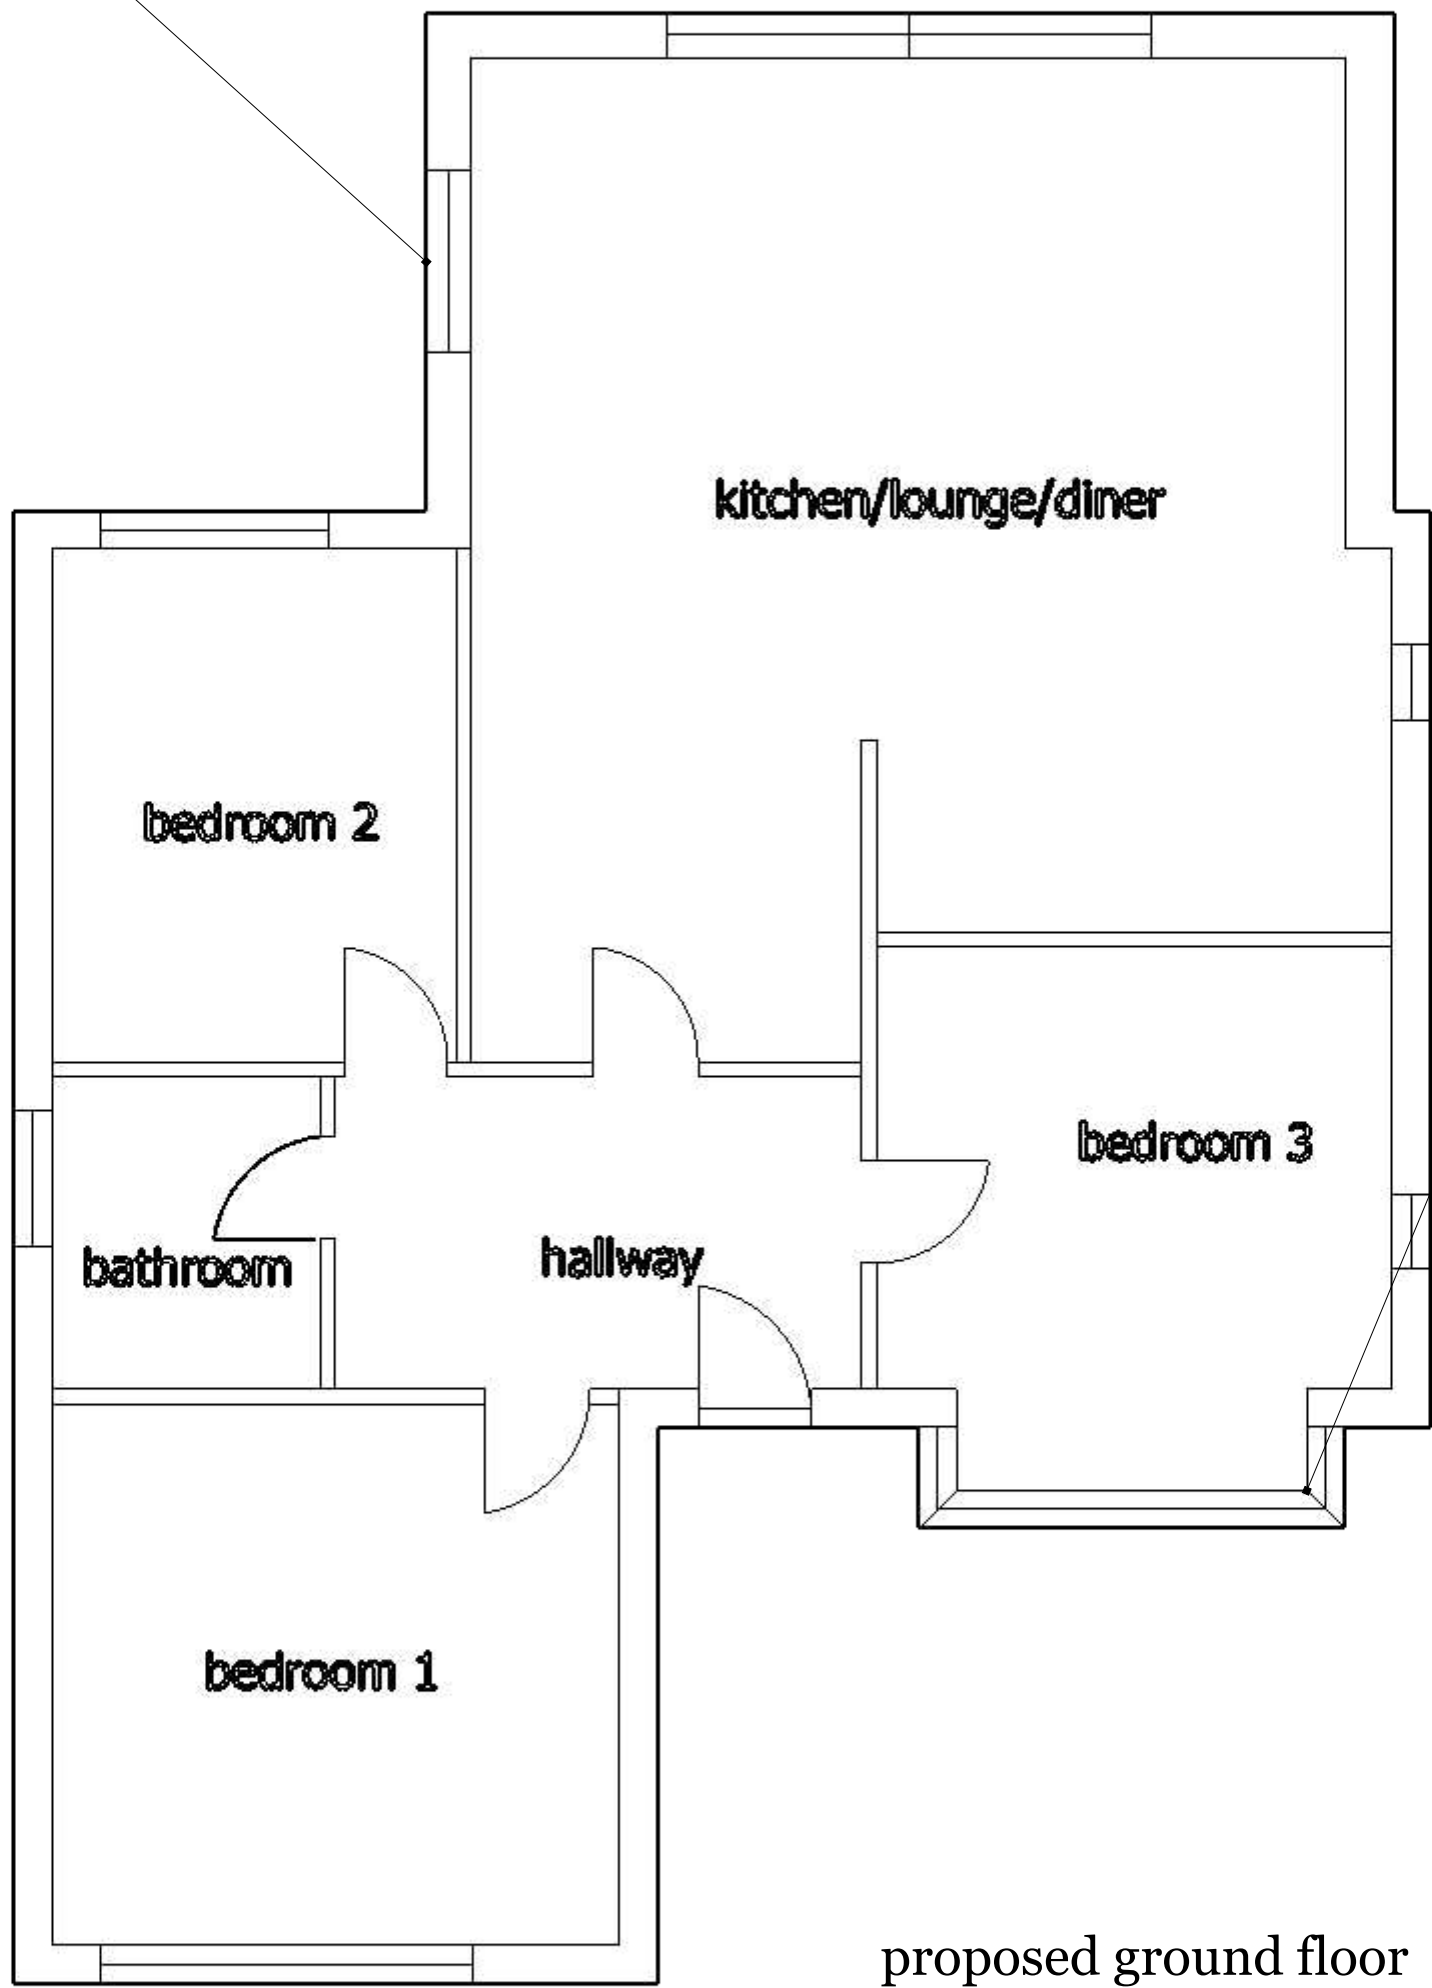

proposed ground floor



AMENDED V3


Basepoint Winnall Valley Rd Winchester SO23 0LD
Welchnut Cottage Horton Dorset BH21 3QN
e.mail ajc.andrew@aol.com
m 07864861842
t 0800 688 9191(free from all phones)

AJC
Architectural Services

Callum Wheeler
11 Verona Rd
Chandlers Ford
SO53 2DA

Single storey rear extension, remove chimney, extend garage with new roof

Planning Application

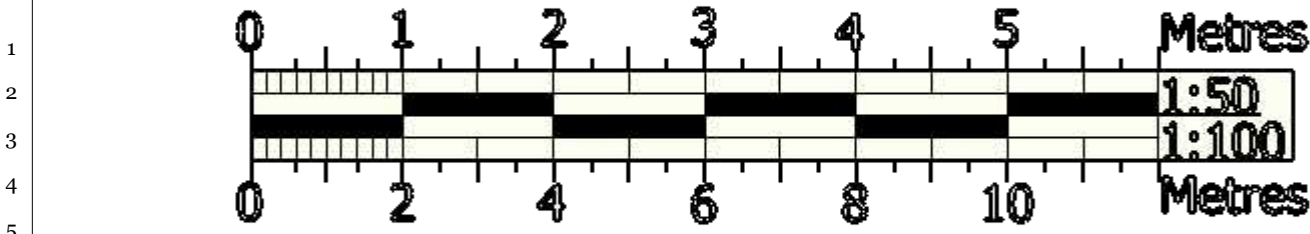

01

A