



T/25/98807

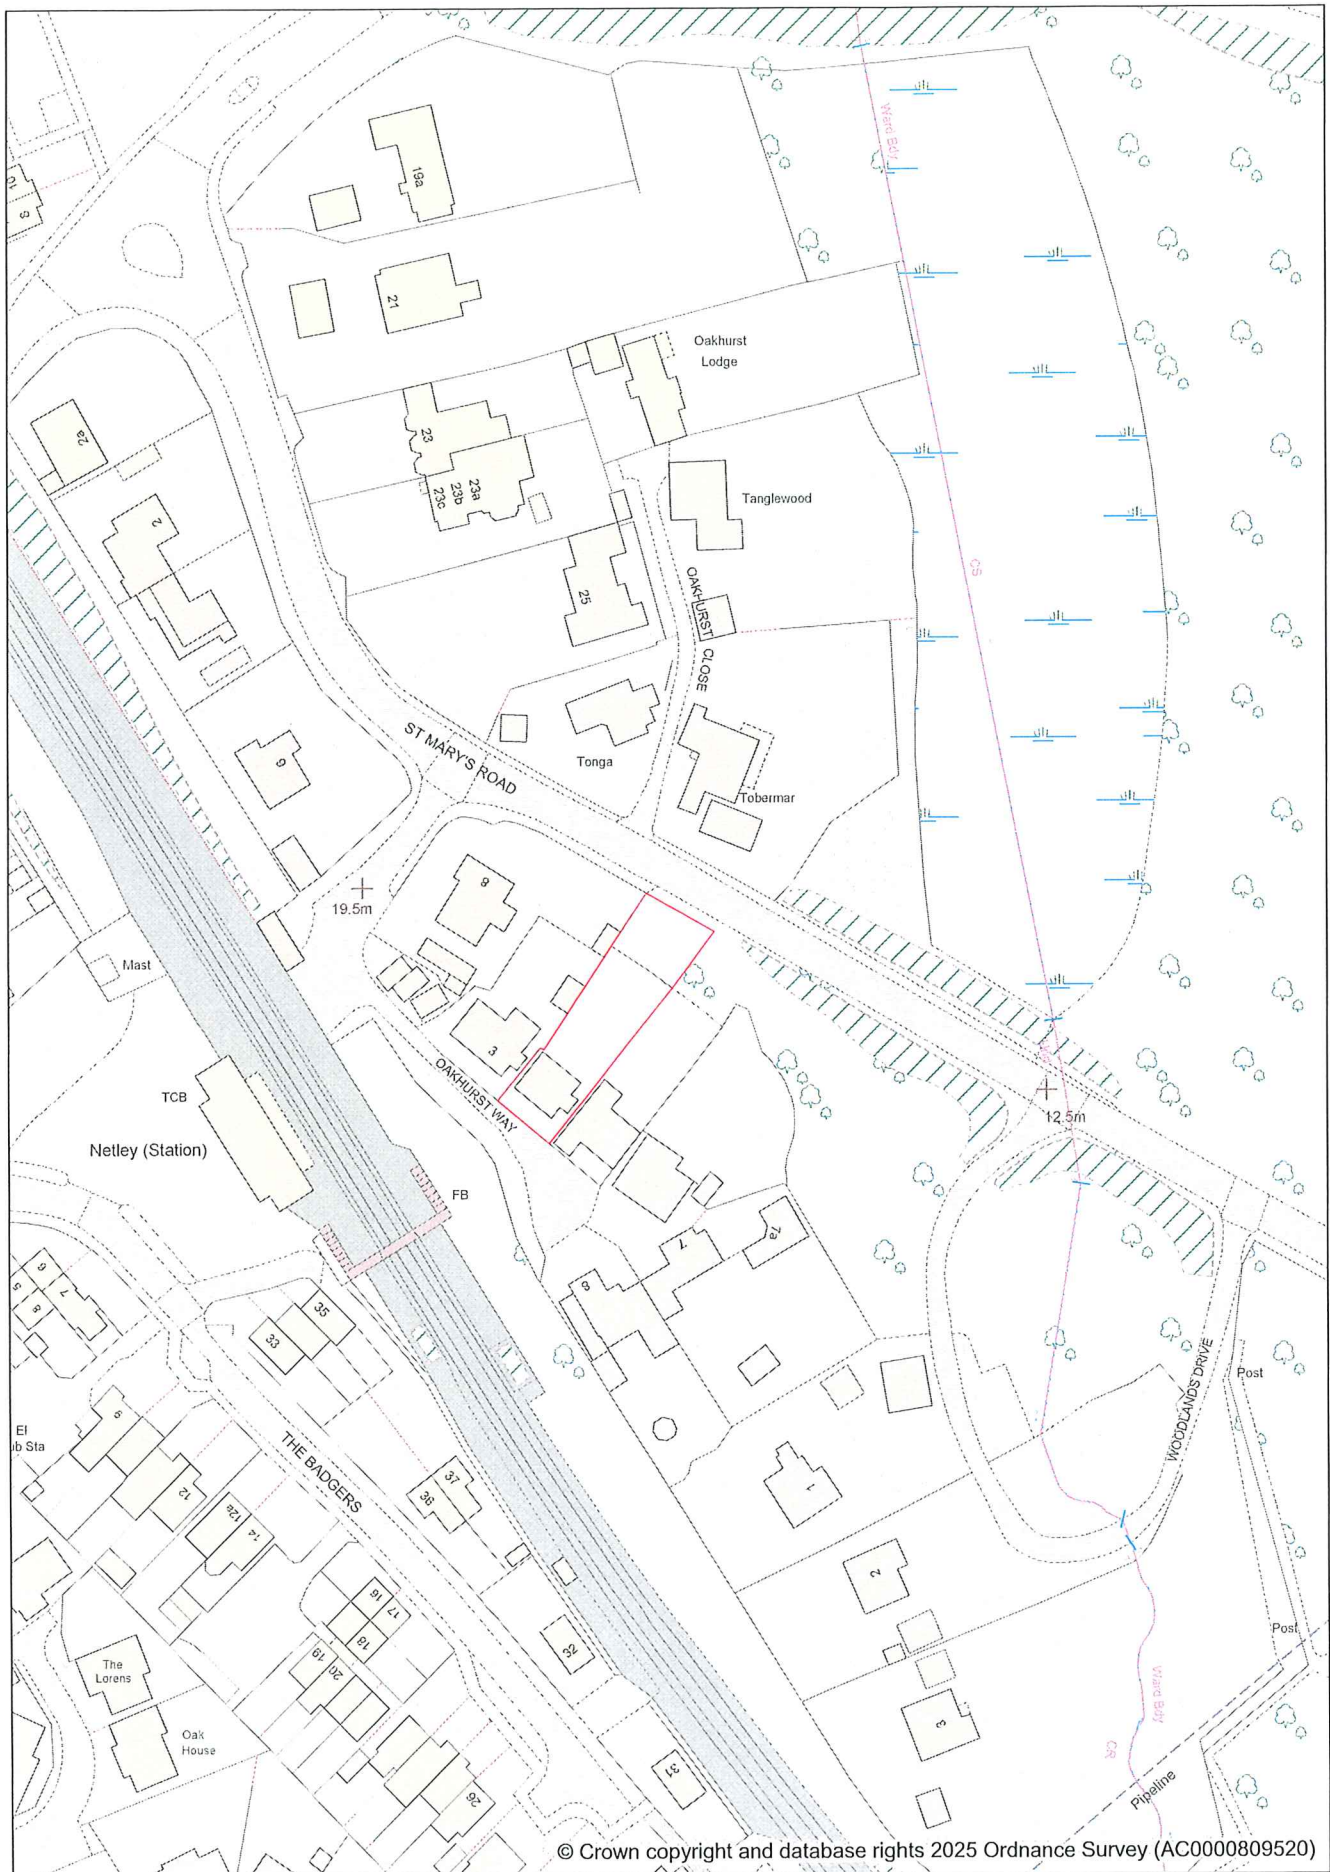

© Crown copyright and database rights 2025 Ordnance Survey (AC0000809520)

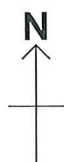

Address: BRACKENRIDGE, 4 OAKHURST WAY
NETLEY ABBEY, SOUTHAMPTON, SO31 5AY

Date: 03/09/2025

Scale: 1:1250