



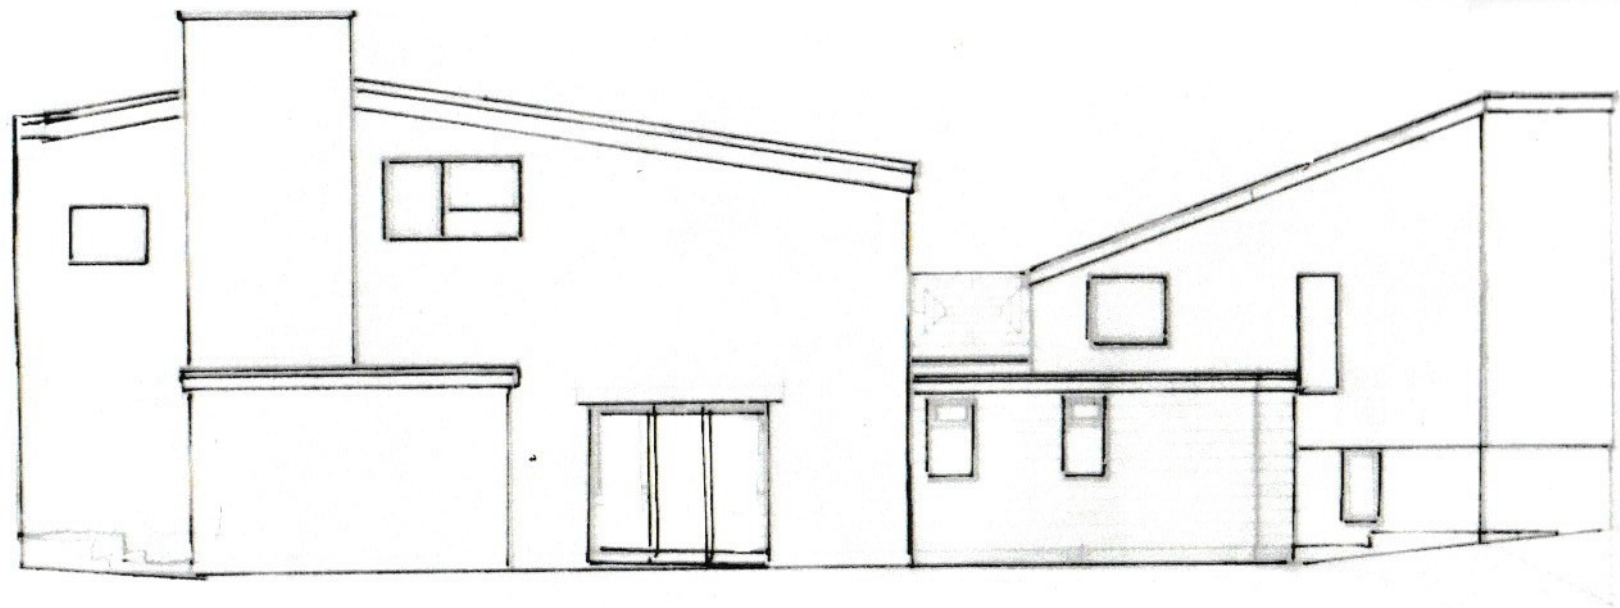

Existing North Elevation

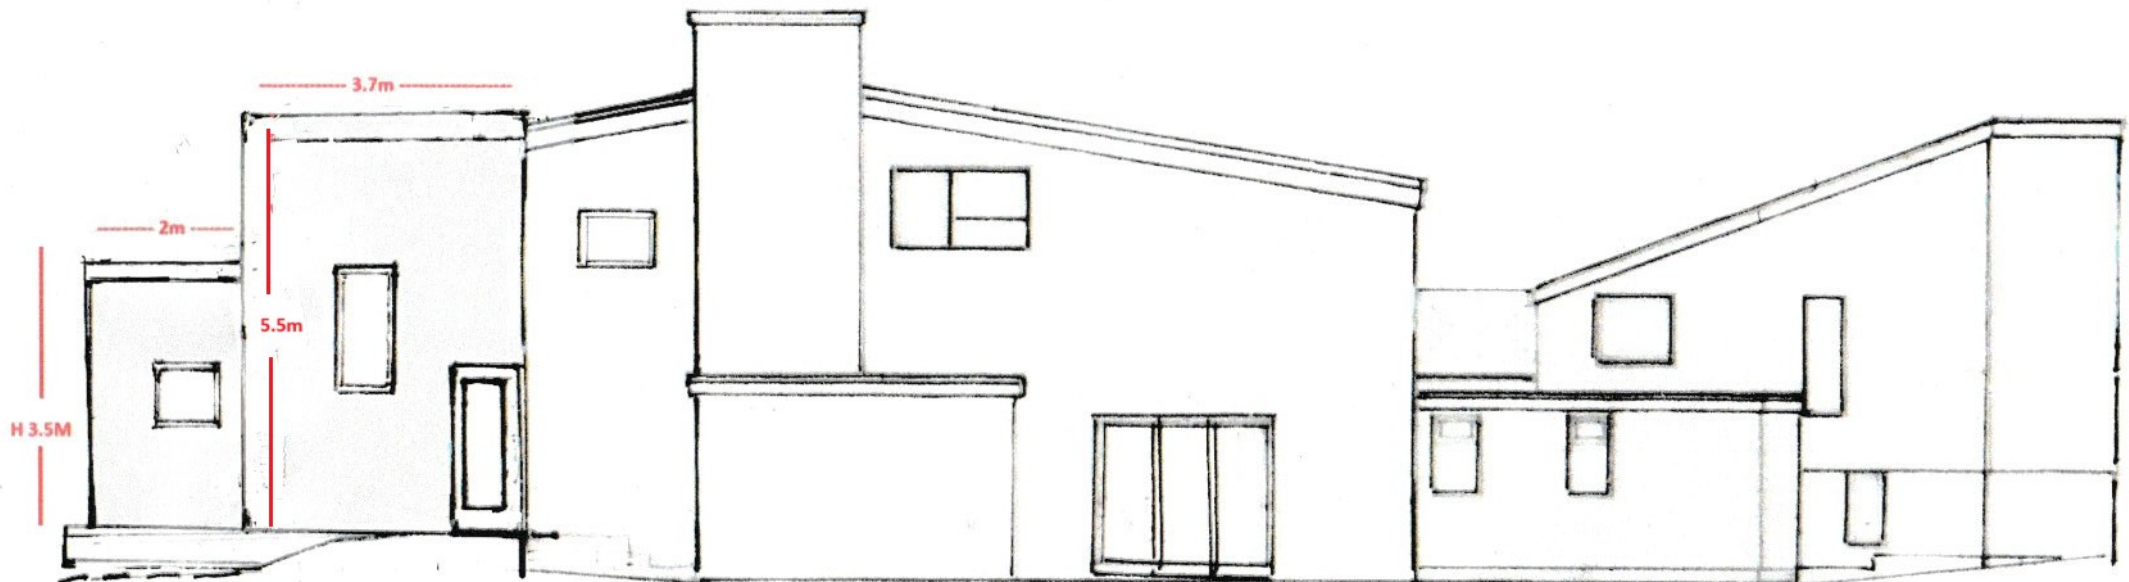

Proposed Extension shaded in grey

Proposed North Elevation

Materials:

Roof: Flat roof using EPDM Rubber Roofing system

External walls: Red brick to match existing walls

Windows: White UPVC double glazed windows to match existing windows

Door: White UPVC with double glazed panel



Scale bar 1:100