



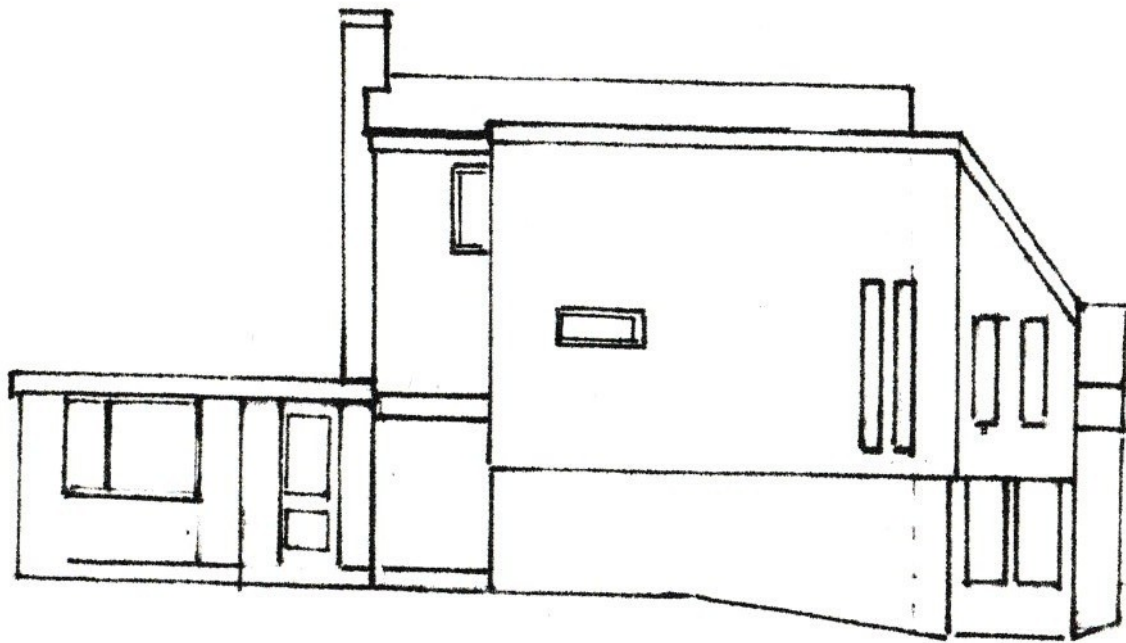

Existing West Elevation

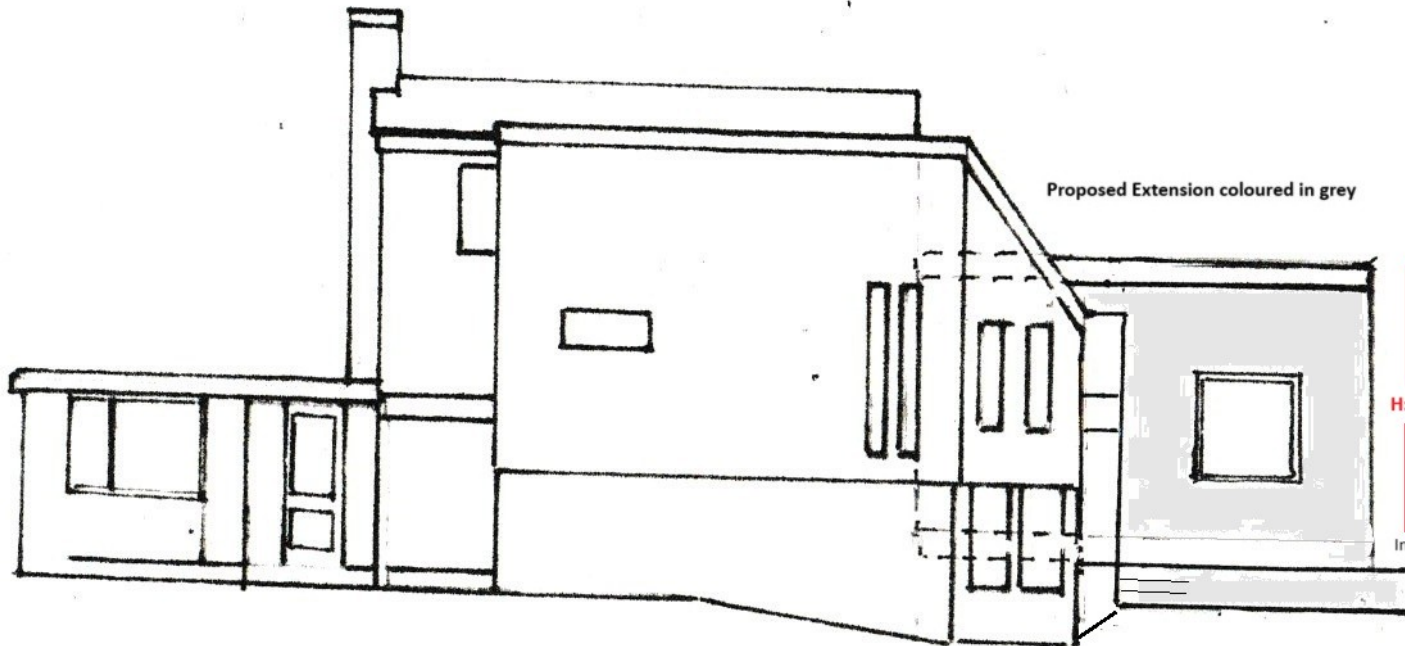

Proposed Extension coloured in grey

H: 3.5M

Internal floor level

Proposed West Elevation

Materials:

Roof: Flat EPDM Rubber Roofing System.

External Walls: Will match existing red brick walls of main house

Windows: White UPVC Double Glazed windows to match existing windows

Patio: Replace existing raised crazy paving with a lower patio area to west side between proposed extension and existing house.



Scale Bar 1:100 m