


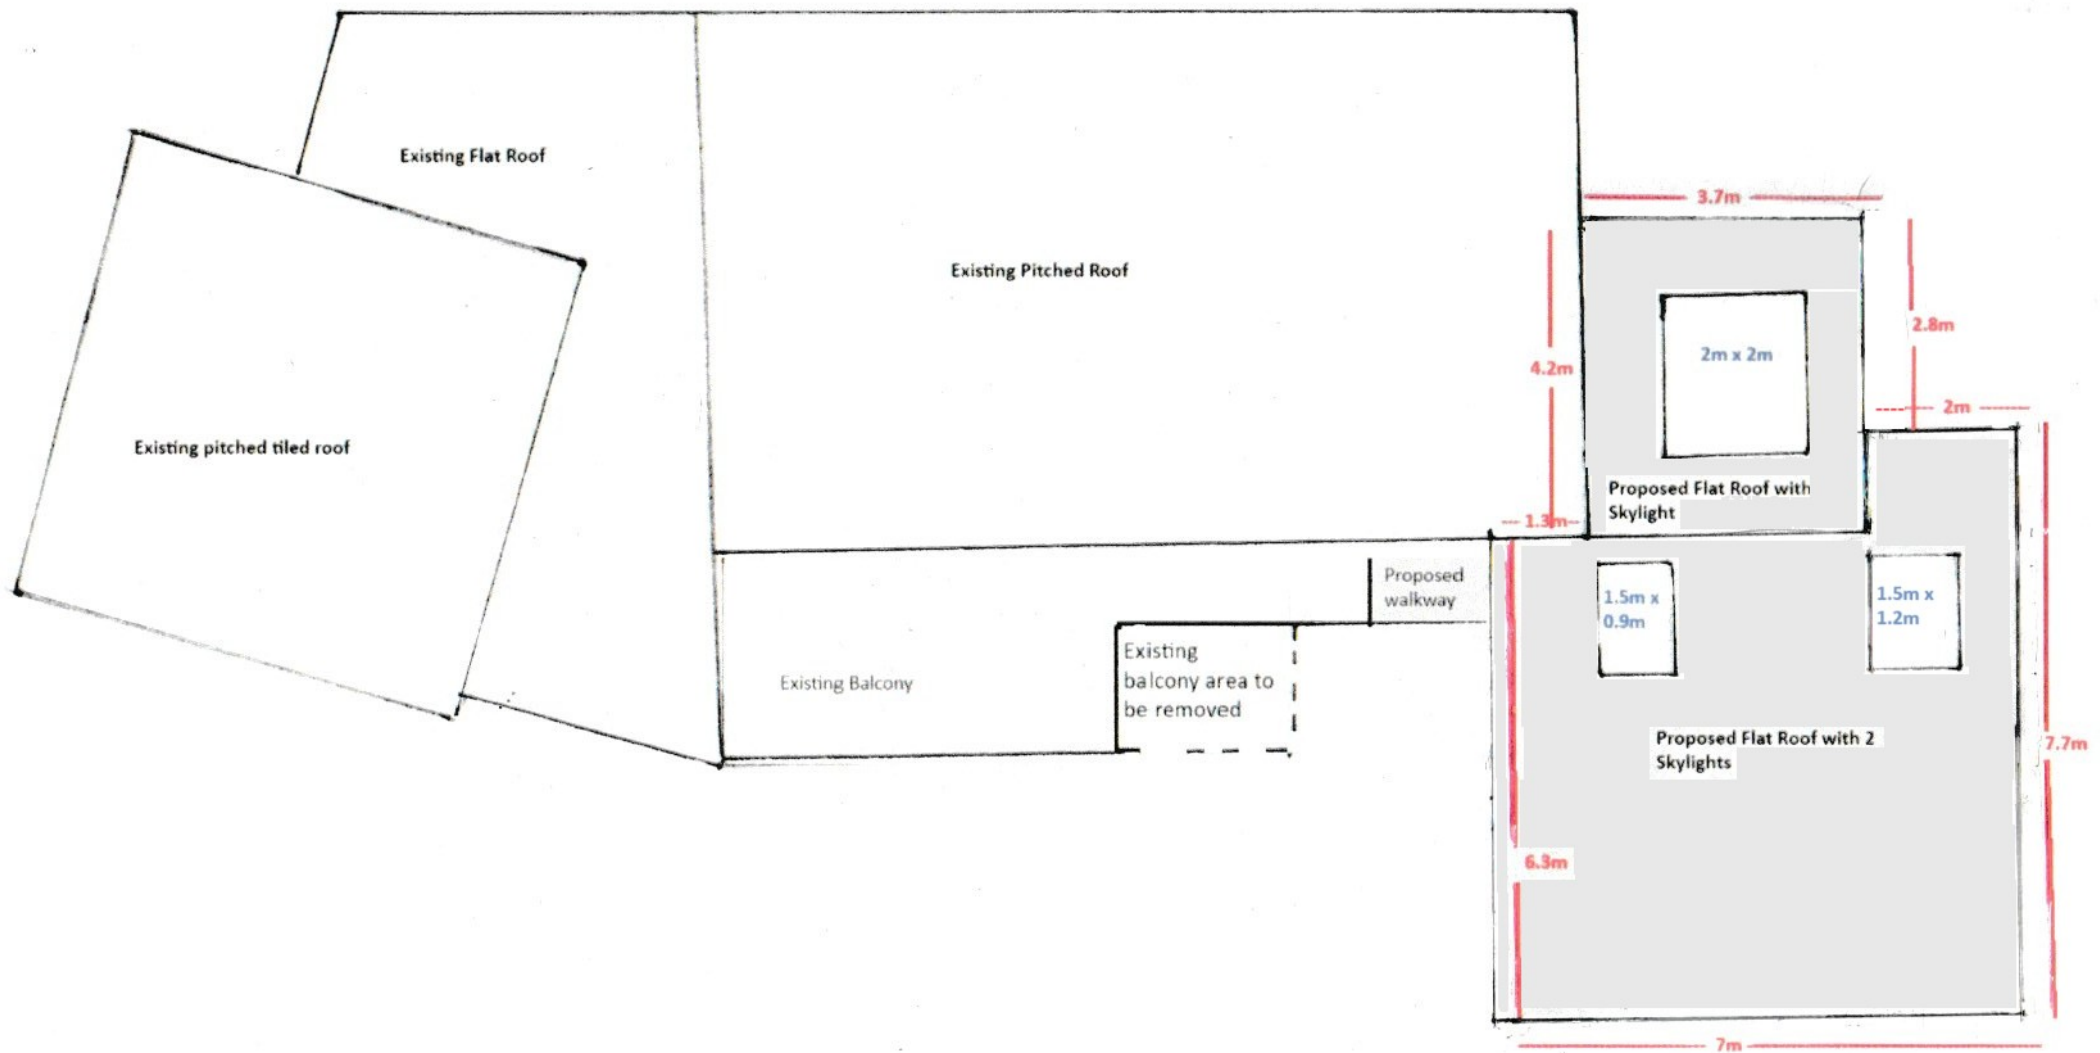

7. Proposed Roof Plan



Scale Bar 1:100

Proposed Roof materials in EPDM Rubber Roofing System with Triple glazed roof lanterns as indicated