


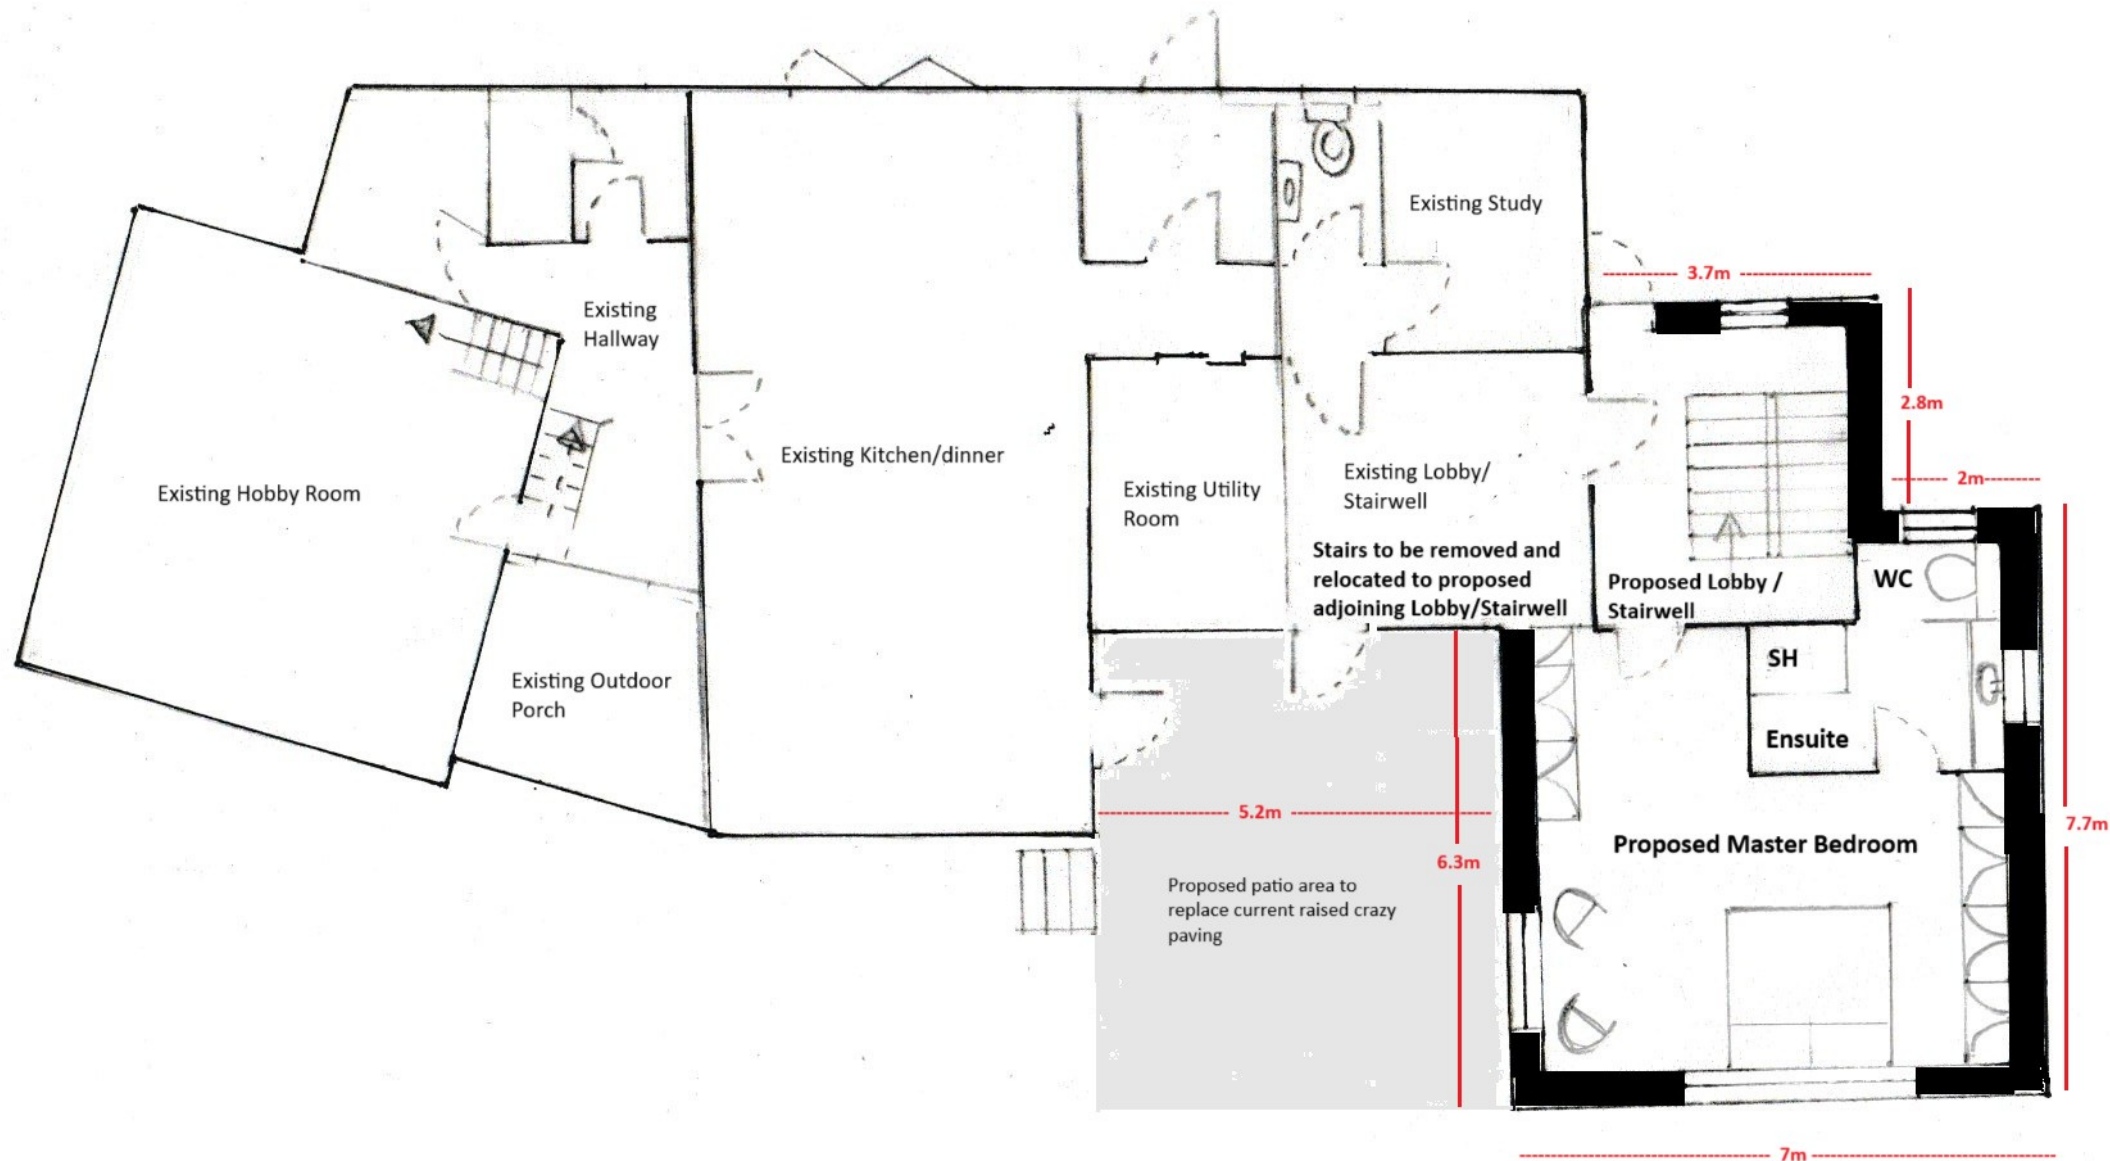

Proposed Ground Floor Plan



Scale Bar 1:100

The Proposed Extension to Ground Floor comprises of:

- 1) Relocation of existing stairs to the proposed adjoining two storey side extension on the East Elevation to house the proposed stairwell to first floor level and also give access to the proposed ground floor extension consisting of the master bedroom suite.
- 2) All proposed windows white upvc double glazing. Windows in the ensuite bathroom to be obscured