



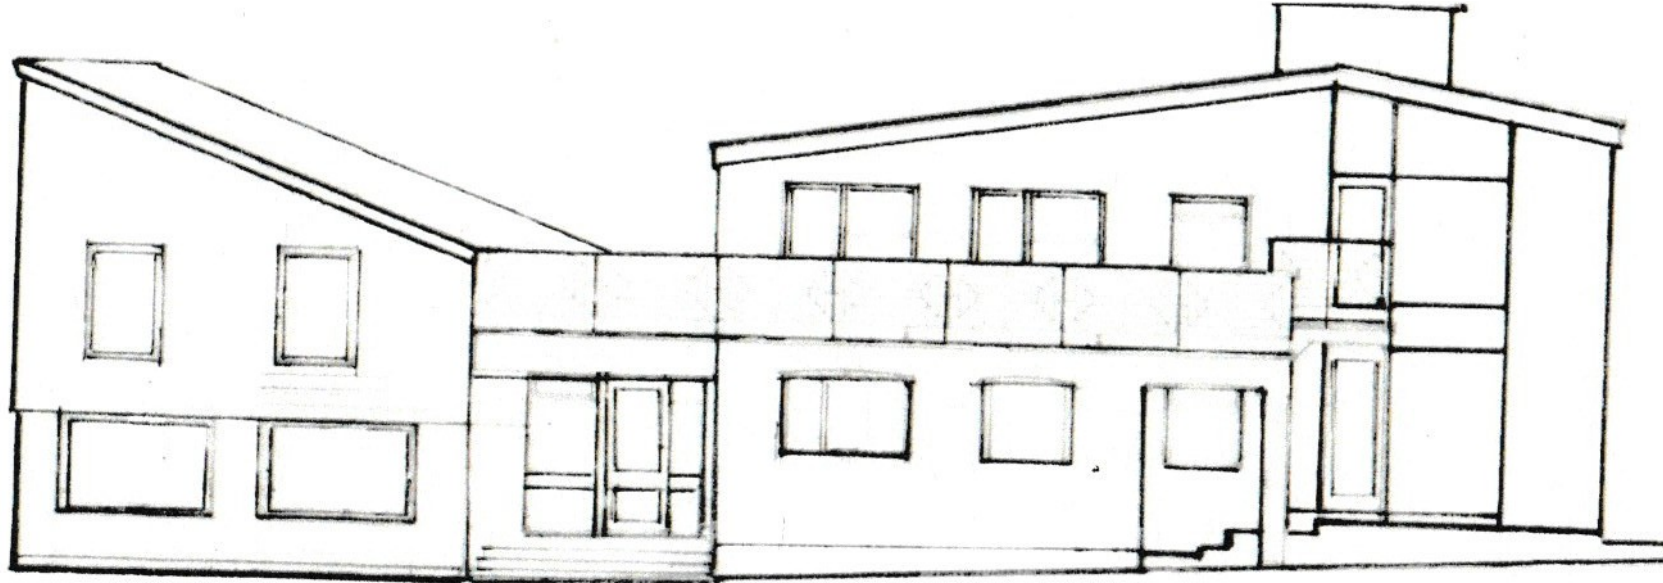

Existing South Elevation

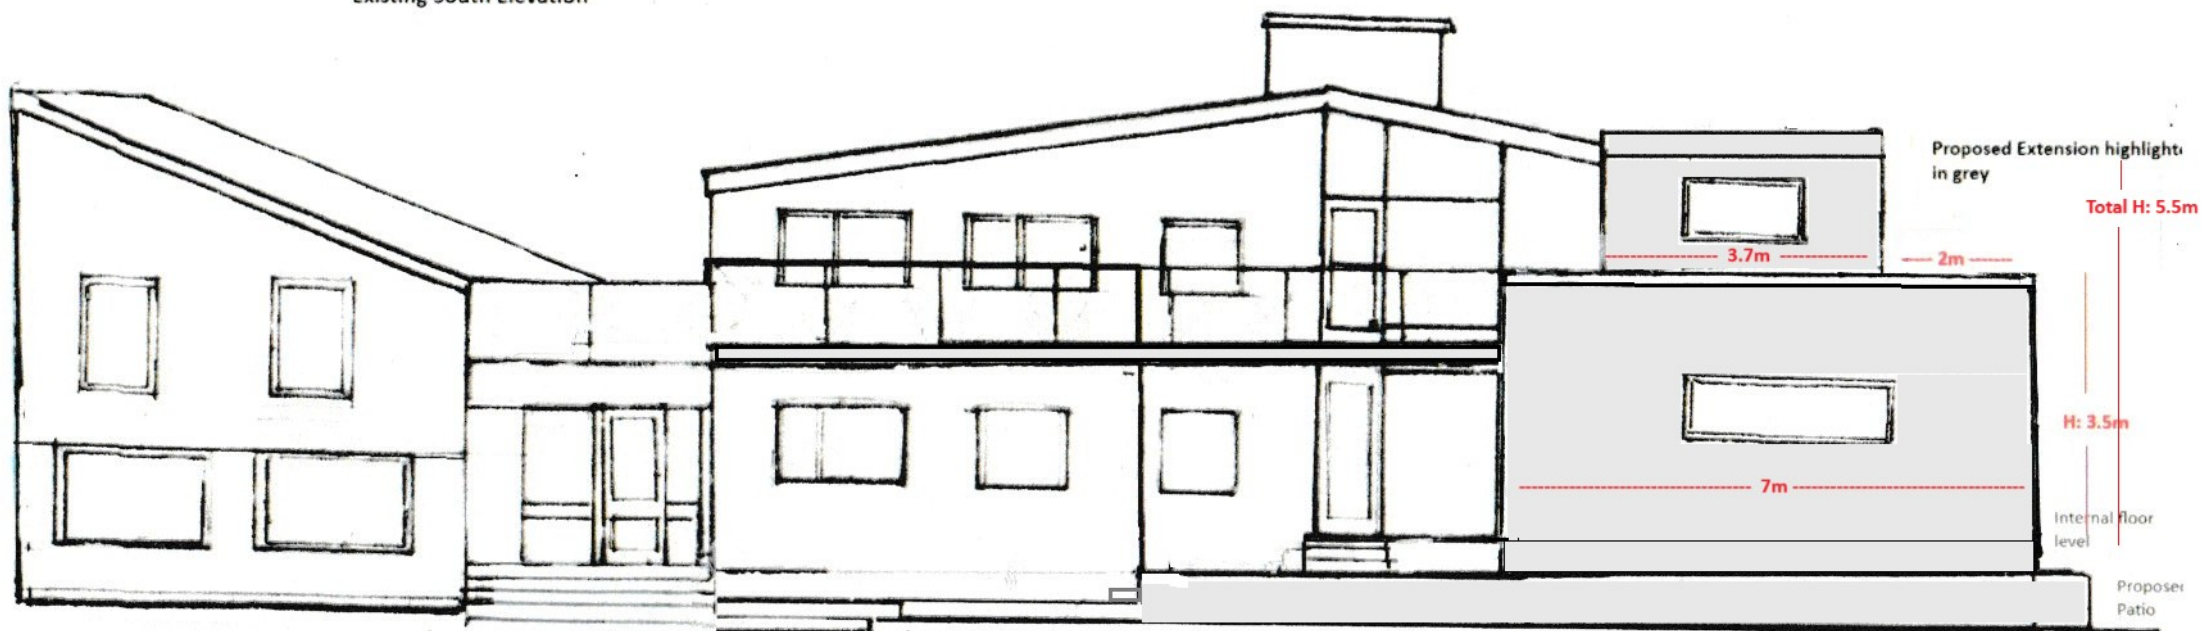

Proposed South Elevation



Scale Bar 1:100 meters

Materials:

Roof: Flat EPDM Rubber Roofing System proposed for the extension.

Balcony floor/Over Existing Kitchen Roof: to be raised in height to provide insulation to existing kitchen ceiling and to meet existing floor level of lounge and create access point for repairs to proposed master bedroom extension.

External Walls: Will match existing red brick walls of main house

Windows: White UPVC Double Glazed windows to match existing house.