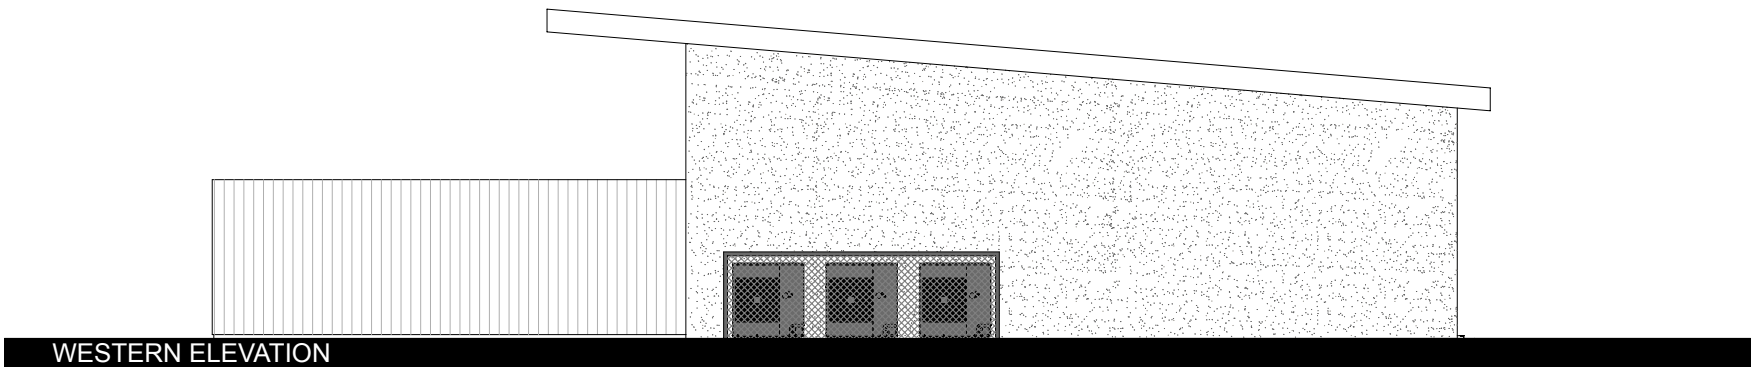
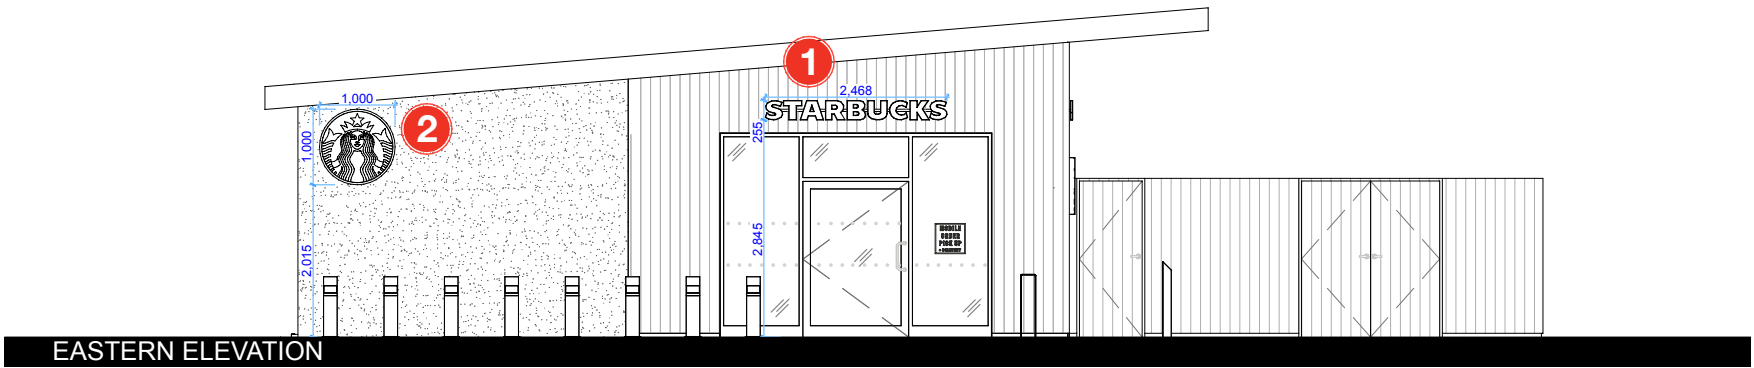


Architecture Design Limited

Fitted Rigging House
The Historic Dockyard
Chatham
Kent, ME4 4TZ

No 08419252
registered in England and Wales

+44 (0)1634 791166

hello@adesign.ltd

    /adesignlimited

This document and its design content is copyright ©. It shall be read in conjunction with all other associated project information including models, specifications, schedules and related consultants documents. Do not scale from documents. All dimensions to be checked on site. Immediately report any discrepancies, errors or omissions on this document to the Originator. If in doubt ASK.

Originator: **Lee Ironmonger** Check: **##**

site address: **Starbucks, Hamilton Way, Hedge End, Southampton, SO30 2XW**

Client: **23.5 Degrees Limited** Project: **SBUX Hedge End Pod**
Drawing no: **039.140/04** Rev **##** Status: **Planning**
Date: **10/09/2025** Time: **12:02**
Scale: **1:100@A3**

Elevations