
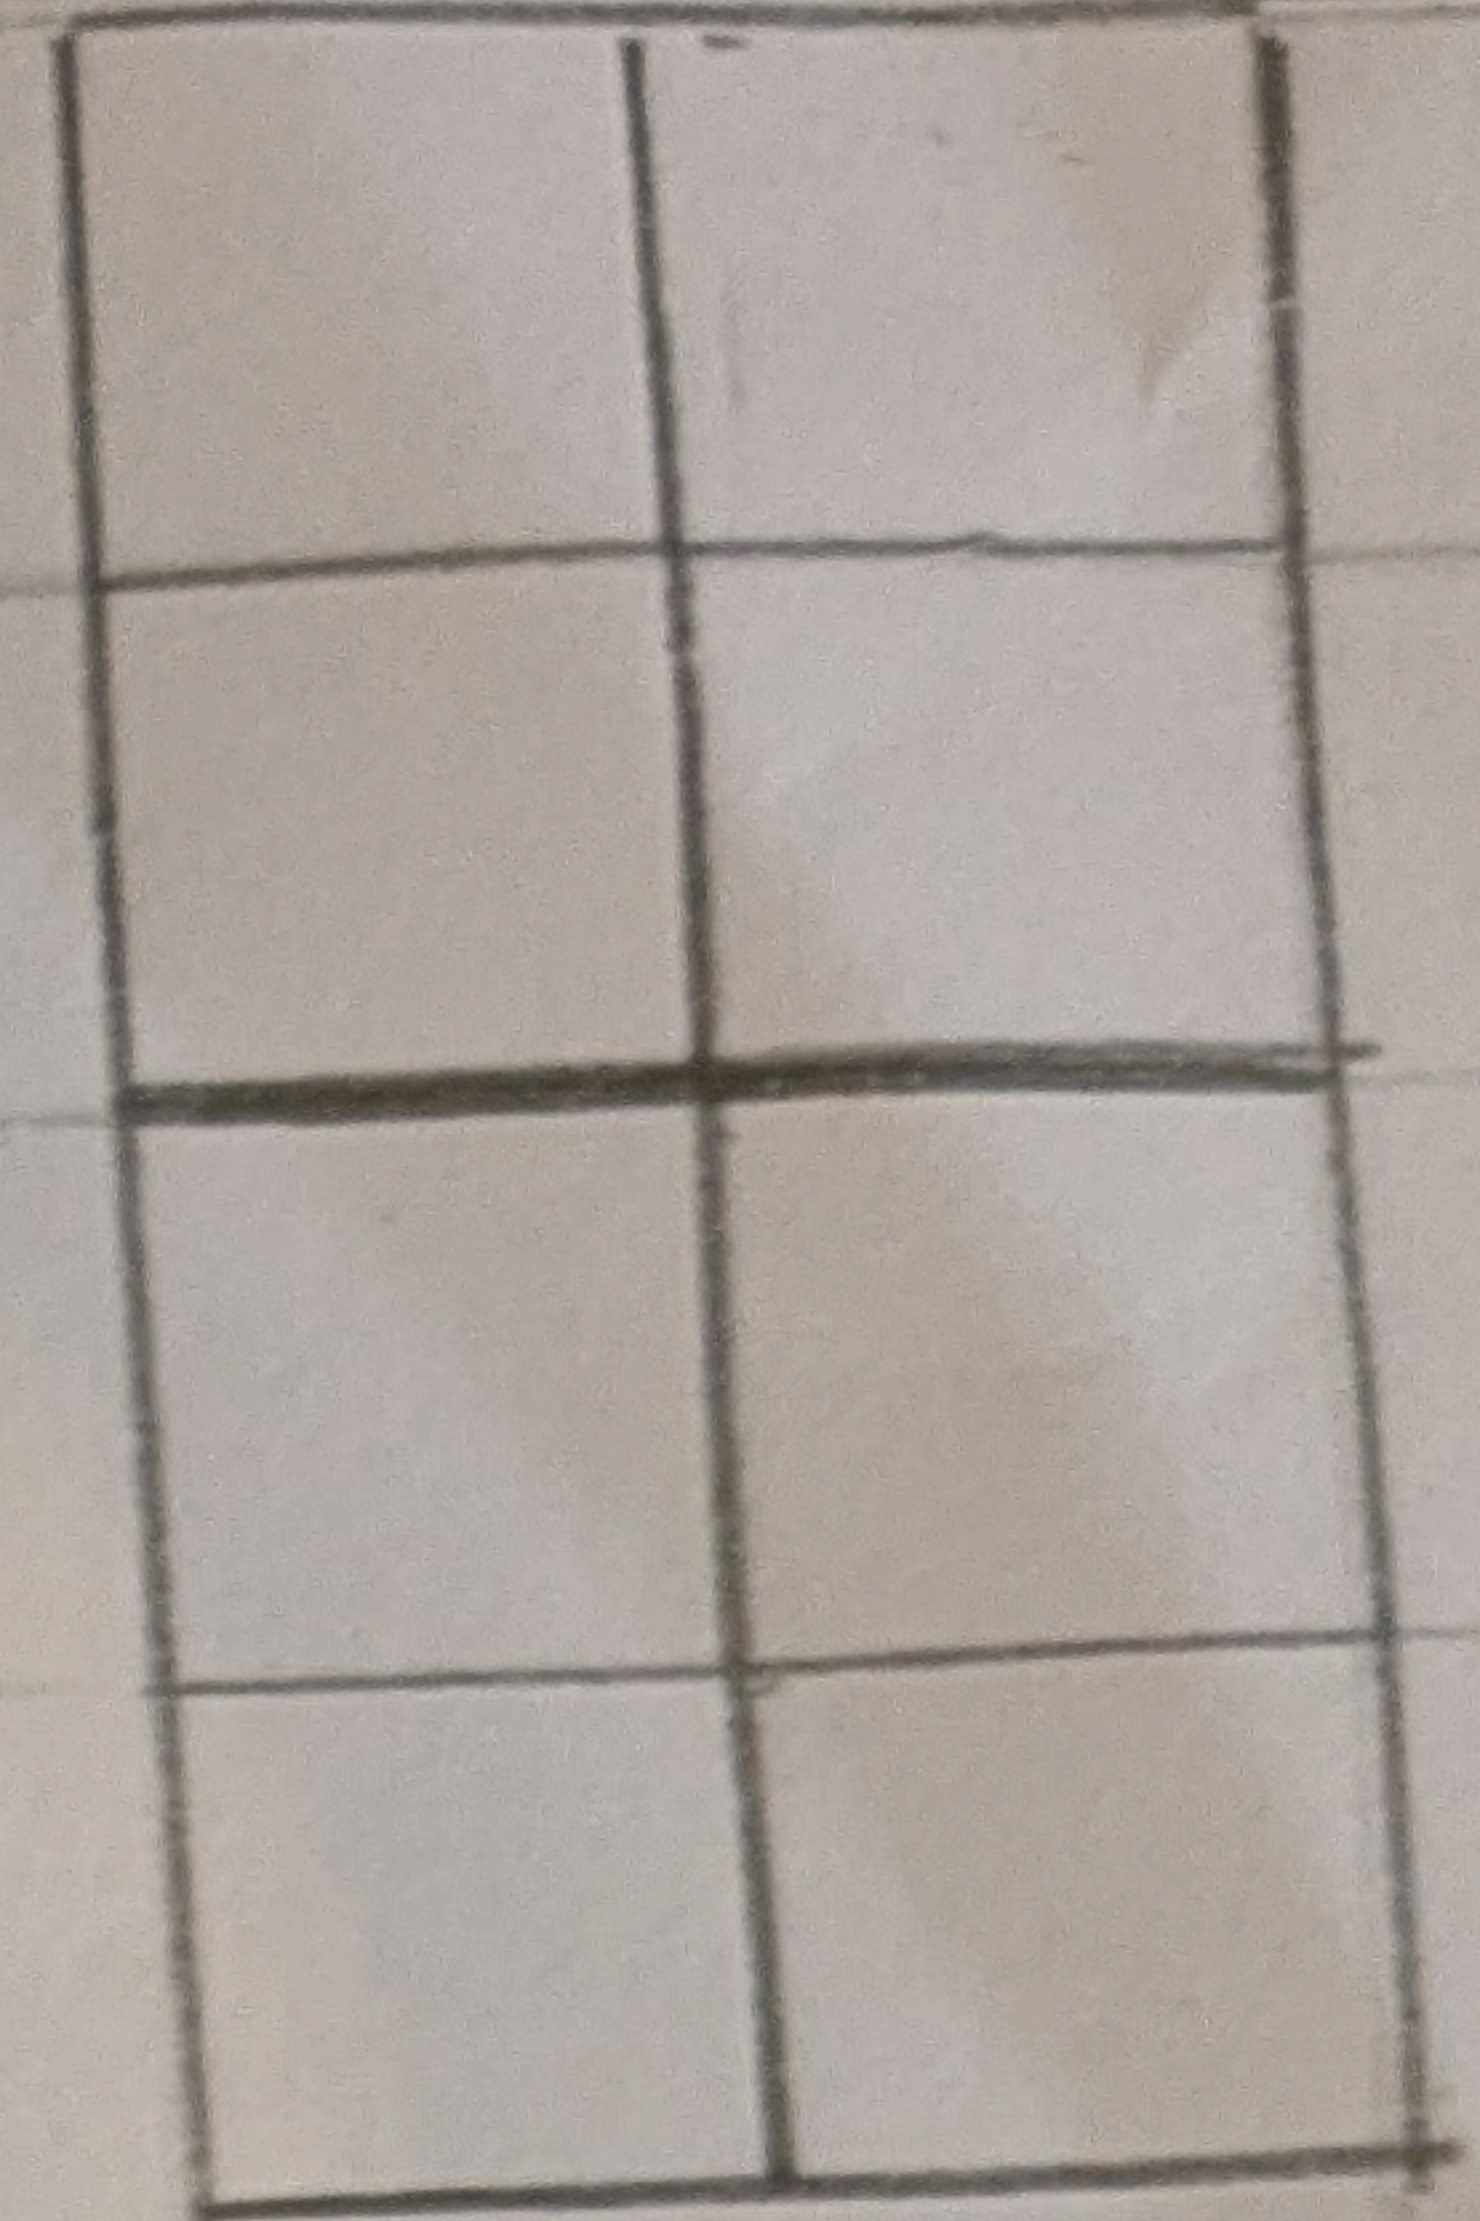


ROOF LINE

WEST ELEVATION

Hanging tiles

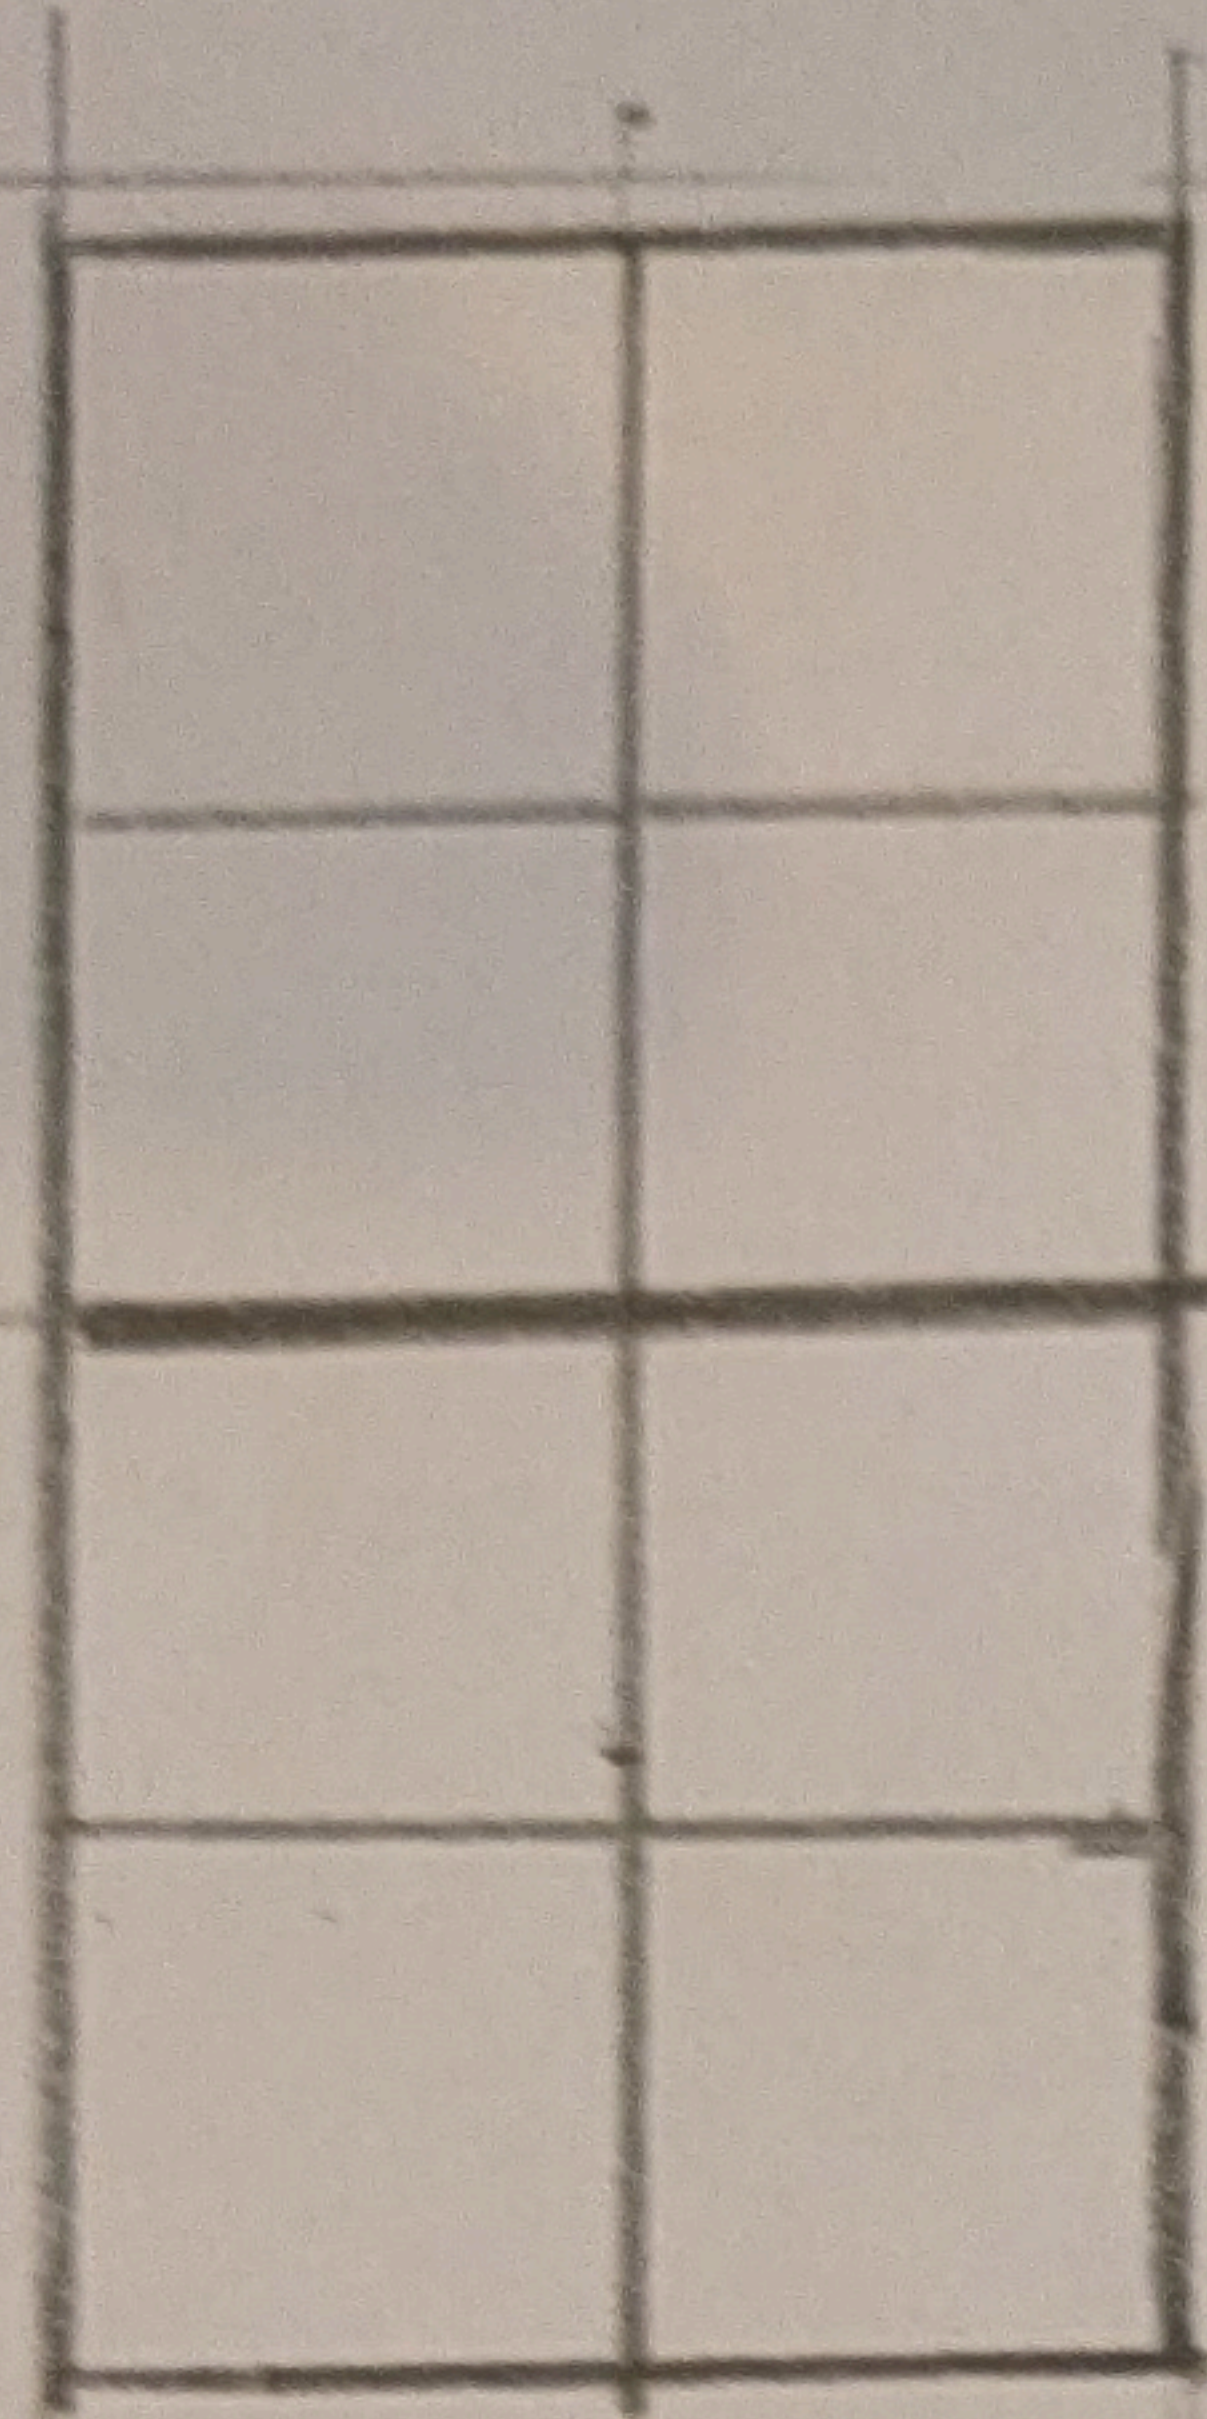

FLAT 10
FLAT 8



Brickwork

Brickwork

58"

27"

57"

132"

65"

58"

Window N°2

Window N°3

37"