


Location Plan

Site Address: 8, Hound Manor, Hound Road, Netley Abbey, SO31 5JS

Date Produced: 15-Sep-2025

Scale: 1:1250 @A3

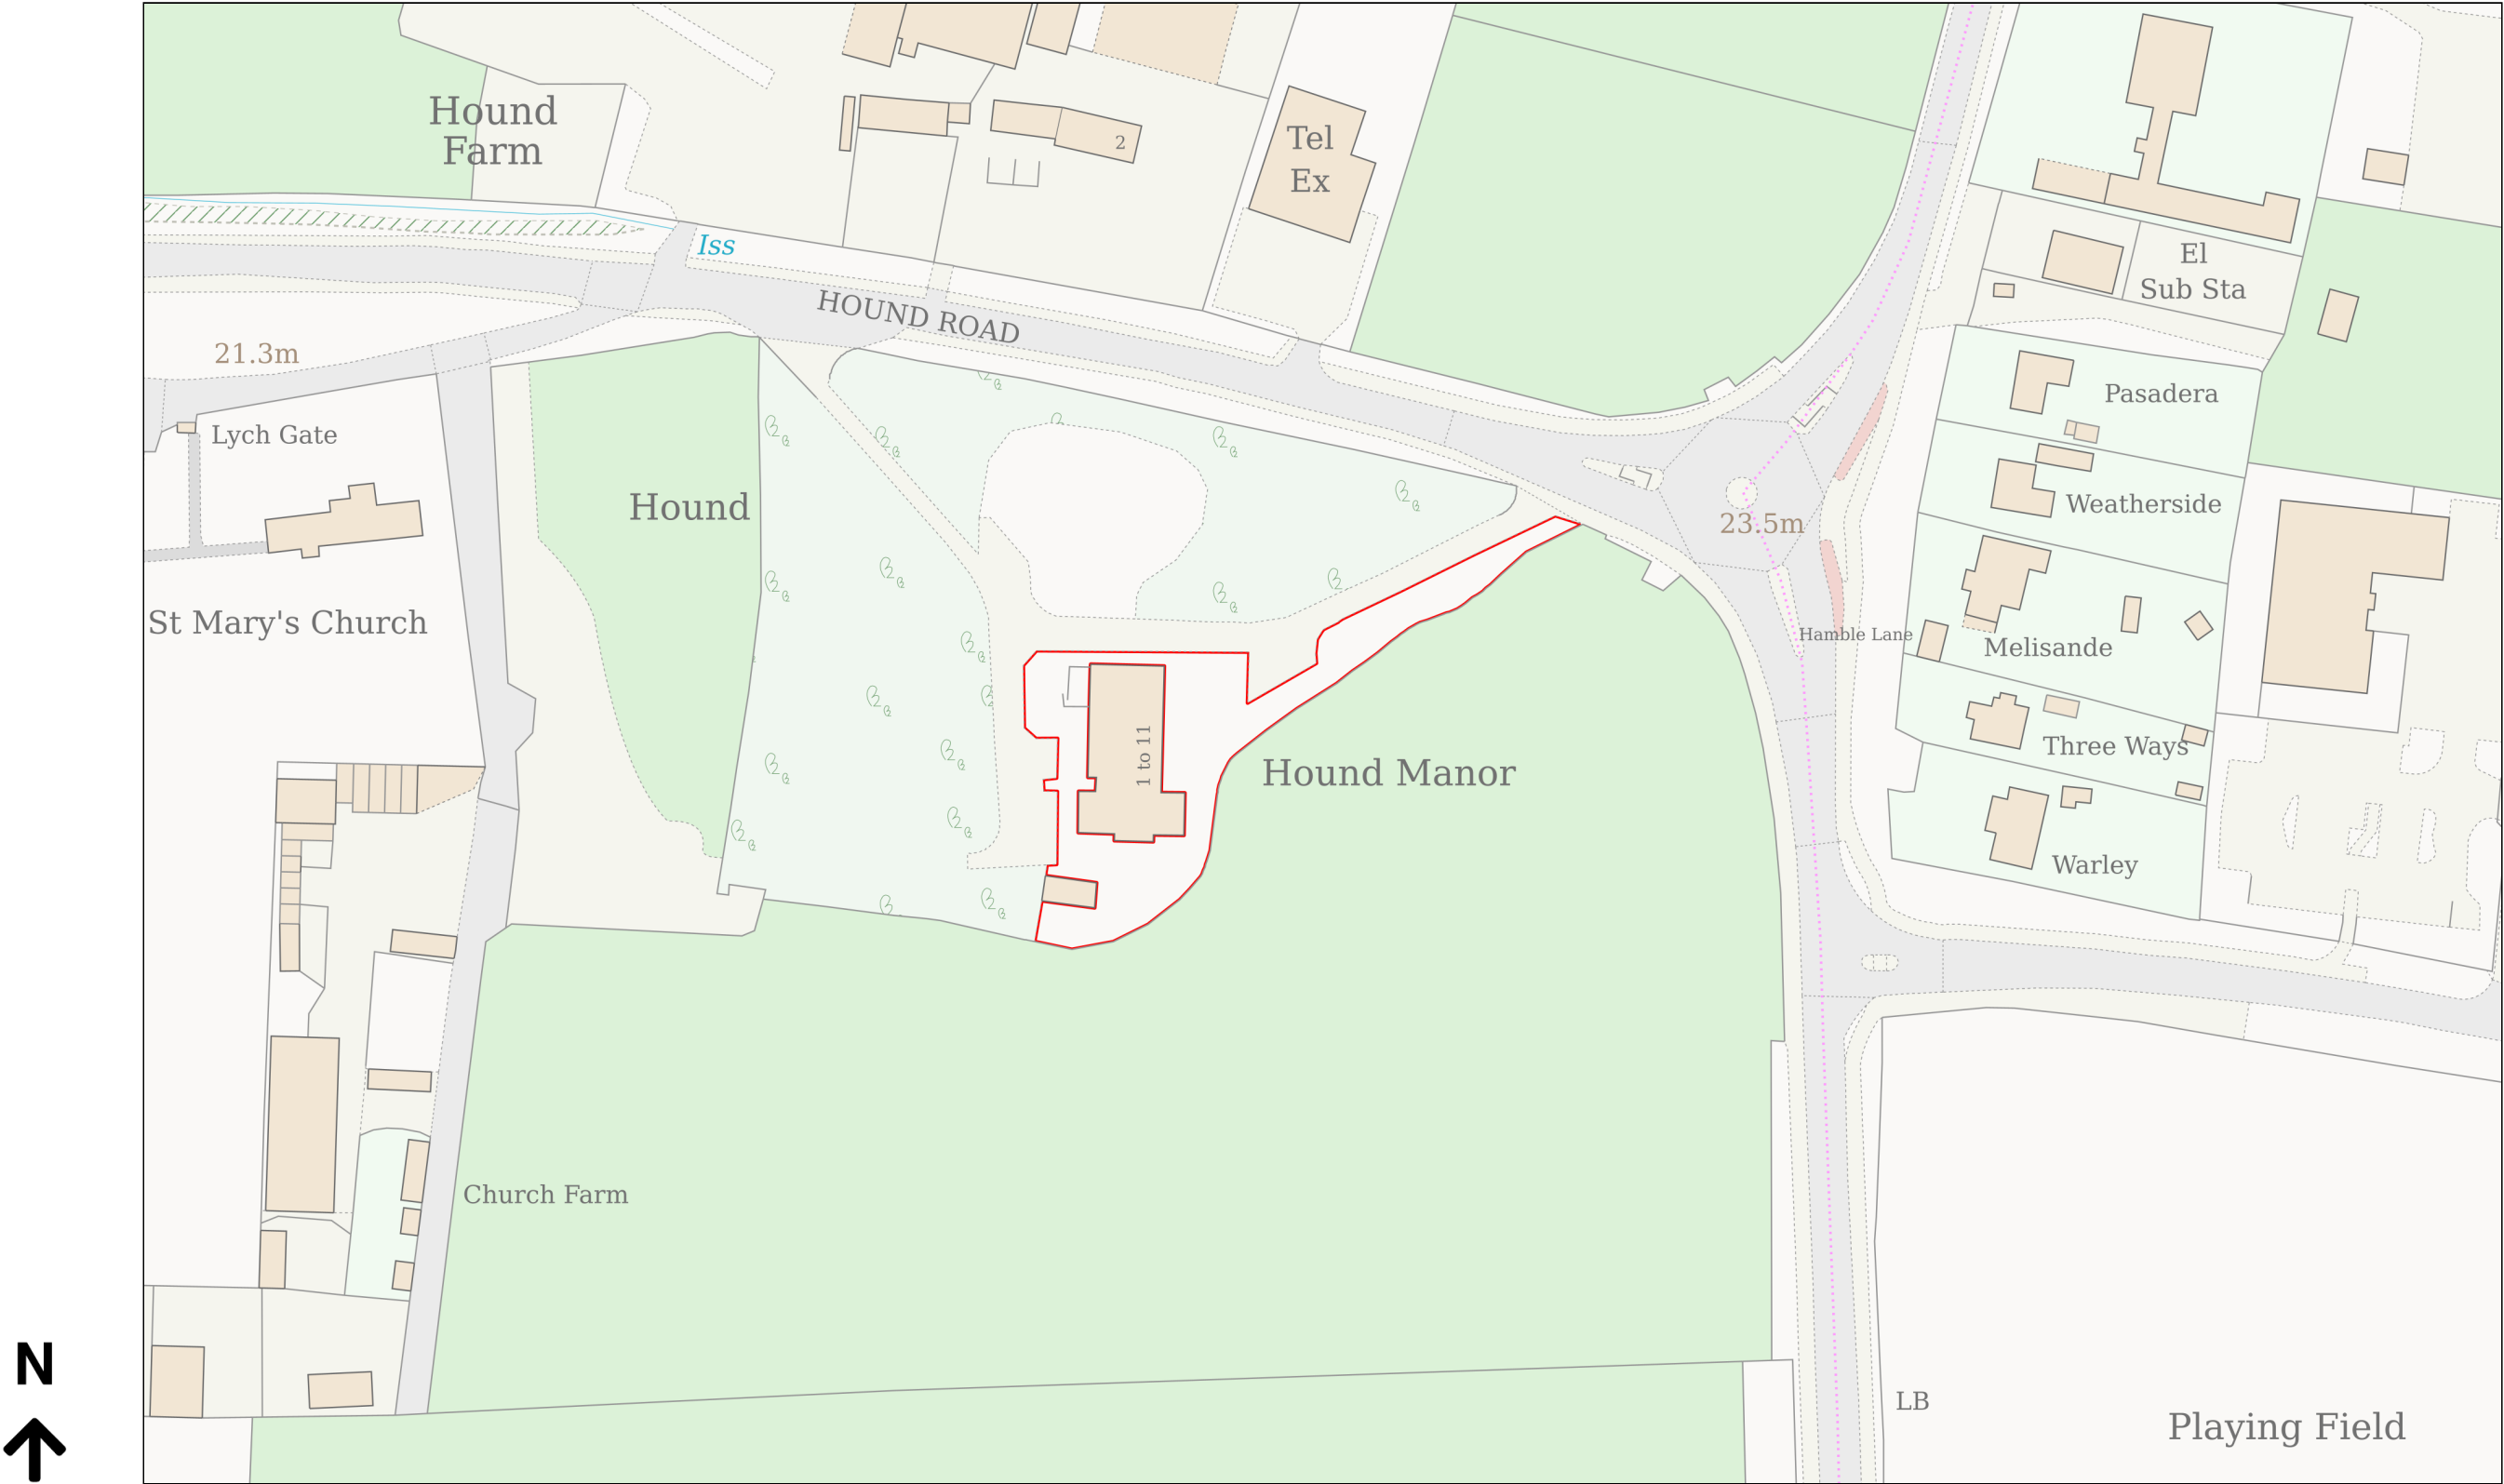

Planning Portal Reference: PP-14264957v3