


SCALE BAR 1:1250

Notes

THIS DRAWING IS THE COPYRIGHT OF VIVID DESIGN STUDIO LTD AND MUST NOT BE COPIED, ALTERED OR REPRODUCED IN ANY WAY NEITHER PASSED TO A THIRD PARTY WITHOUT THEIR WRITTEN PERMISSION.

DIMENSIONS TO BE CHECKED ON SITE BEFORE COMMENCING WORK AND ANY DISCREPANCIES SHALL BE REPORTED TO THE DESIGNER. FIGURED DIMENSIONS MUST BE TAKEN IN PREFERENCE TO SCALED DIMENSIONS.

Rev:-	Description:-	Date:-	Chkd by:-

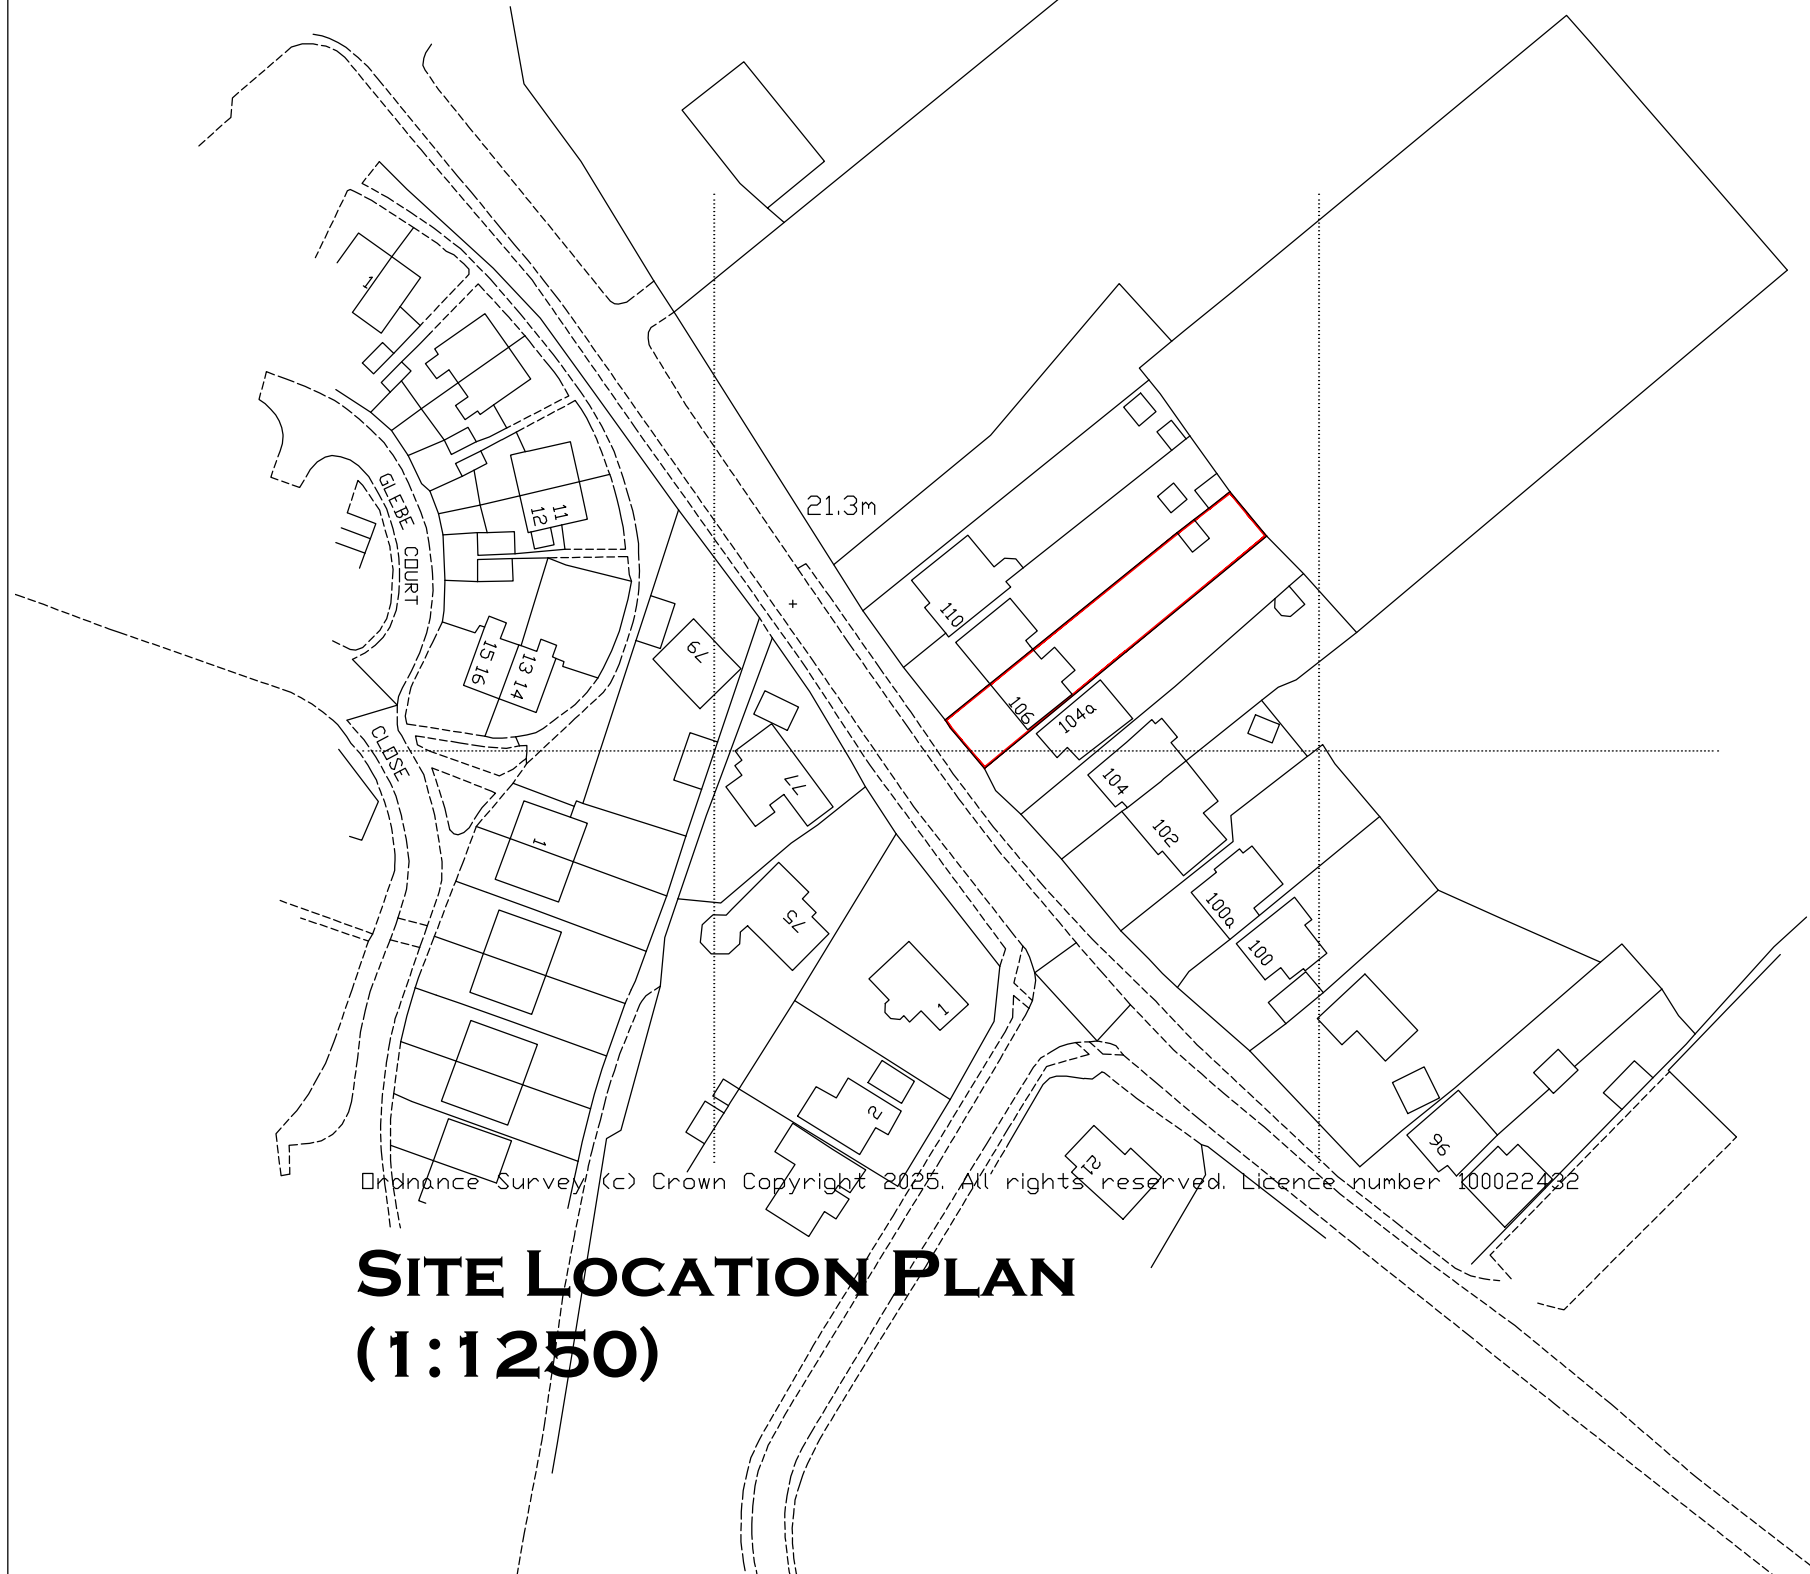

Ordnance Survey (c) Crown Copyright 2025. All rights reserved. Licence number 100022432

SITE LOCATION PLAN (1:1250)



The Barn, Calcot Mount Business Park, Calcot Lane,
Curdrige, Southampton, Hampshire, SO32 2BN
Tel: 01489 786670
Email: info@vividdesignstudio.co.uk
Website: www.vividdesignstudio.co.uk

Project:-			
Proposed Extensions & Alterations 106 Winchester Street Botley Hampshire			
Title:-			
Site Location Plan			
Client:-			
Mr Ryan Elcock			
Scale:-			
1:1250 (@A3)			
Drawn By:-	PJD	Checked By:-	
Date:-	06/09/25	Date:-	
Job No:-	250023	Drg. No:-	01