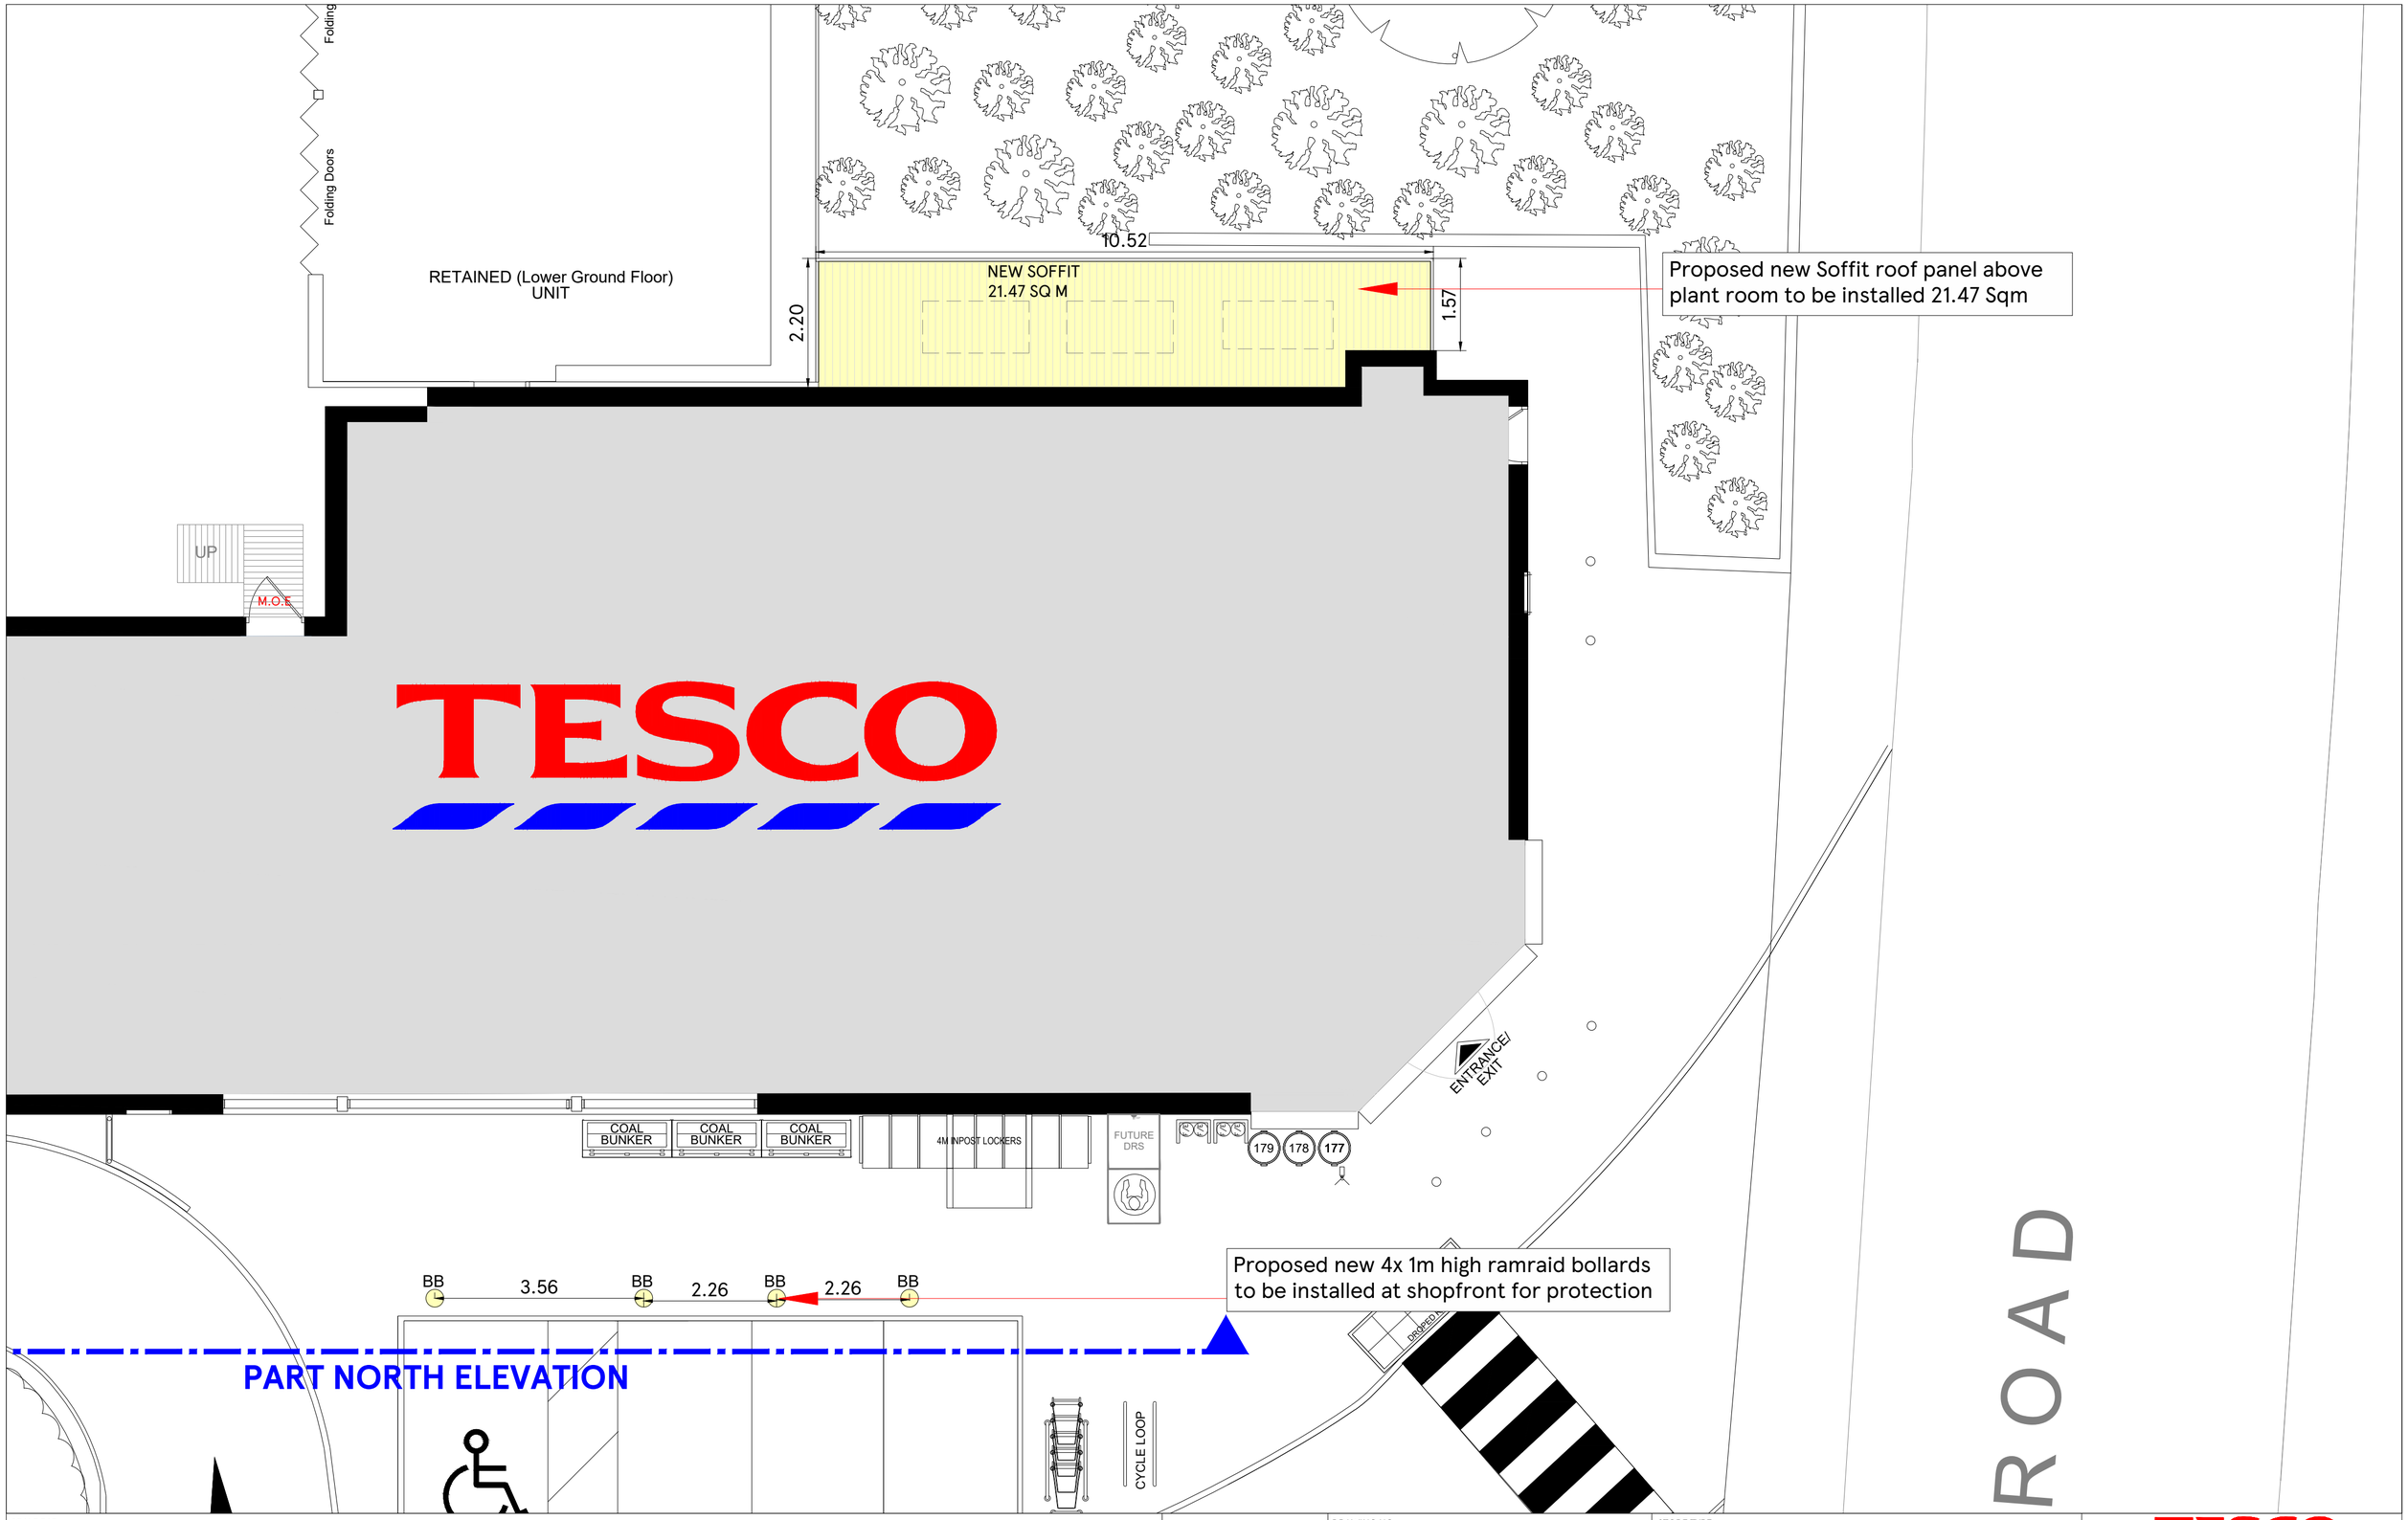

SCALE BAR

1:100

2m 0 2m 4m 6m 8m 10m

N

DRAWING NO 02_5250_02D	STORE TYPE EXPRESS
SCALE 1:100@A3 DATE 10-09-2025	STORE NAME EASTLEIGH TWYFORD RD ESSO
CHECKED BY PRIYANKA V	CONTENT PROPOSED PART PLAN_ARCH
DRAWN BY ANUSHA RAMAKRISHNA	

TESCO
FEASIBILITY PLANNING
STORE PLANNING DEPARTMENT
PROPERTY SERVICES
HIGHWOODS BUILDING, KESTREAL WAY
WELWYN GARDEN CITY, HERTFORDSHIRE, AL7 1GB UK
TELEPHONE : 01707 395150

THE COPYRIGHT AND ALL OTHER RIGHTS IN AND RELATING TO THIS PUBLICATION BELONG TO AND ARE THE SOLE PROPERTY OF TESCO STORES LIMITED
ALL RIGHTS ARE RESERVED. NEITHER THE WHOLE NOR ANY PART OF THIS PUBLICATION MAY BE REPRODUCED OR TRANSMITTED IN ANY FORM OR BY ANY ELECTRONIC OR MECHANICAL MEANS INCLUDING PHOTOCOPYING AND RECORDING OR FROM ANY RETRIEVAL SYSTEM WITHOUT THE PRIOR WRITTEN LICENCE FROM THE OWNER©1997 TESCO STORES LIMITED