



**PROPOSED NEW WINDOW INTO A NEW WALL APERTURE TO THE
SIDE ELEVATION OF,
11 MEADOWSWEET WAY, HORTON HEATH, EASTLEIGH SO50 7PE**

SIDE ELEVATION (south) OF THE HOUSE (Scale 1 / 50)

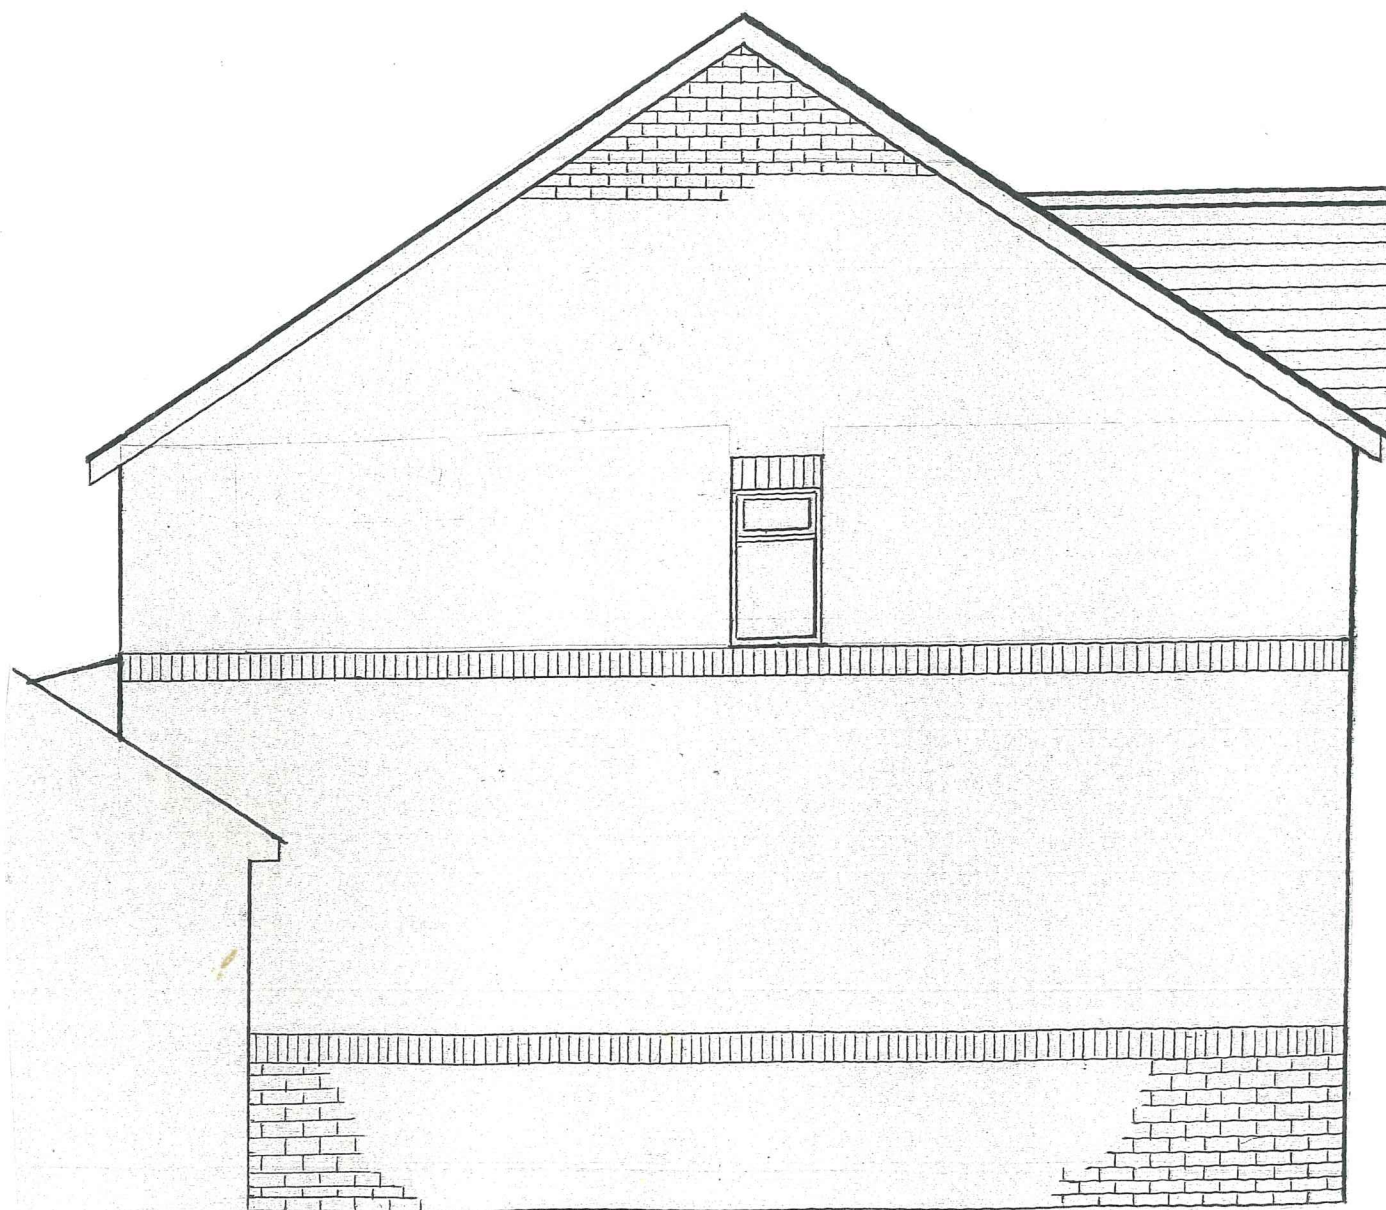

EXISTING

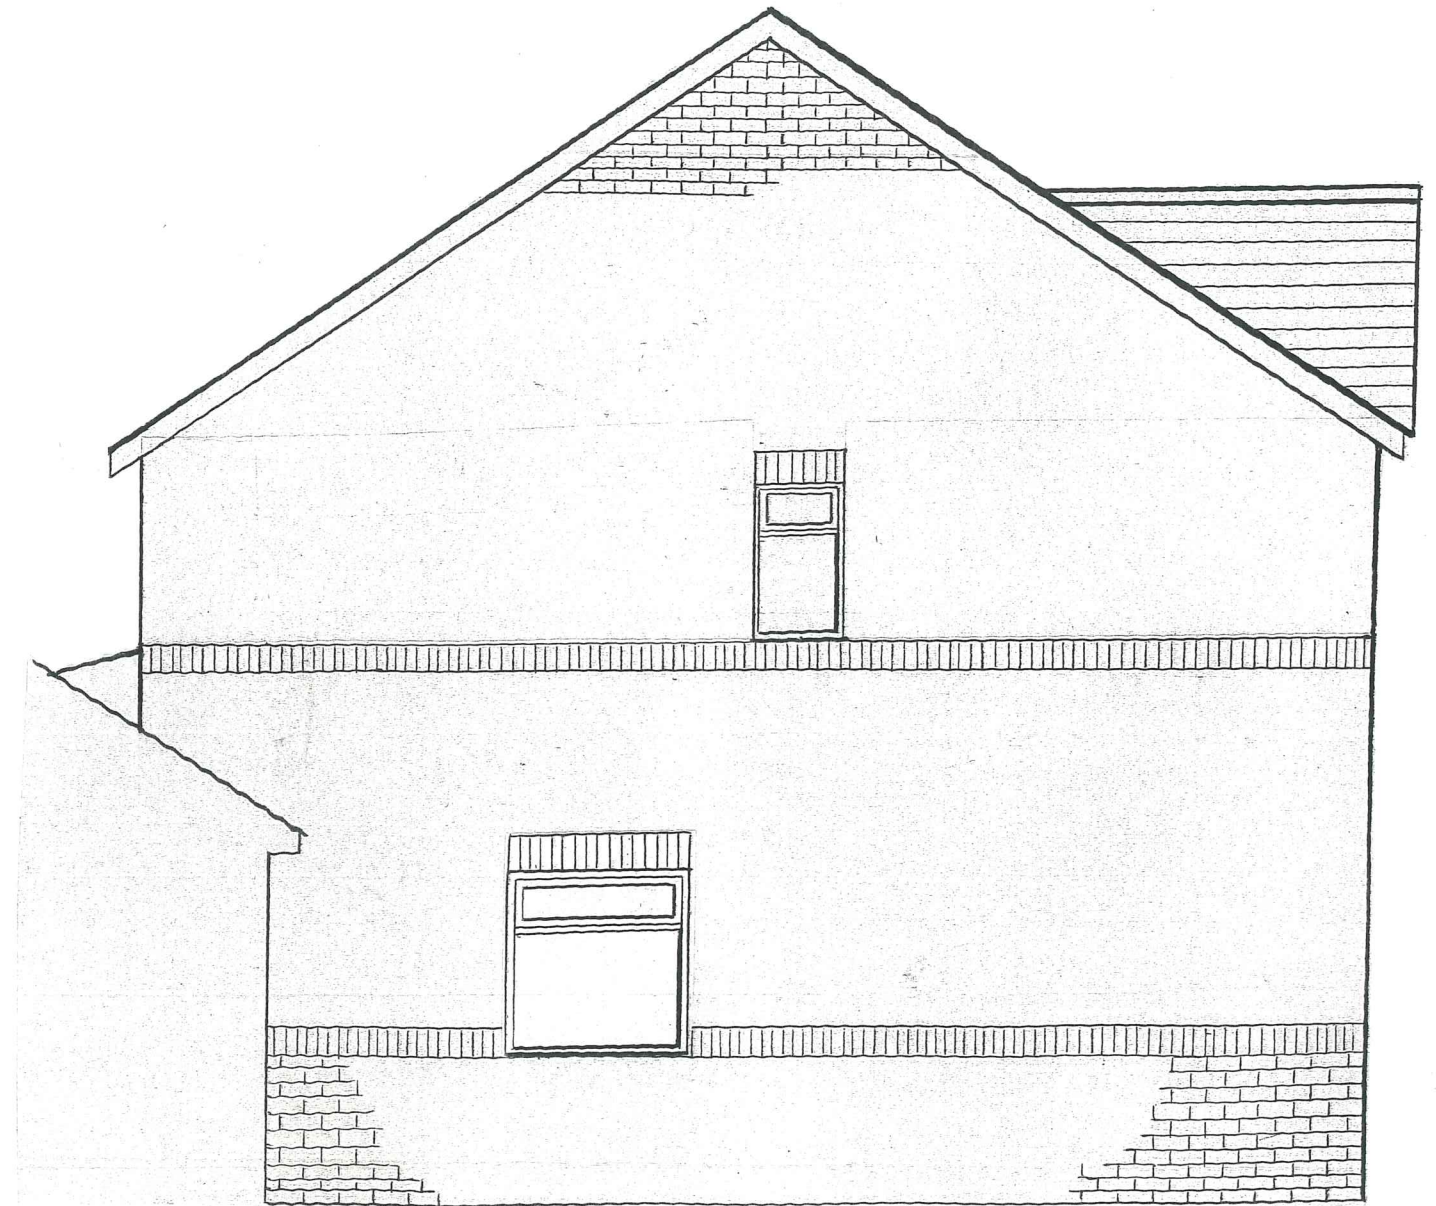

PROPOSED

Scale (1 / 50)

