


# Block Plan

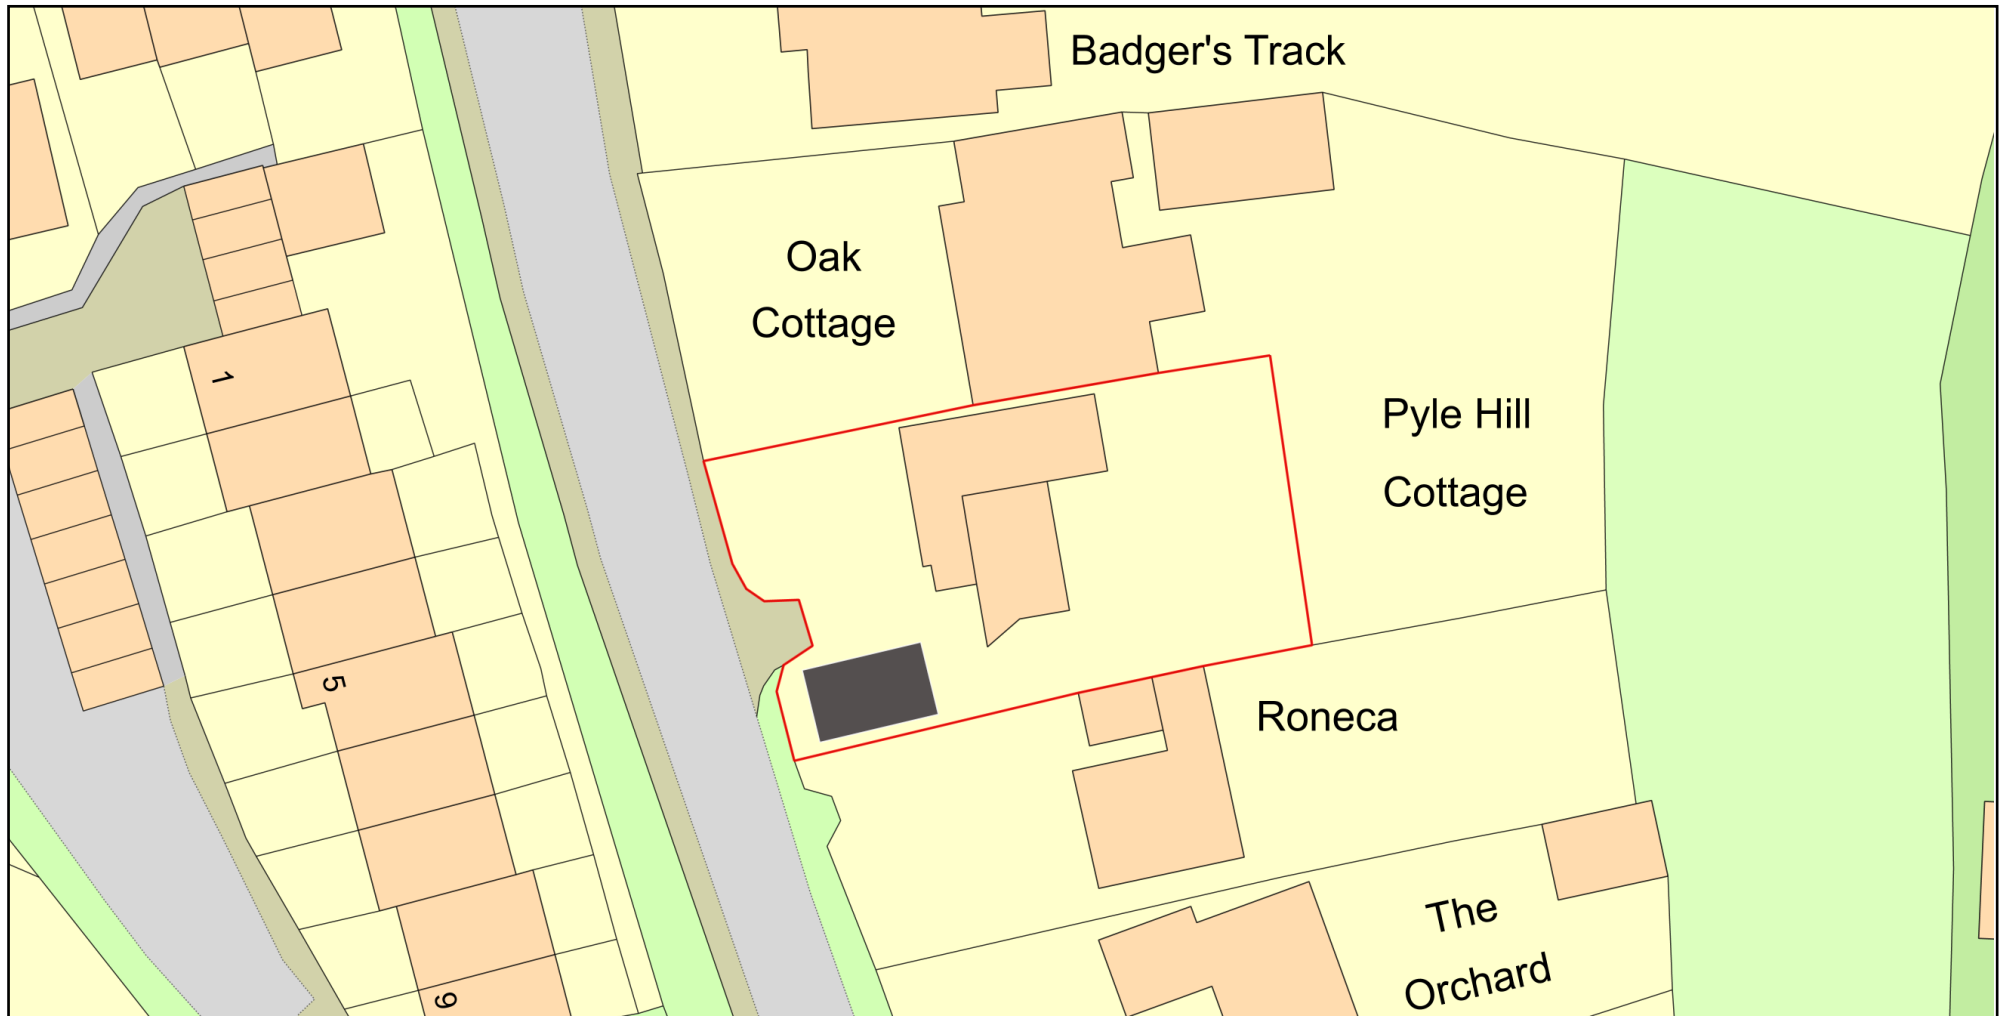

0 20  
Metres



Plan Produced for: Ben Pilgrim

Date Produced: 18 Sep 2025

Plan Reference Number: TQRQM25242204816516

Scale: 1:500 @ A4

© Crown copyright and database rights 2025 OS 100042766