




1 Proposed Location Plan  
Scale: 1:1250


© Crown copyright and database rights 2025 Ordnance Survey AC0000824000.  
Reproduction in whole or in part is prohibited without the permission of Ordnance Survey

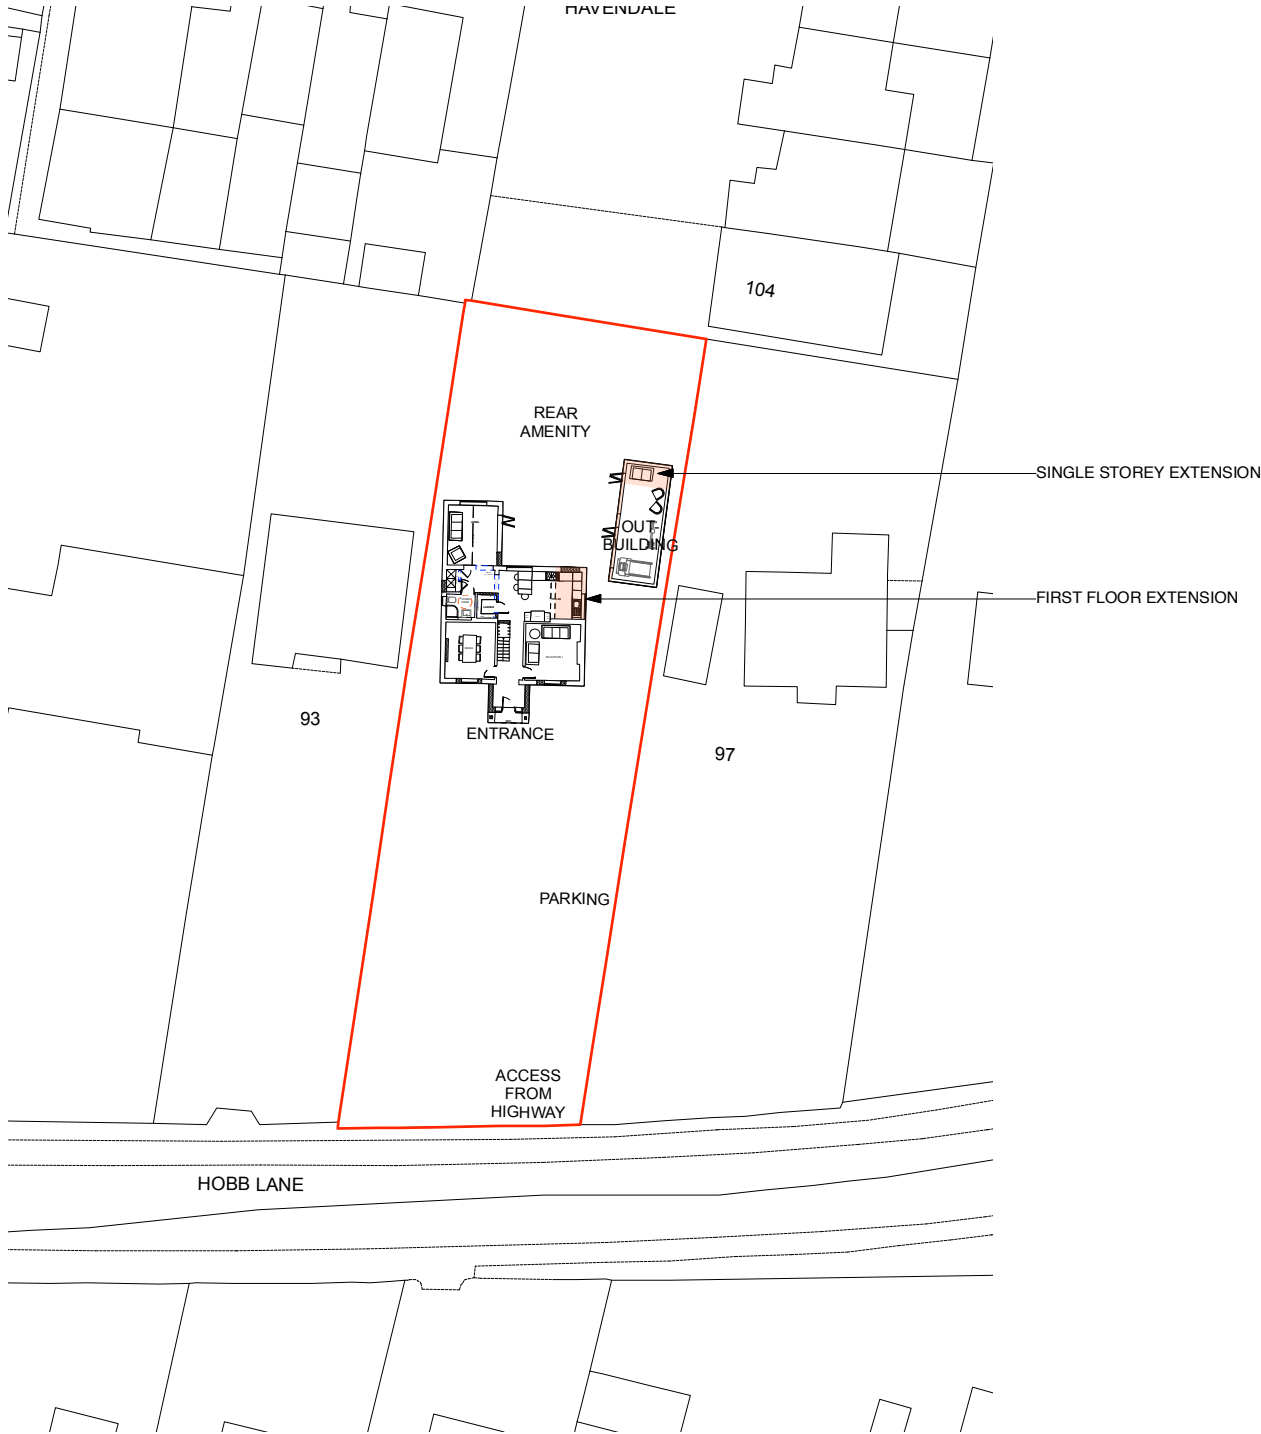

2 Proposed Site Block Plan  
Scale: 1:500

© COPYRIGHT APPLIES TO THIS DRAWING  
DRAWING TO BE USED FOR THE STATUS AS NOTED. DO NOT SCALE FROM THE DRAWING OTHER THAN FOR PLANNING PURPOSES.  
ALL SIZES TO BE CONFIRMED ON SITE BEFORE CONSTRUCTION. ALL WORKS MUST BE CARRIED OUT IN ACCORDANCE WITH THE RELEVANT STATUTORY AUTHORITIES. IN PARTICULAR PLANNING DRAWINGS SHOULD NOT BE USED FOR BUILDING REGULATION APPROVAL. NOR SHOULD PLANNING DRAWINGS BE RELIED UPON TO SHOW COMPLIANCE WITH THE CURRENT BUILDING REGULATIONS.  
UNLESS STATED, NO DIGITAL TOPOGRAPHICAL SURVEY CARRIED OUT. KODE ARCHITECTURE ACCEPT NO RESPONSIBILITY FOR PLANS BASED ON THIRD PARTY INFORMATION OR ORDNANCE SURVEY MAPPING DATA.

OWNERSHIP BOUNDARIES DEPICTED FOR THE PURPOSES OF PLANNING ONLY. CLIENTS SHOULD NOTIFY KODE ARCHITECTURE OF ANY DISCREPANCIES.  
LOCATION PLAN IS PRODUCED FROM DATA LICENSED FROM ORDNANCE SURVEY AND IS STRICTLY FOR USE WITH THIS PROJECT ONLY.  
CLADDING, WHERE SHOWN TO BE A1 FIRE RATED.  
WHERE APPLICABLE, A SUITABLY QUALIFIED FIRE CONSULTANT SHOULD BE APPOINTED TO ENSURE THE PROPOSALS ARE COMPLIANT WITH PART B / FIRE SAFETY. THIS INCLUDES FOR PROPOSED DWELLINGS WHERE A FIRE APPLIANCE CANNOT ACHIEVE THE ACCESS REQUIREMENTS AND SO THE USE OF AUTOMATIC FIRE SUPPRESSION SYSTEM / HYDRANTS MAY NEED TO BE INVESTIGATED.

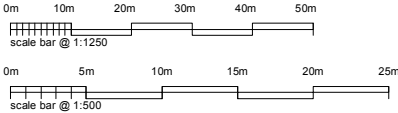

# Date: Revision:

Date: Sep 2025  
Scale: As noted @ A3  
Status: PLANNING

Project Ref / Drawing Number:  
25\_J059 / A103

Revision:  
\*

Project title:  
Extension / Alterations  
95 Hobb Lane, Hedge End

Drawing title:  
Proposed Location Plan  
Proposed Block Plan

kodearchitecture  
architectural design + planning studio  
47 Ramley Road, Lymington, Hampshire, SO41 8GZ  
Telephone: 01590 676137  
Email: rob@kodearchitecture.co.uk  
www.kodearchitecture.co.uk