General Notes

Scale from this drawing for planning purposes only.

Contractors are to check all dimensions on site prior to any contruction work beginning.

This drawing, and all others associated with it, remain the property of King Architecture & Design and are not to be reproduced or amended without the written consent of King Architecture & Design.

Unauthorised use for any purpose is prohibited.

All work undertaken in collaboration with this drawing is to be undertaken to conform to current building regulations and all current building legislation, if divergencies from statuatory requirements are shown on the drawings then these should be reported to King Architecture & Design immediately.

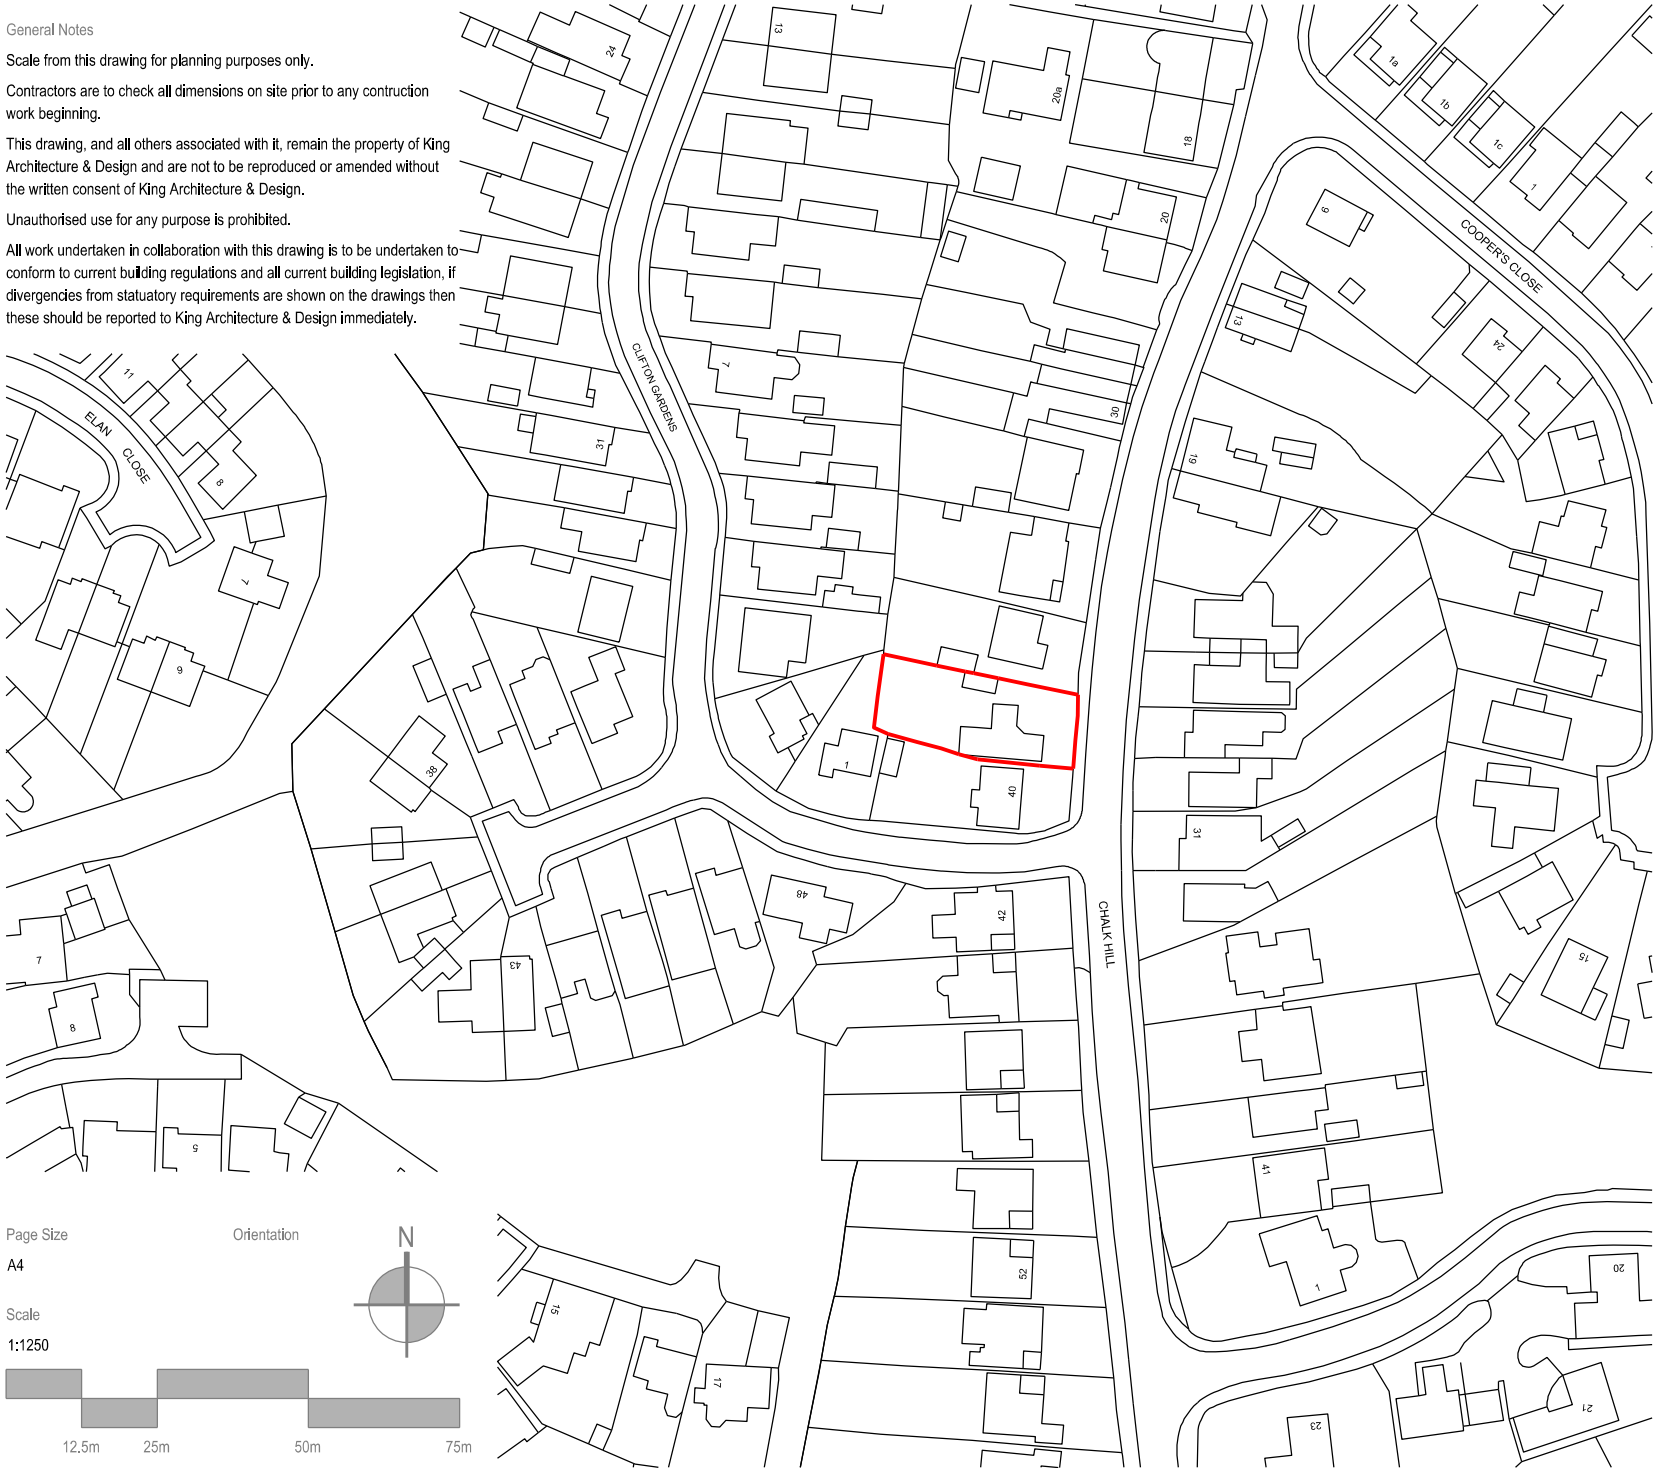

Page Size

A4

Orientation

N

Scale

1:1250

12.5m 25m 50m 75m

K | A | D

King Architecture & Design

39 Alresford Road
Winchester
SO23 0HG

W: www.kingarchitectureanddesign.co.uk
E: admin@kingarchitectureanddesign.co.uk
T: 079 5574 2966

Rev	Date	Description
-	-	-

Project Address

38 Chalk Hill,
West End,
Southampton,
SO18 3BZ

Client

Stephen Clark

Local Authority

Eastleigh Borough Council

Project Status

Planning

Drawing Description

Site Location Plan

Project No.

206

Drawing No.

MS - 000

Date

04/09/2025

Revision

-