

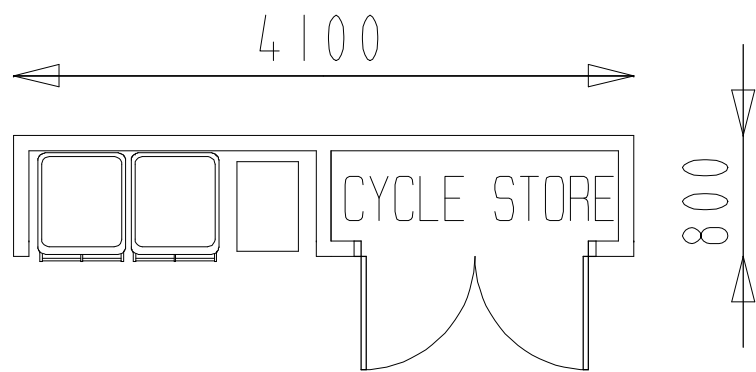
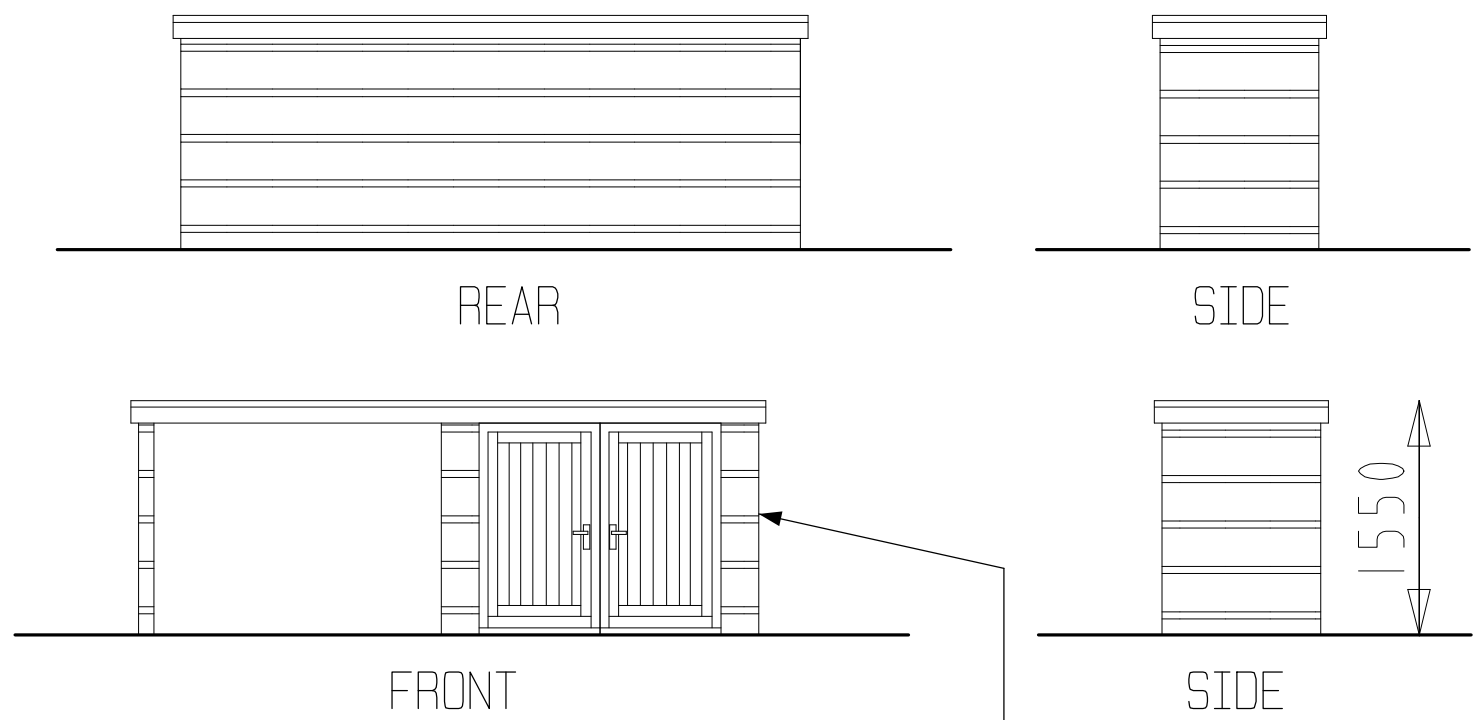
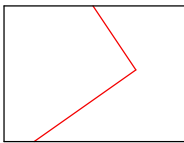
 


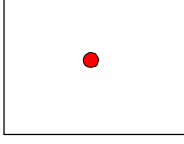

CYCLE STORE ELEVATIONS @ SCALE 1:50

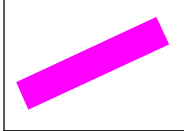


Made from zinc steel colorbond & zinc steel frame, the store is an all metal bicycle shed, providing secure outdoor storage of up to 3 adult bicycles and cycling equipment. It is made from metal offering excellent security built from our thick, zinc (weather proof) steel panels with metal parking tracks for bicycles Convenient large double door access with key lock included.

-  SITE BOUNDARY
-  REPLACEMENT DWELLING
-  DRIVE AND PARKING AREA
-  LIGHTING LOCATION
-  REFUSE AND CYCLE STORE

ACA ARCHITECTURAL DESIGN LTD
9 WOODSIDE AVENUE
EASTLEIGH
S050 9ES
Tel: 07817616023 or Email: acaadesign@gmail.com

Client
Mr Torkaman

Project Title
32 Valley Road, Chandlers Ford
Eatleigh, S053 1GP

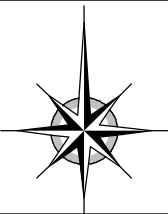

Drawing Title
CONDITIONS 16 AND 18

Scale
1:50 & 1:200 On A2 Paper

Drawn By
AC

0 4m 8m 12m 16m 20m



© This drawing is the copyright of ACA Design Ltd. It may not be copied, altered or reproduced without their written authority. This drawing must not be scaled IF IN DOUBT ASK !!

Drawing No.
2025/04

Rev.