



Four Winds

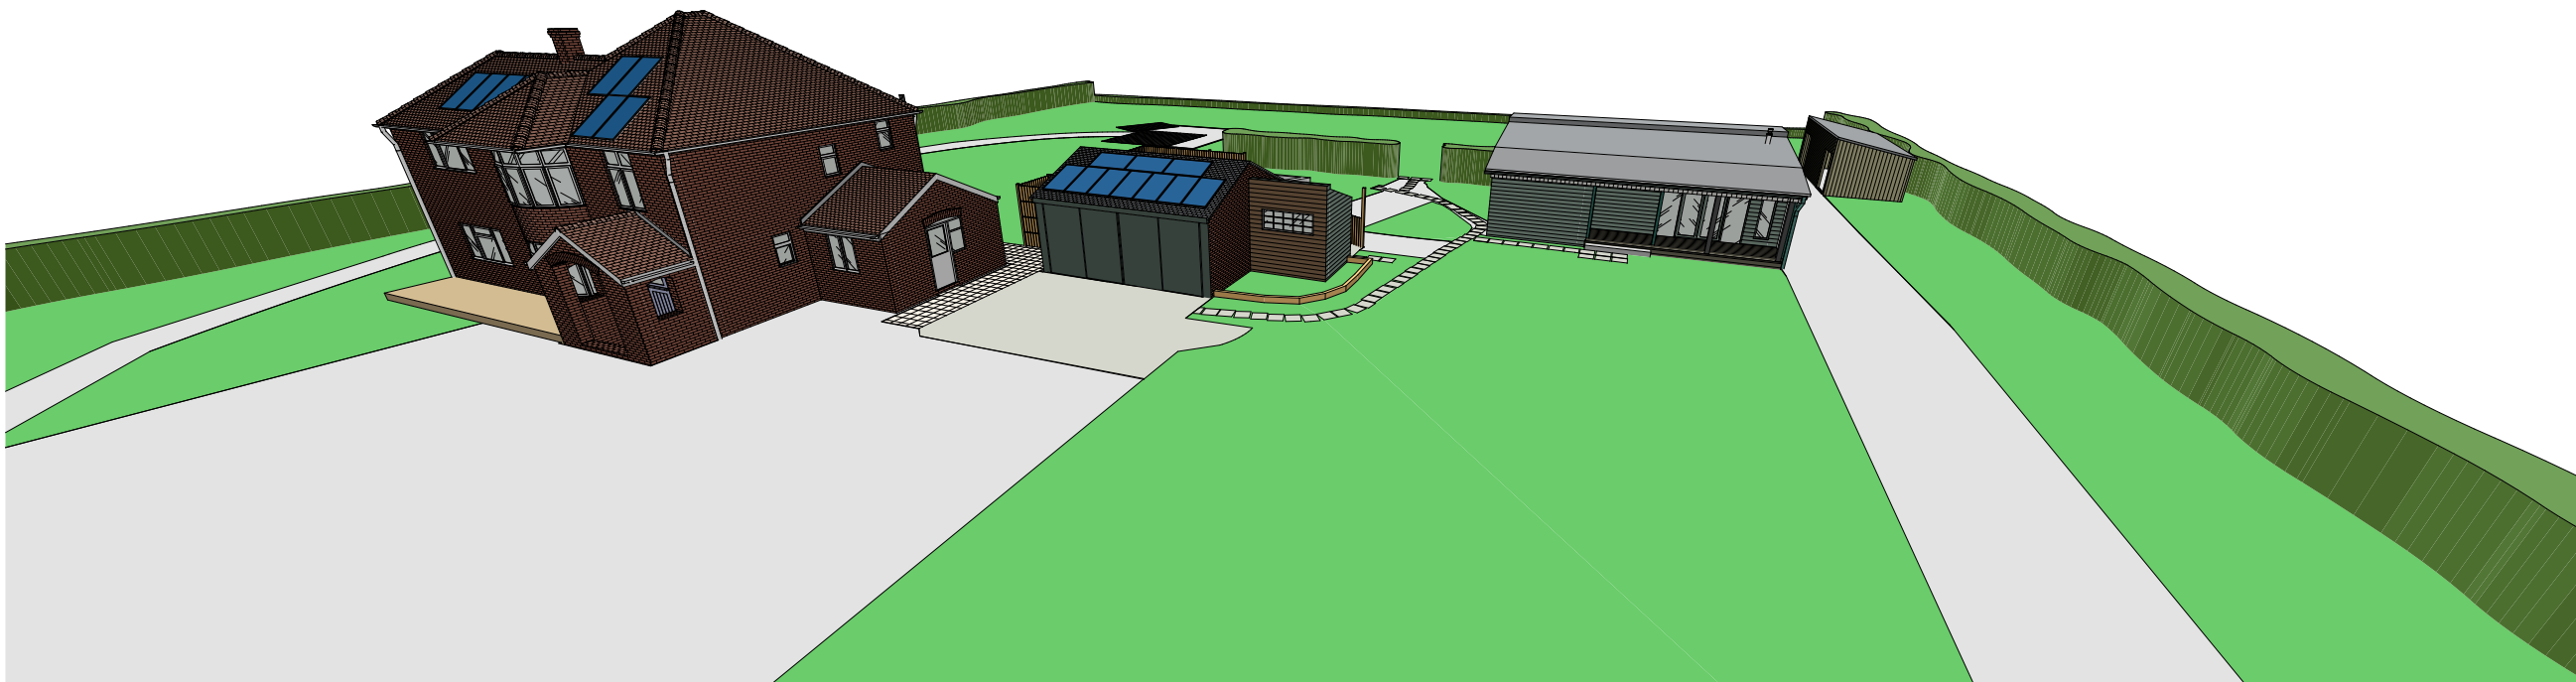

Existing 3D View

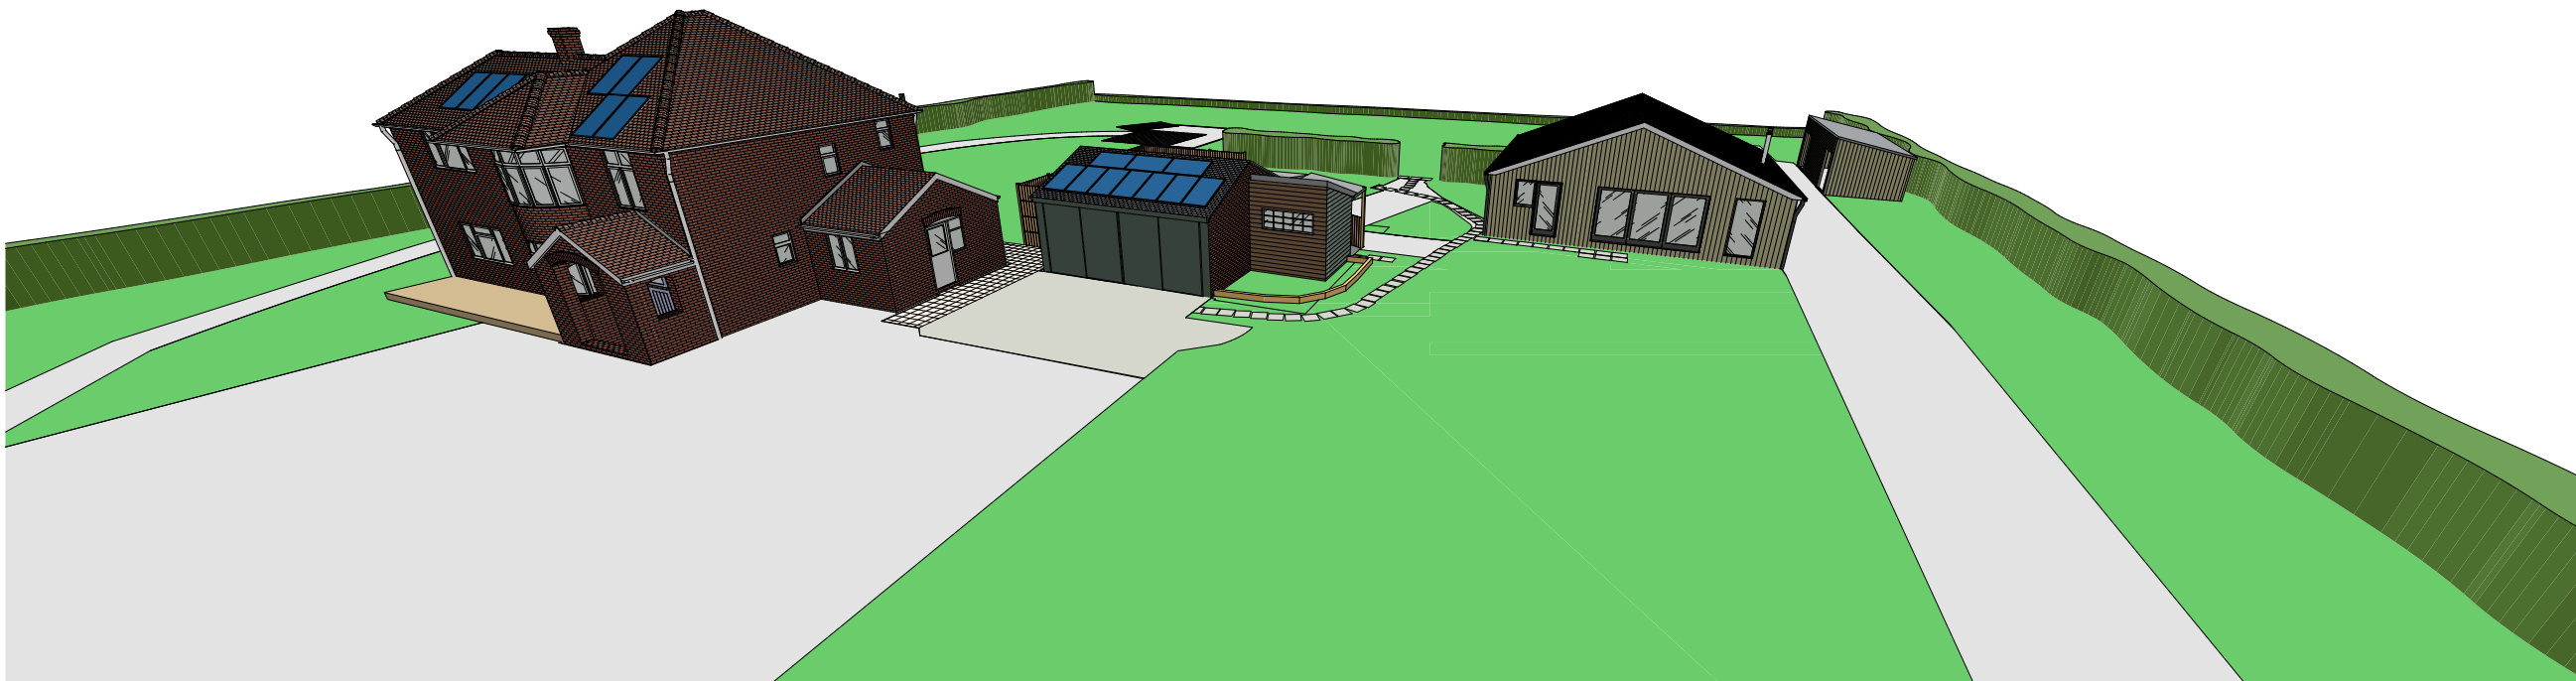

Proposed 3D View

	Project Proposed Annexe	Client Paul Queripel	The content of the drawing remain the copyright of LRArchitecture , no reproduction without written consent. All dimensions to be verified on site. Any discrepancies are to be reported to the relevant parties. Do not scale from drawing, figured dimensions to be used only. drawings to be read in conjunction with all relevant drawings/ schedules ect, which relate to this project.	Drawing Number	P007	Page Size	A3	
	Project Adress Four Winds, Allington Lane, Fair Oak, Eastleigh, Hampshire SO50 7DD.			Scale	NTS	Drawn By	LR	