


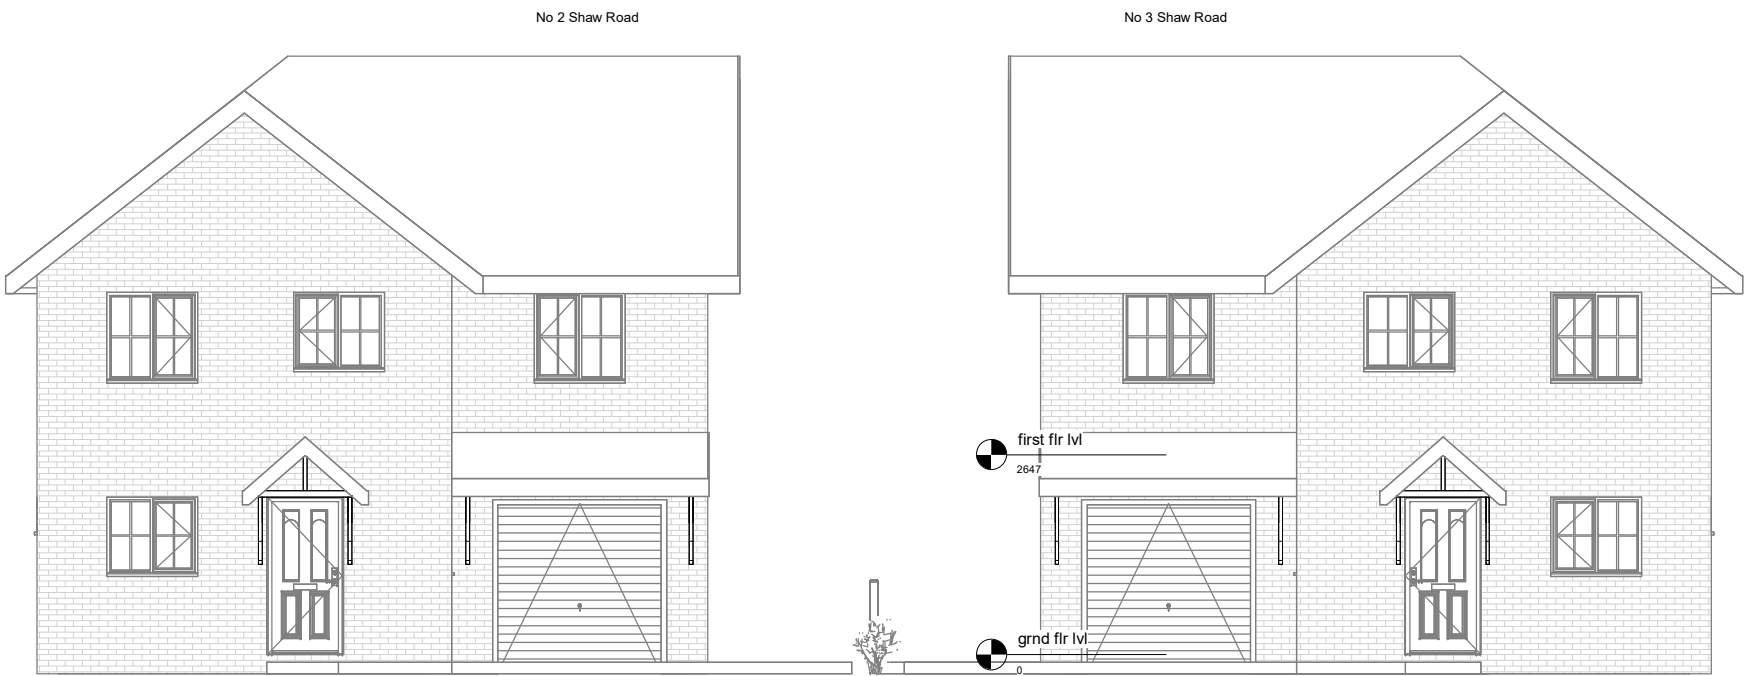

Existing Elevation-Front



Proposed Elevation-Front



Existing Elevation-Rear



Proposed Elevation-Rear



www.parkersdesign.co.uk
info@parkersdesign.co.uk
Tel: 07776 008822

1:500		50
1:200		20
1:100		10
1:50		5

All measurement to be checked on site prior to any commenment

(C) Copyright of Parkers Design (Southern) Limited. Any reproduction of these drawings will require written authority from the copyright owner.

Parkers Design Limited - No.3 - PO9 6AH

PROJECT	2 & 3 Shaw Road West End SO30 3JZ		
SHEET	Elevations-Front/Rear		

CLIENT 2 (Fletcher) 3 (Shezi)			
Date	Issue Date	Scale (@ A2) 1 : 100	
Drawn by	SW	DRAWING NUMBER P 3	REV
Checked by	SR		

Project Number