



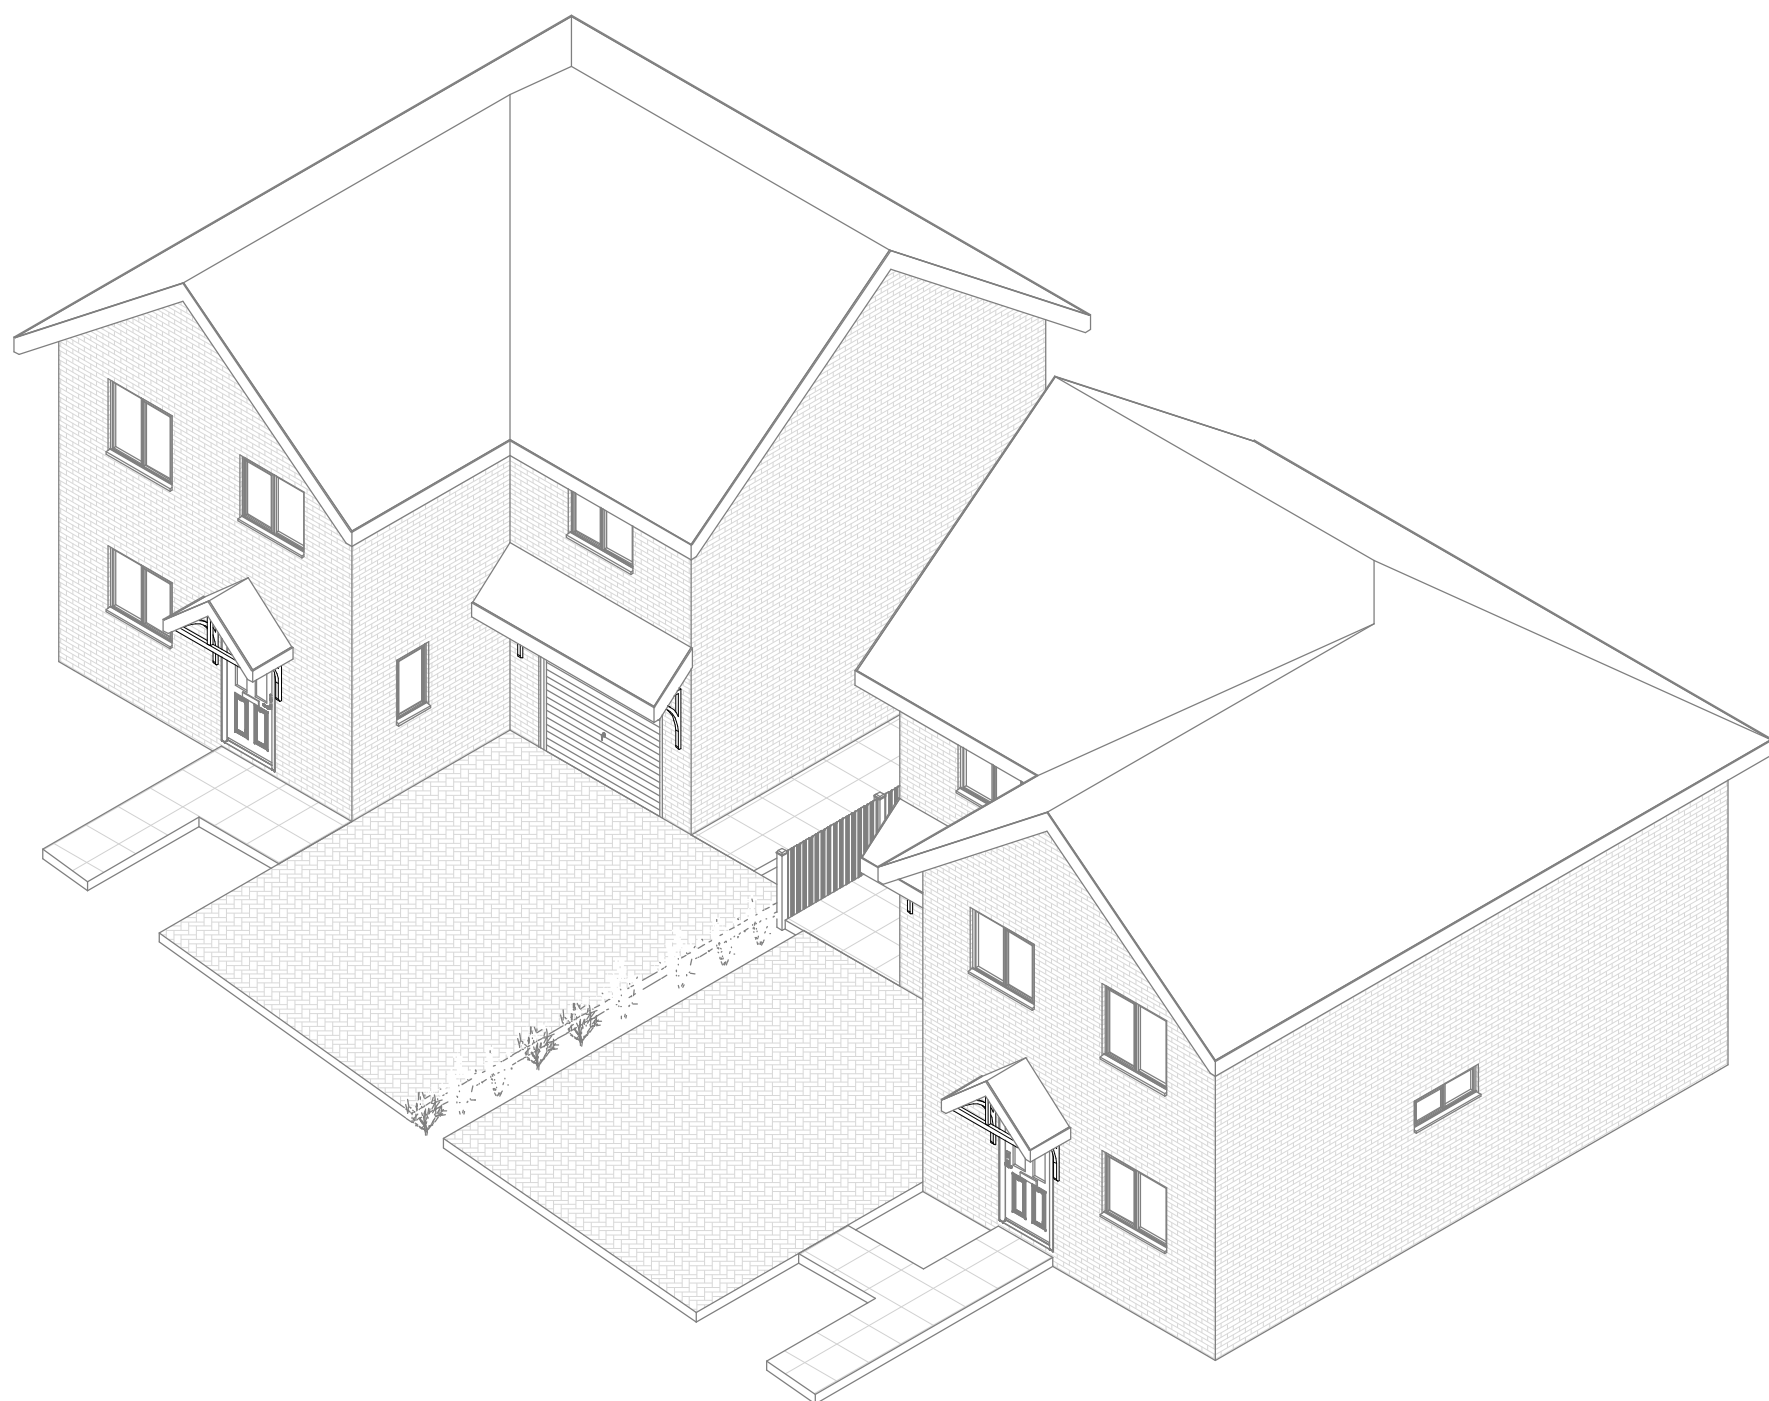

Existing 3D 2

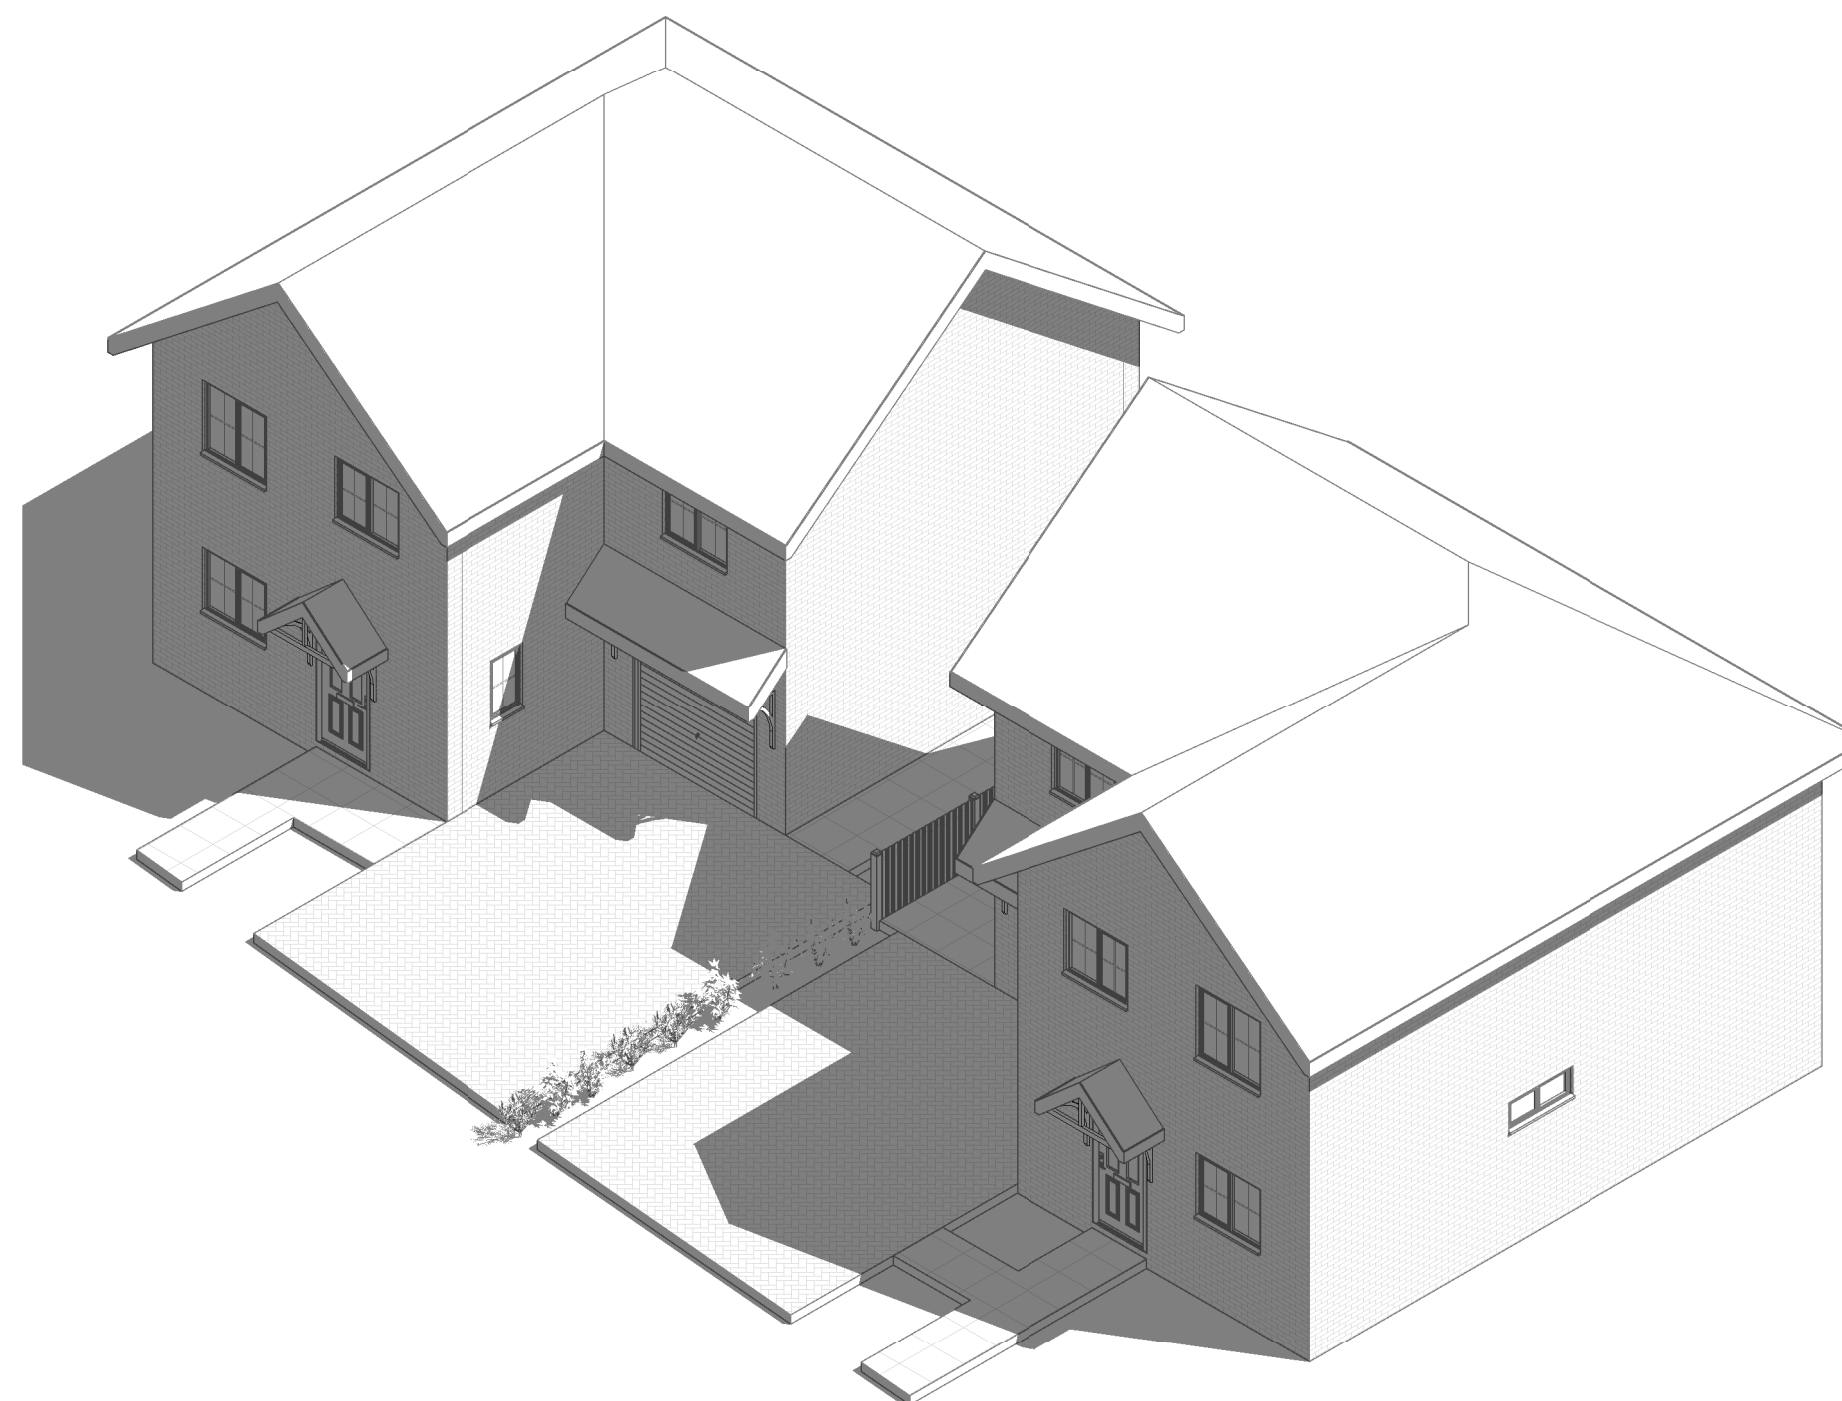

Proposed 3D 2



www.parkersdesign.co.uk
info@parkersdesign.co.uk
Tel: 07776 008822

1:500		50
1:200		20
1:100		10
1:50		5

All measurement to be checked on site prior to any comment

(C) Copyright of Parkers Design (Southern) Limited. Any reproduction of these drawings will require written authority from the copyright owner.

Parkers Design Limited - No.3 - PO9 6AH

PROJECT	2 & 3 Shaw Road West End SO30 3JZ			CLIENT		2 (Fletcher) 3 (Shezi)	
	SHEET			Date	Issue Date	Scale (@ A2)	
3D 2			Drawn by	SW	DRAWING NUMBER		REV
			Checked by	SR	P 7		

Project Number