




X	A - Approved
X	B - Approved with comments
X	C - Do not use

Rev.	Revision Note/Purpose of Issue	Drw By	Date	Chk By	Date
------	--------------------------------	--------	------	--------	------

D0	A0		50.02
D1	A1	1b2p	53.14
D2	A2	1b2p	50.02
D3	A3	1b2p	50.02
D4	A4	1b2p	50.25
D5	A5	2b3p	70.43
D6	A6	1b2p	50.05
D7	A7	1b2p	50.02
D8	A8	1b2p	53.14
D9	A9	1b2p	50.02
D10	A10	1b2p	50.02
D11	A11	1b2p	50.25
D12	A12	2b4p	70.43
D13	A13	1b2p	50.05
D14	A14	1b2p	50.02
D15	A15	1b2p	53.14
D16	A16	1b2p	50.02
D17	A17	1b2p	50.02
D18	A18	1b2p	50.25
D19	A19	2b4p	70.43
D20	A20	1b2p	50.05
D21	A21	2b4p	71.56
D22	A22	2b4p	70.43
D23	A23	1b2p	50.25
D24	A24	2b4p	70.43



Ground Floor

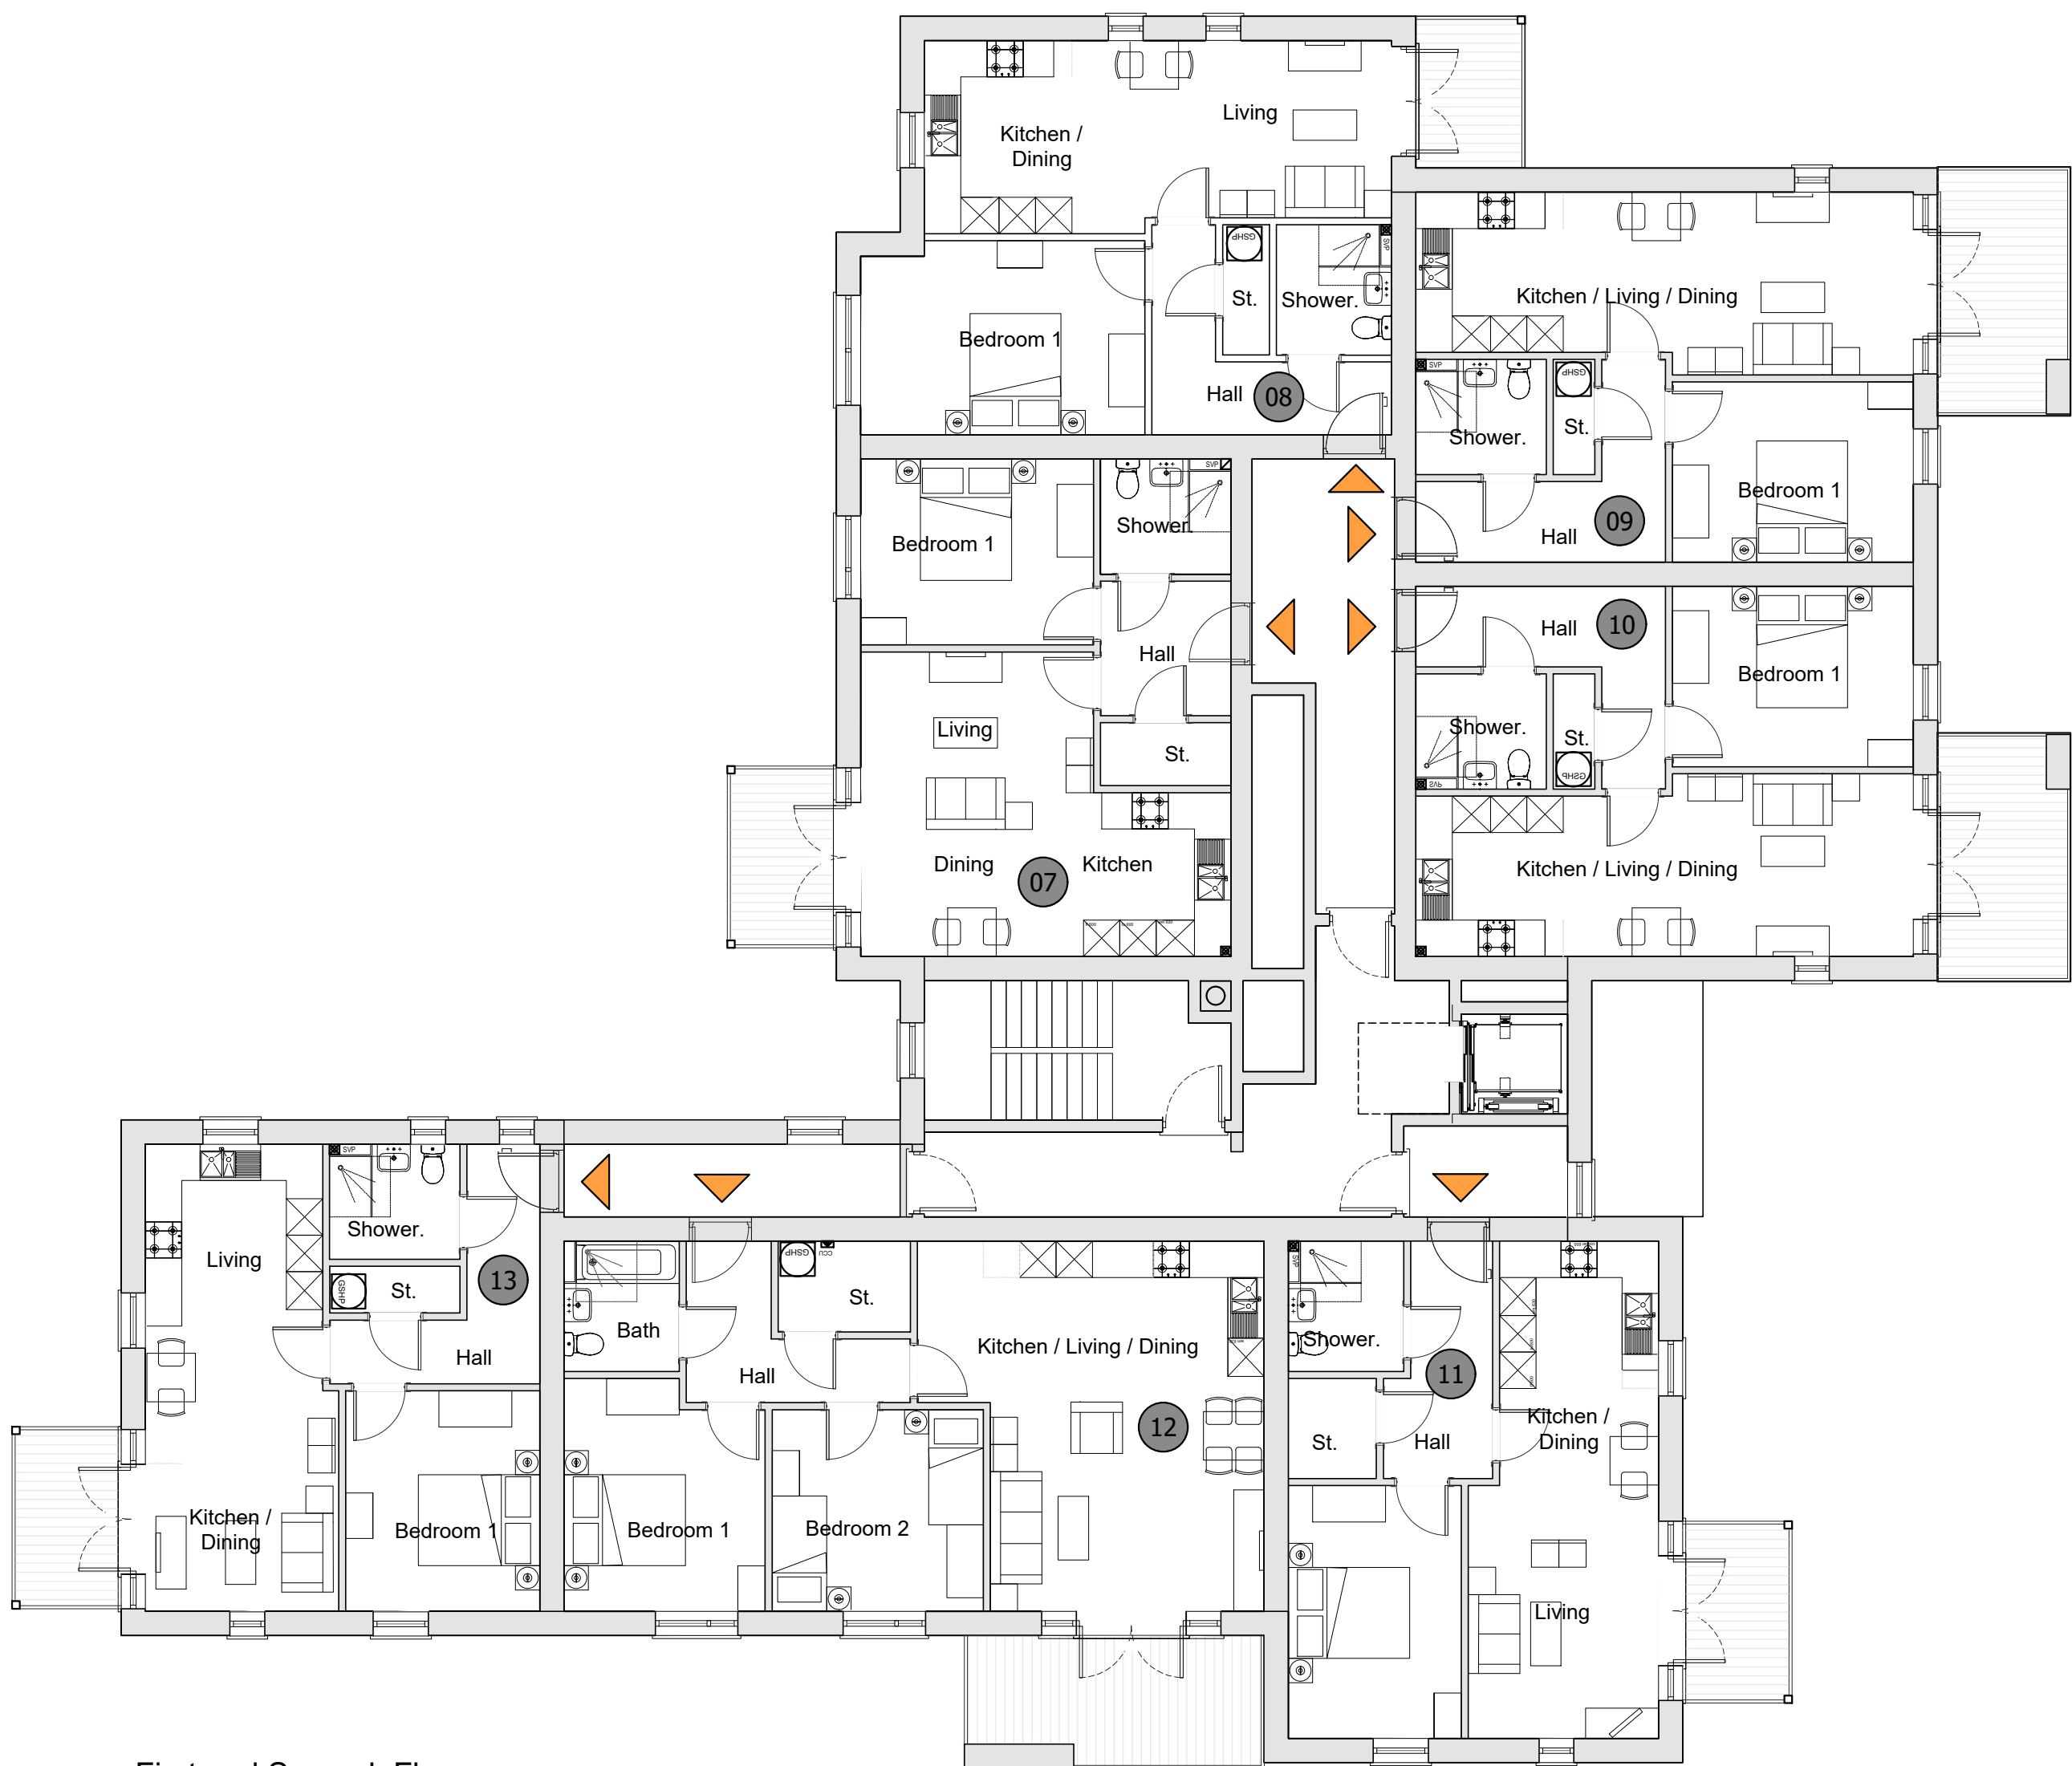

First and Second Floor