



Elevations 1:100 @ A3

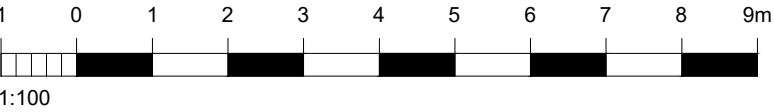


- Notes
- 1. This drawing is the copyright of MH Architects Ltd
 - 2. Do not scale this drawing except for Local Authority planning purposes
 - 3. All dimensions must be checked on site by the contractor prior to commencement of the works.



Client Approval					
X	A - Approved				
X	B - Approved with comments				
X	C - Do not use				
Rev.	Revision Note/Purpose of Issue			Drw By	Date
				Chk By	Date

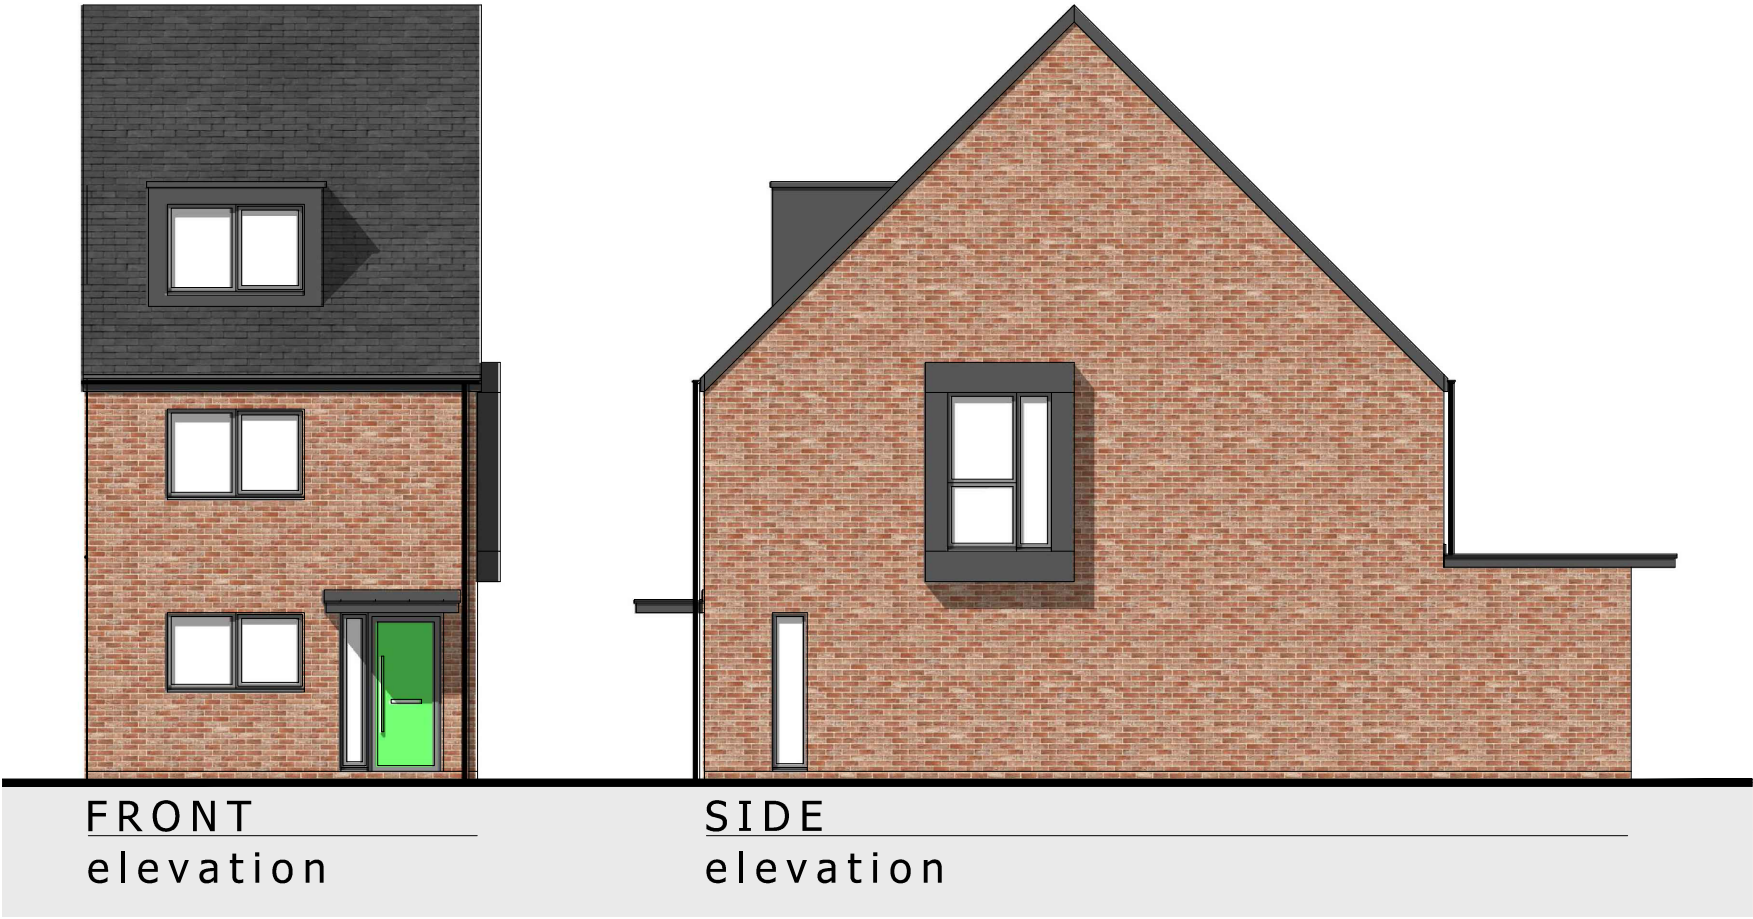

Indicative pv panels, please refer to block plan for orientation

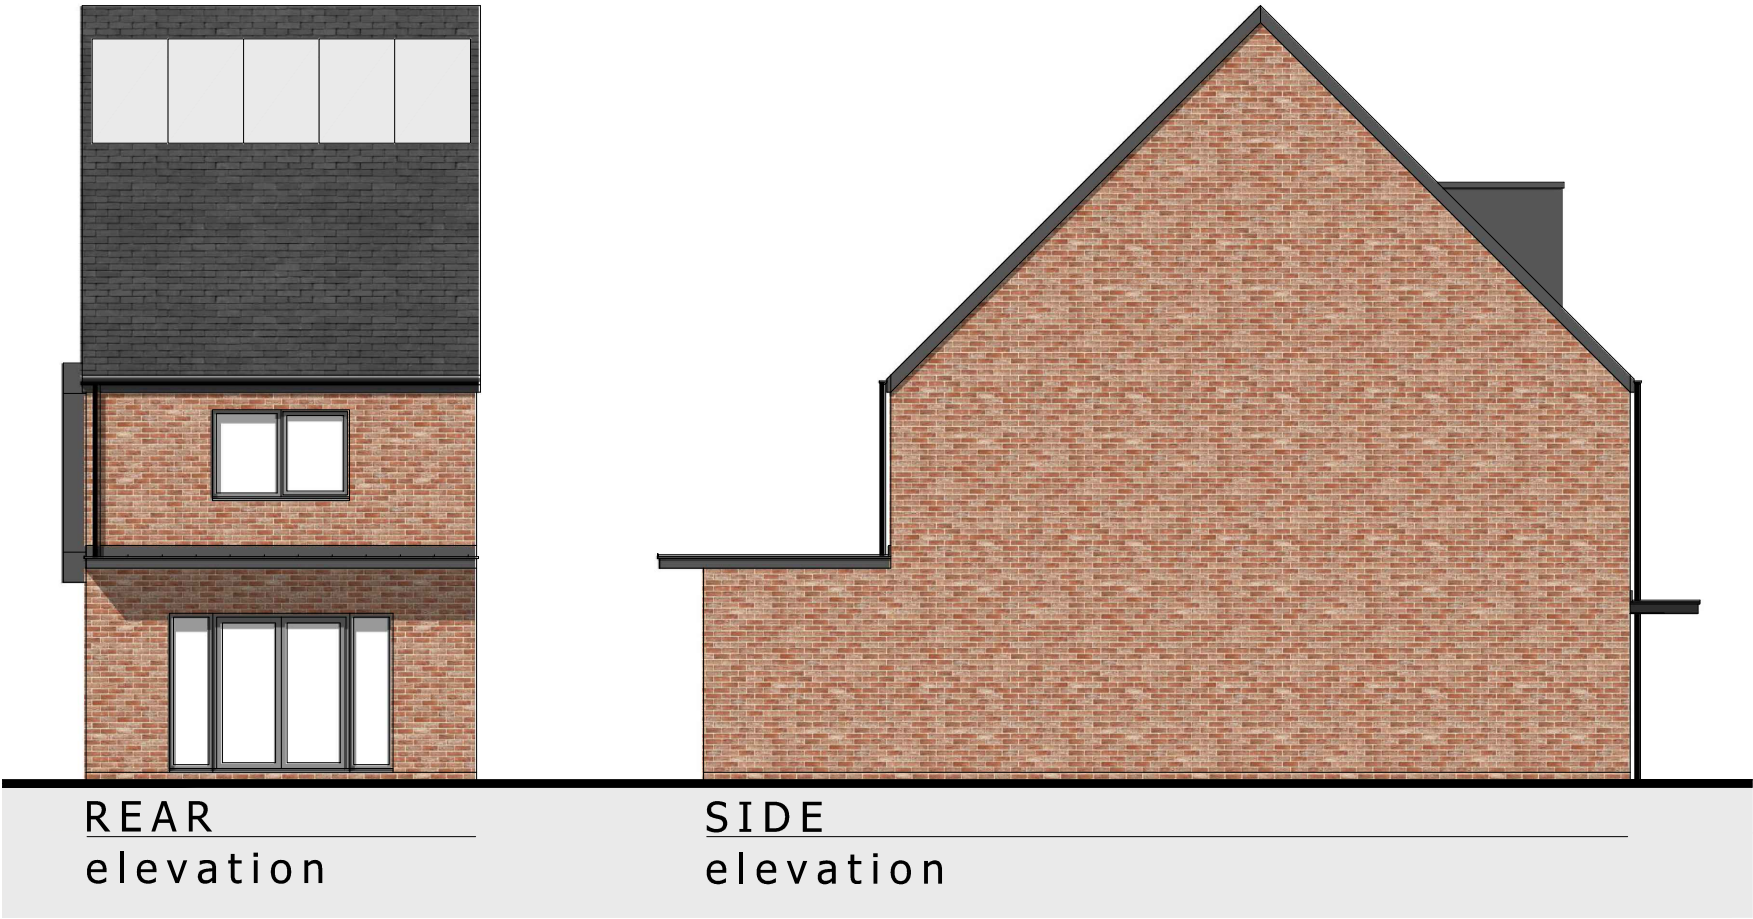

Eastleigh Borough Council
Kings Copse Avenue
Hedge End

Drawing title

Elevations Type I

Drawn TM	Date 06/06/2025	Checked JM	Date 06/06/2025	Scale at A3 1:100				
Job No.	Pro.	Org.	Zone	Level	Type	Role	No.	Rev.
22-148	KCA	MHA	XX	XX	DR	A	0208	C01
Purpose of Issue								

FOR PLANNING

Ground Floor
Building
Southern Gate
West Sussex

Bicentennial
Chichester
PO19 8EZ

t. 01243 774748
e. admin@mharchitects.co.uk
www.mharchitects.co.uk

Limited Company
Registered in England No.1994233

