


DO NOT SCALE *: ALL DIMENSIONS TO BE CHECKED ON SITE AND VERIFIED PRIOR TO COMMENCING WORKS/MANUFACTURE. ANY DISCREPANCIES TO BE REPORTED TO THE ARCHITECT.


THIS DRAWING IS PROTECTED BY COPYRIGHT. IT MAY NOT BE REPRODUCED IN ANY FORM OR BY ANY MEANS FOR ANY PURPOSE WITHOUT THE WRITTEN PERMISSION OF WITCHER CRAWFORD LIMITED

* THE ABOVE 'DO NOT SCALE' DISCLAIMER DOES NOT APPLY TO DRAWINGS SUBMITTED FOR THE PURPOSE OF PLANNING. IN THIS INSTANCE REFER TO SCALE BARS TO CONFIRM ACCURACY.

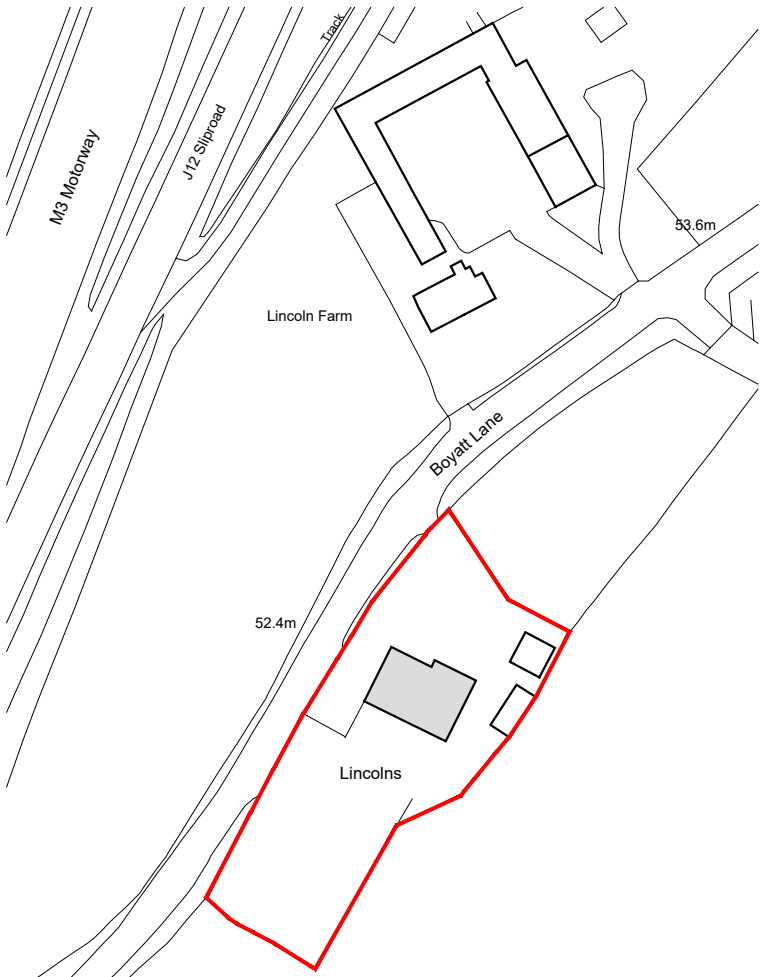

Ordnance Survey, (c) Crown Copyright 2025. All rights reserved. Licence number 100022432

Scale 1:1250

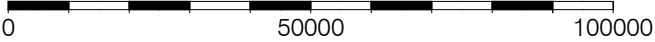

- Red line boundary
- Existing property
- Proposed extension



Scale 1:500



			CLIENT:	DRAWING TITLE	SCALE: 1:1250/1:500 @ A3		
			R Charles & D Nichols	Existing Location Plan and Proposed Block Plan	DATE: Oct 2025		
			PROJECT		DRAWN: BH		
			Lincolns, Boyatt Lane		CHECKED BY: GC		
Rev	Date	Description			DRAWING NO.		
Revisions					W1789	P16	



WITCHER CRAWFORD
ARCHITECTS & DESIGNERS

1 Winnall Valley Road
Winchester
Hampshire
SO23 0LD
Tel: 01962 813344
email: info@witchercrawford.co.uk
web: www.witchercrawford.co.uk