



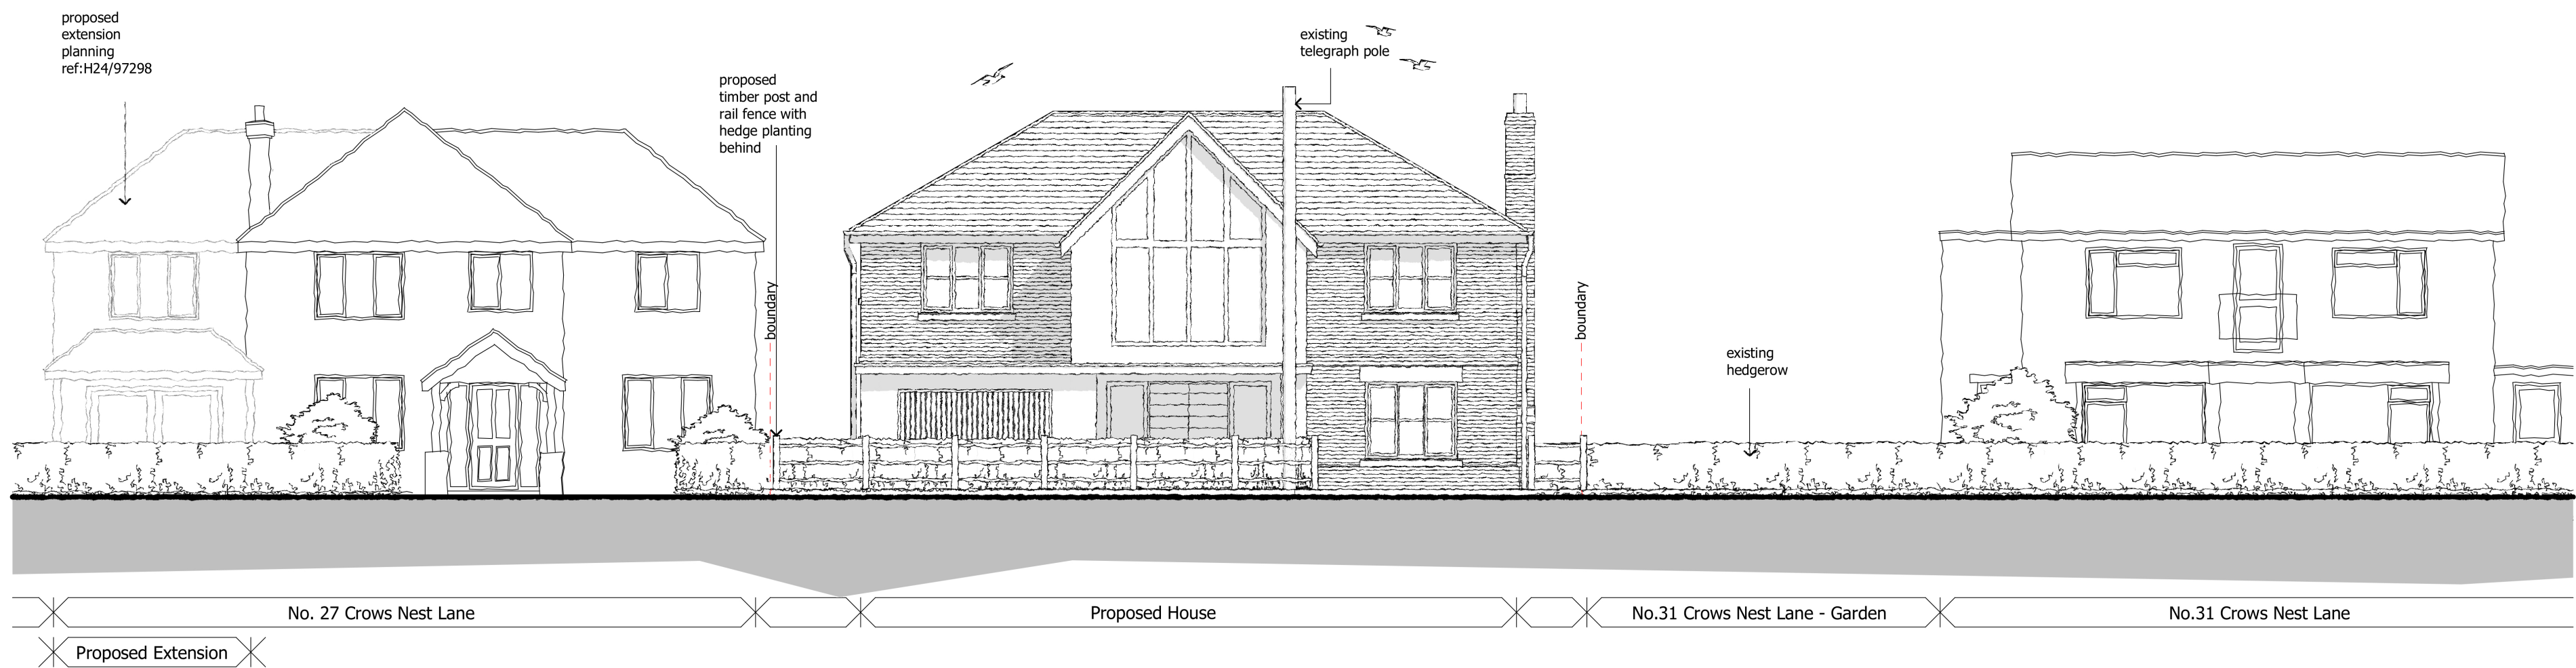

REV	DESCRIPTION
A	Planning Issue
B	Deattached Garage Omitted

DATE	AUTHOR	CHK'D
26/03/25	CW	-
02/07/25		

NOTES

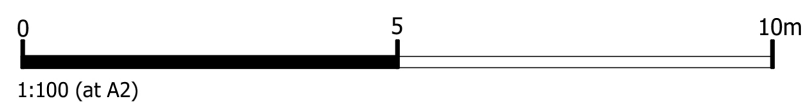

DATE
Feb 2025

SCALE @ A2
1:100

AUTHOR
CW
CHECKED BY
-

PROJECT
Proposed Dwelling at Crows Nest Lane,
Boorley Green, Southampton
CLIENT
Mr & Mrs Frost
STATUS
For Planning
DRAWING
Proposed Street Scene

PROJECT NO.
626

DRAWING NO.
201

REV.
B