No.1 Pembers Farm Avenue, Fair Oak, Hampshire, SO50 7QL.

NOTES:

The contractor, sub-contractor or supplier is to check all relevant dimensions, levels, existing structure and materials together with existing service runs prior to commencing the works.
ANY DISCREPANCIES ARE TO BE BROUGHT TO THE ATTENTION OF THE ARCHITECTURAL DESIGNER.
© This drawing is copyright and may not be copied, traced, altered or reproduced without the express written permission of the Architectural Designer.

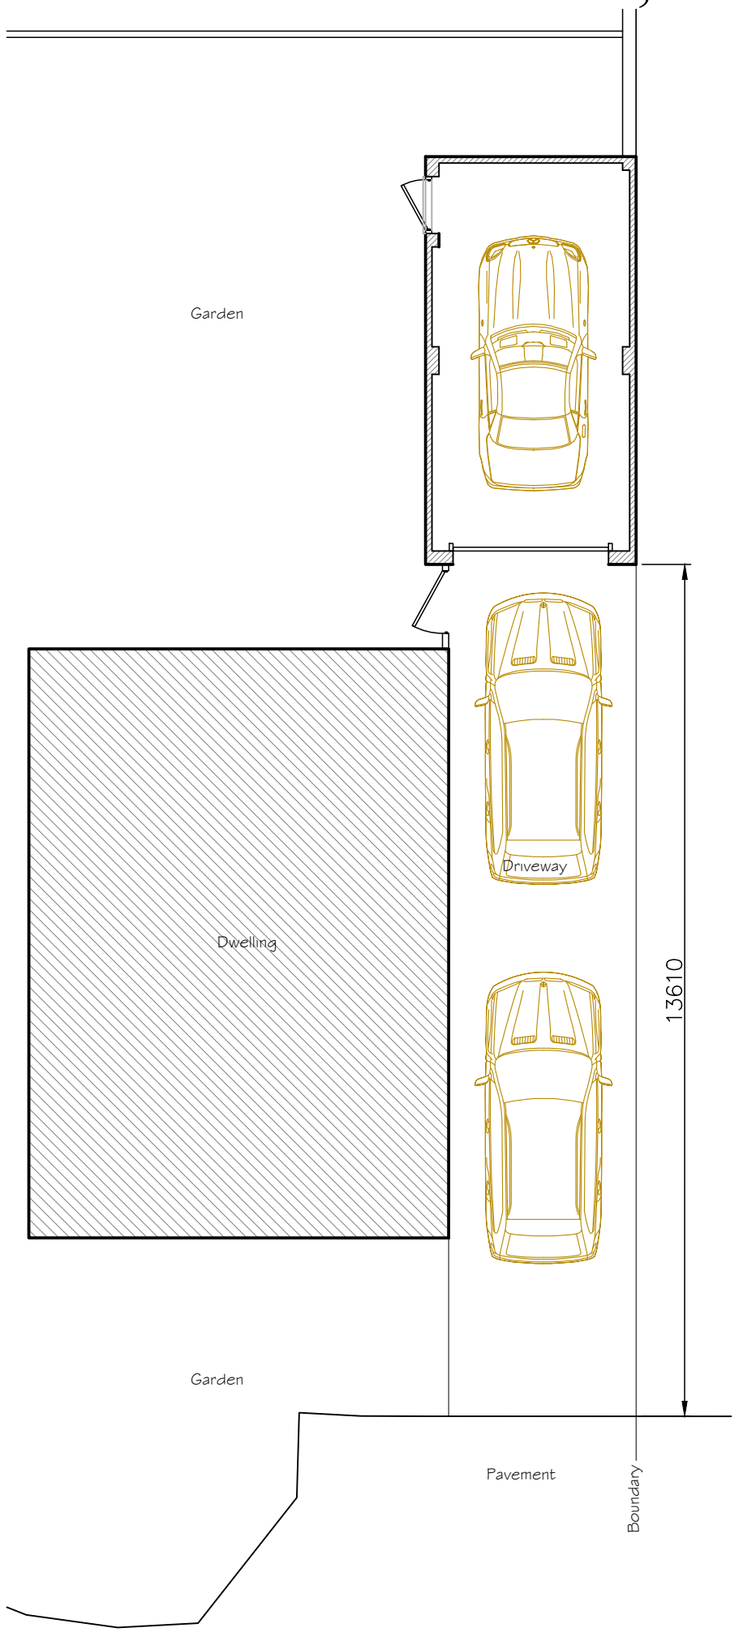

Existing Ground Floor/Site Plan 1:100 @ A3

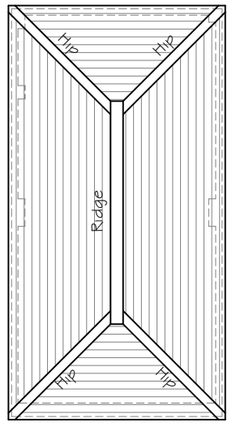

Existing Garage Roof Plan
1:100 @ A3

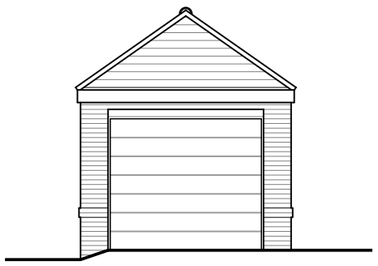

Existing North East Elevation
1:100 @ A3

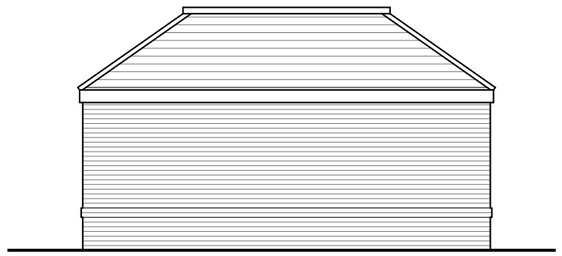

Existing North West Elevation
1:100 @ A3

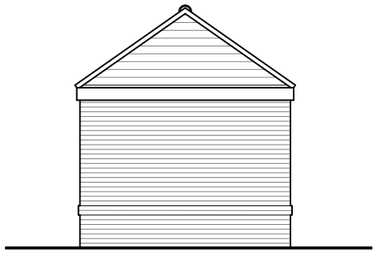

Existing North East Elevation
1:100 @ A3

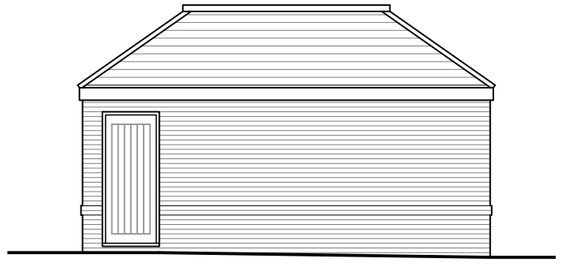

Existing North West Elevation
1:100 @ A3

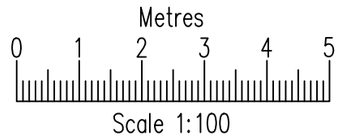

L.M.D. Designs Ltd.
Architectural Design Services

4 Foxcombe Close, Swanmore,
Hampshire, SO32 2UJ.
Tel: 07876 712622
Email: Lmdarchitecture@aol.com

Job Title
Proposed Works at No.1 Pembers Farm Ave, Fair Oak, Hampshire, SO50 7QL.

Client
Mr & Mrs C. Jones

Drawing Title
Planning
Garage Plans & Elevations
Existing

CAD REF: 2251031-1-Pembers-Farm.dwg Scale 1:100

Drawn SLV Amended Checked Date Sep '25

Job No. 2251031 Drg. No. 102 Rev.