



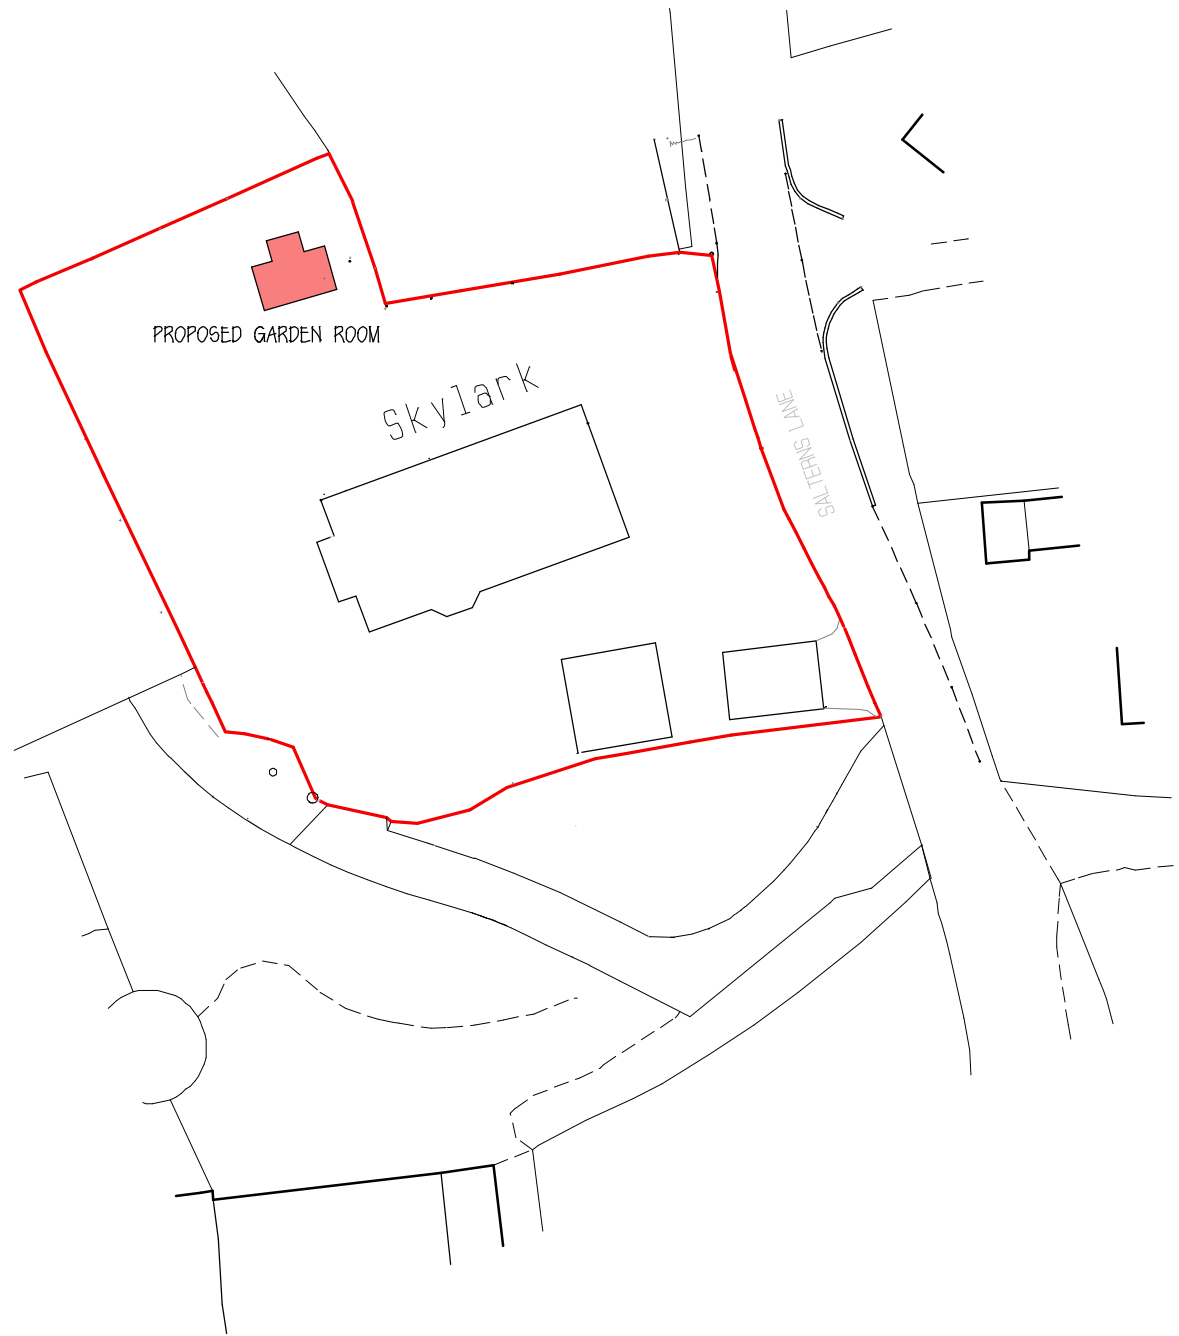

BLOCK PLAN

SCALE 1 : 500

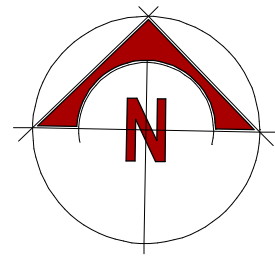

LOCATION PLAN

SCALE 1 : 1250

GARDEN ROOM AND STORE

TITLE

'SKYLARK'
SALTERNS LANE
BURSLEDON
SOUTHAMPTON
HAMPSHIRE

DRAWING No.

15 : 1998 : 23

SCALE

1 : 500
1 : 1250

DRAWN

SEPTEMBER 2025



ANDREW E. HITT
ARCHITECTURAL CONSULTANT & SURVEYOR
Corner House, 68-70 Lugley Street,
Newport, Isle of Wight PO30 5ET
Tel : 01983 528283
andrew@andrewhitt.co.uk