



GENERAL NOTES

- All setting out to be in accordance with the Architects drawings. Any discrepancies between the Engineers and the Architects drawings to be referred to the Architect before proceeding. Dimensions must not be scaled.
- All drainage to be installed in accordance with relevant Building Regulations documents and Sewers for Adoption 7 where applicable.
- Connections to Public sewers to be agreed and inspected by Water Authority.

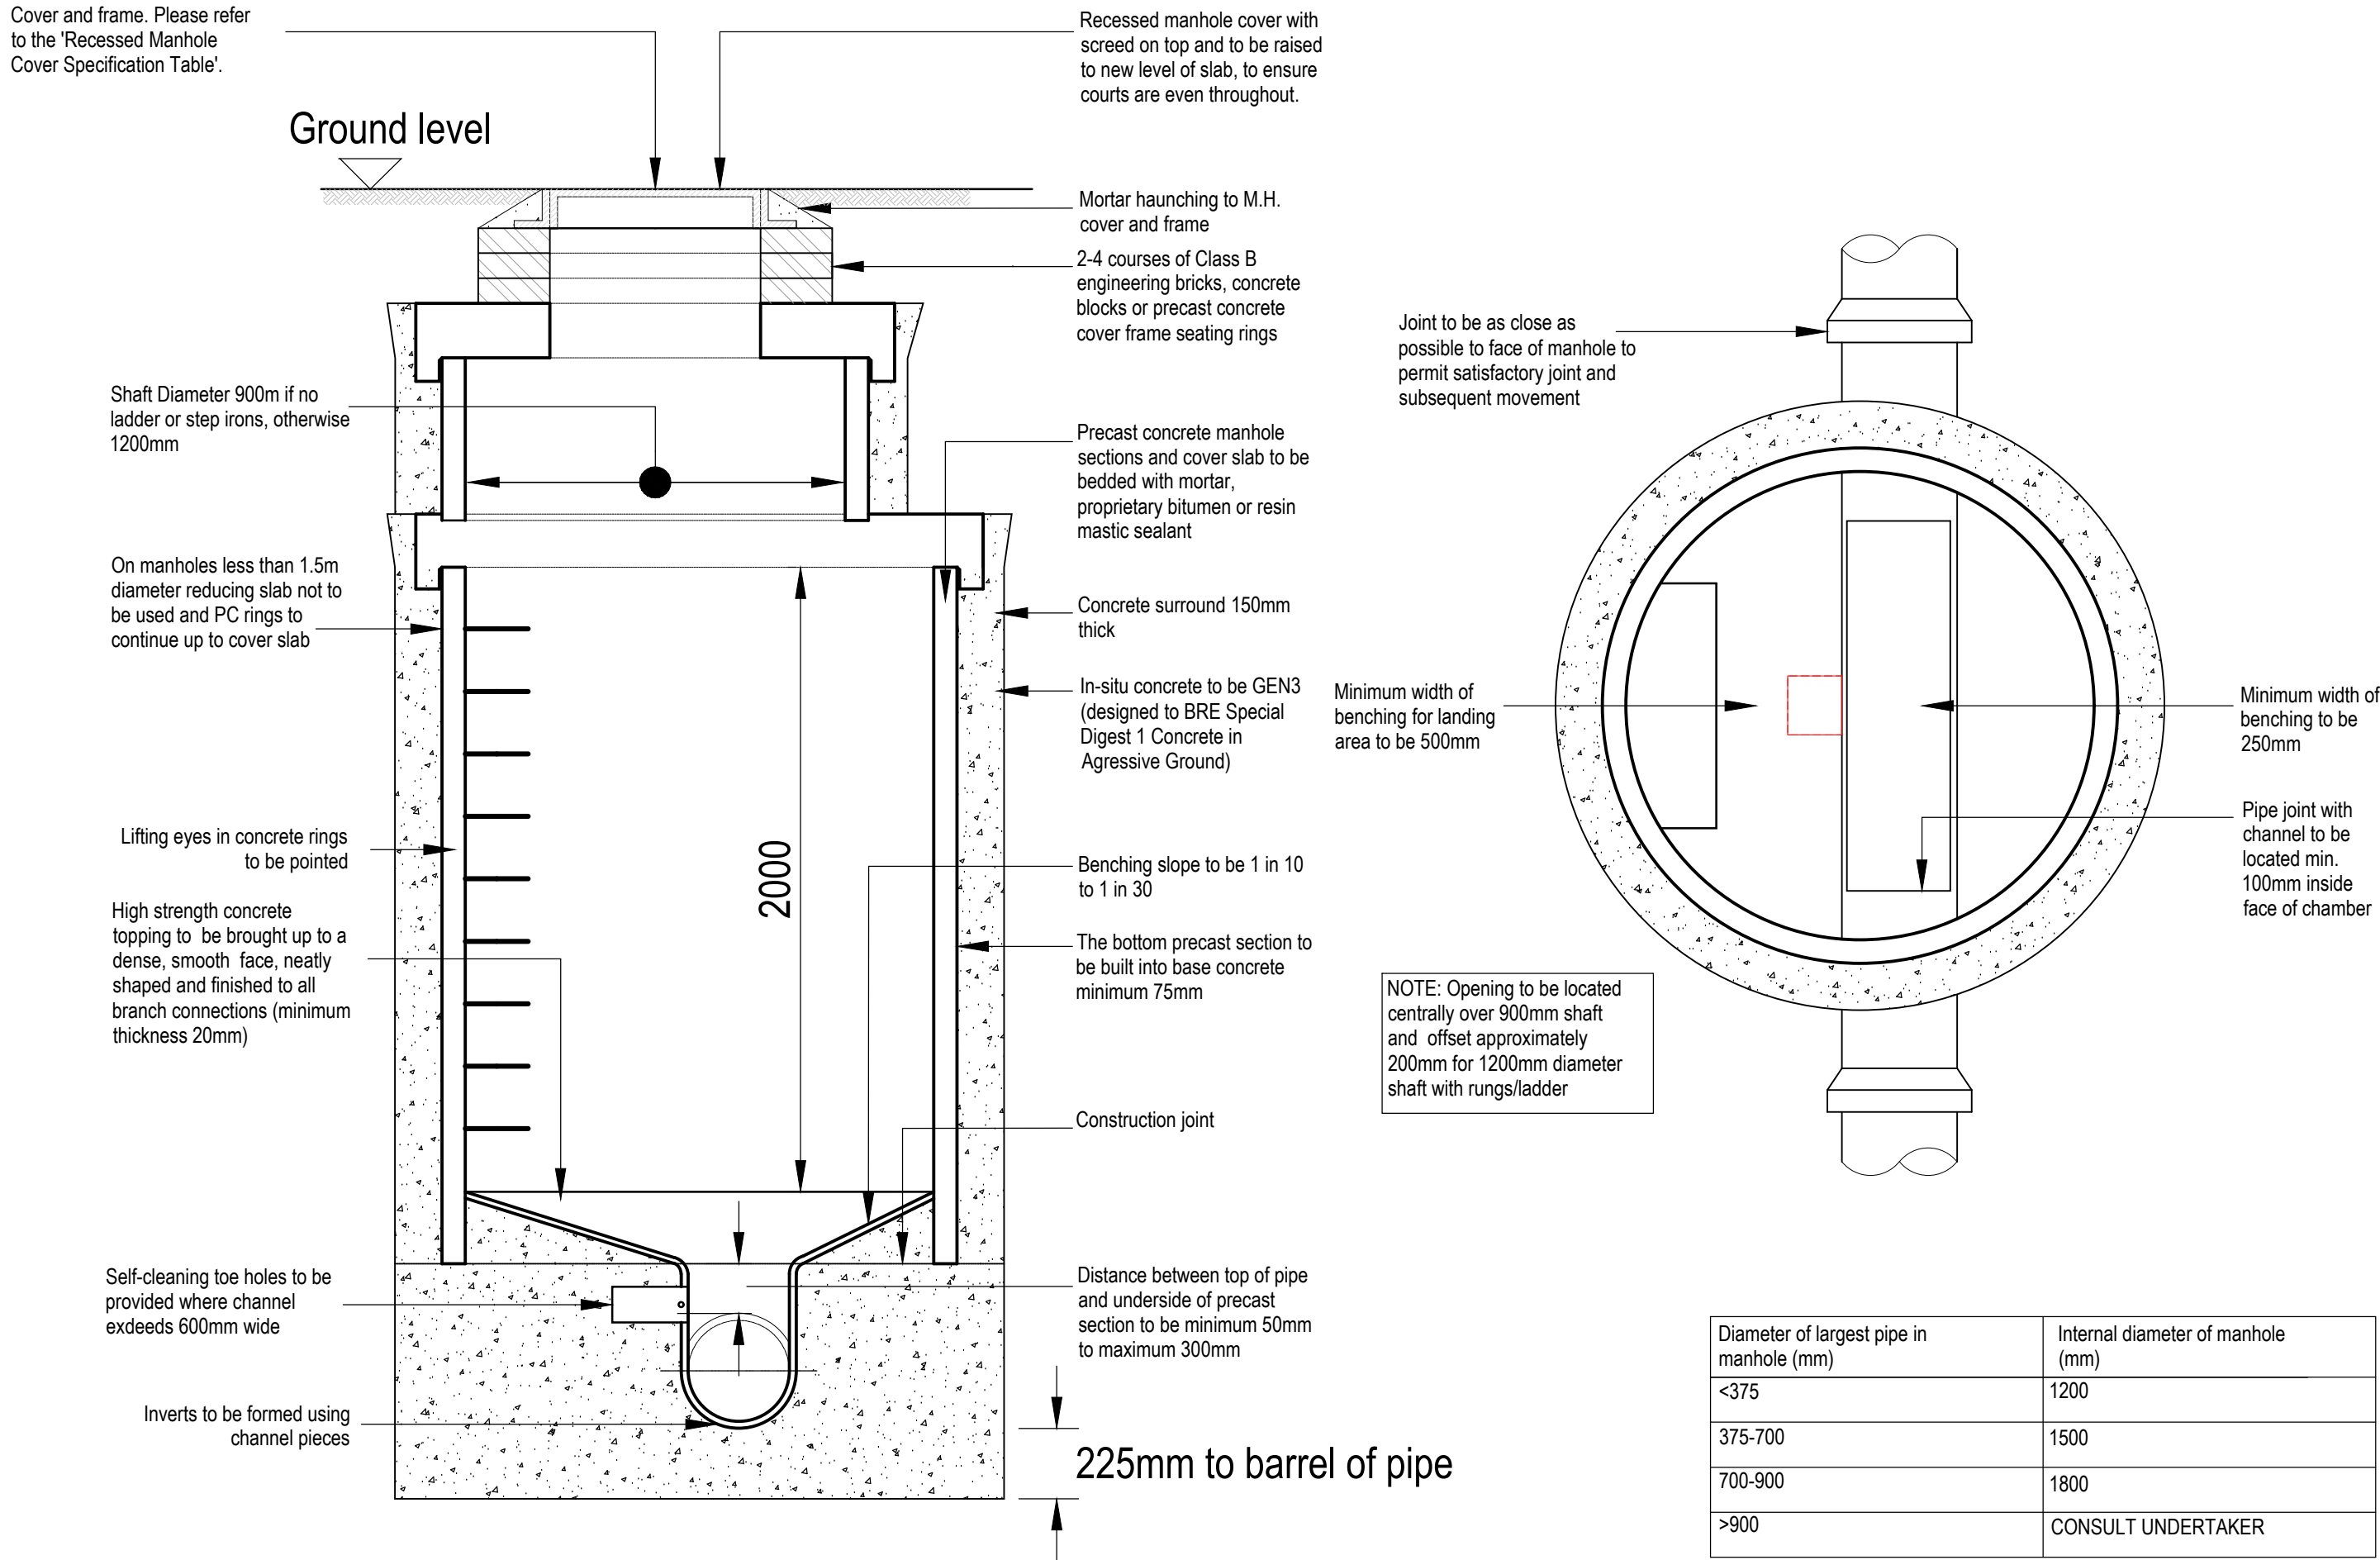


TYPICAL MANHOLE DETAIL - TYPE A

Maximum depth from cover level to soffit of pipe 6.0 m
Scale 1:20

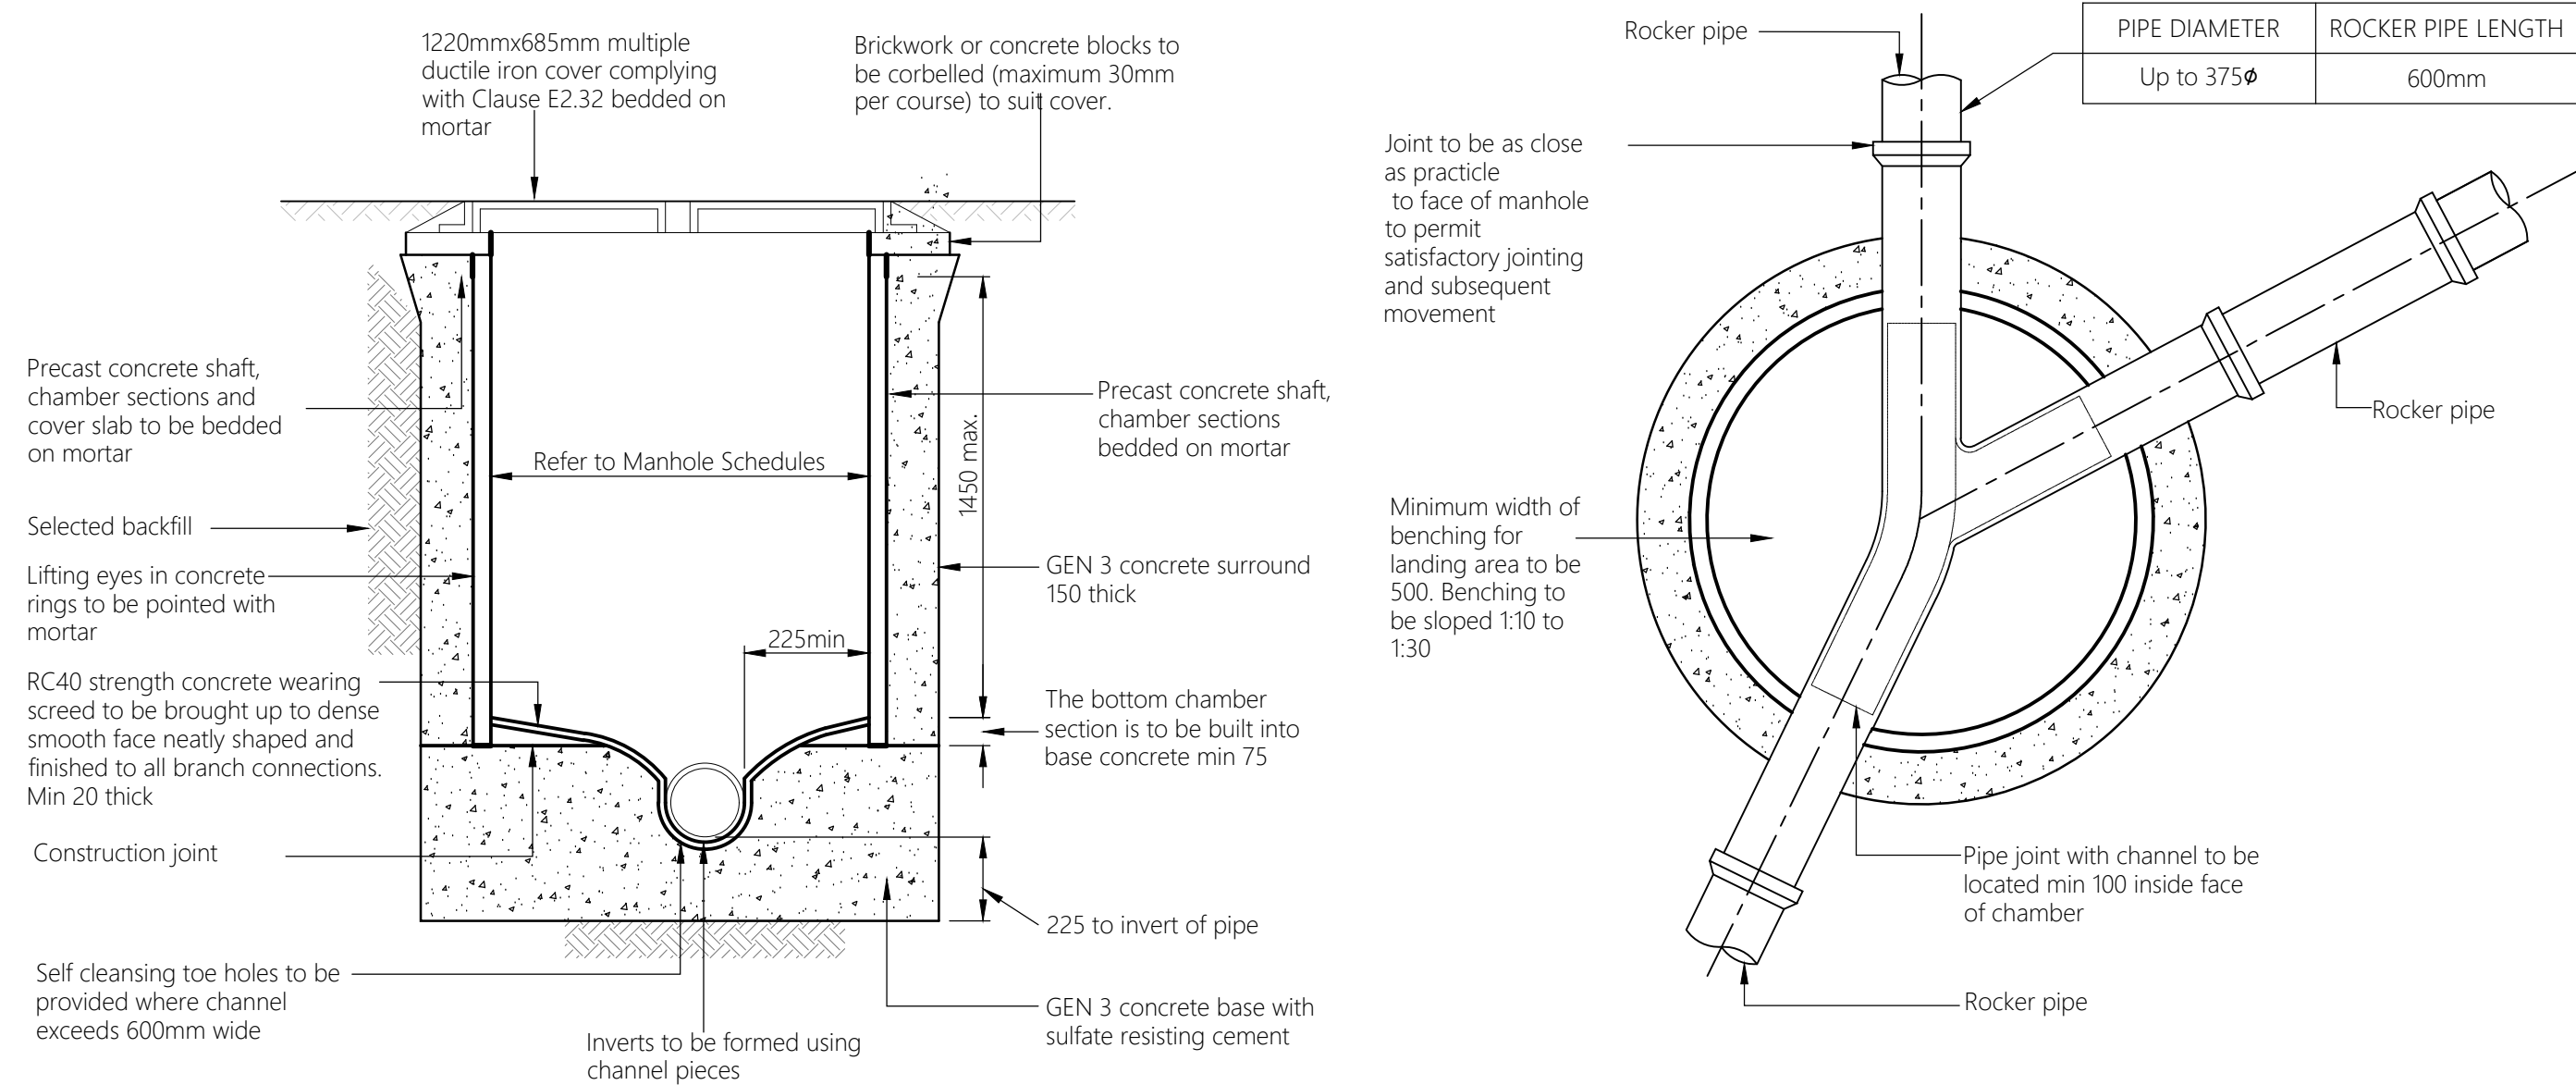



TYPICAL MANHOLE DETAIL - TYPE C

Maximum depth from cover level to soffit of pipe 1.5 m
Scale 1:20

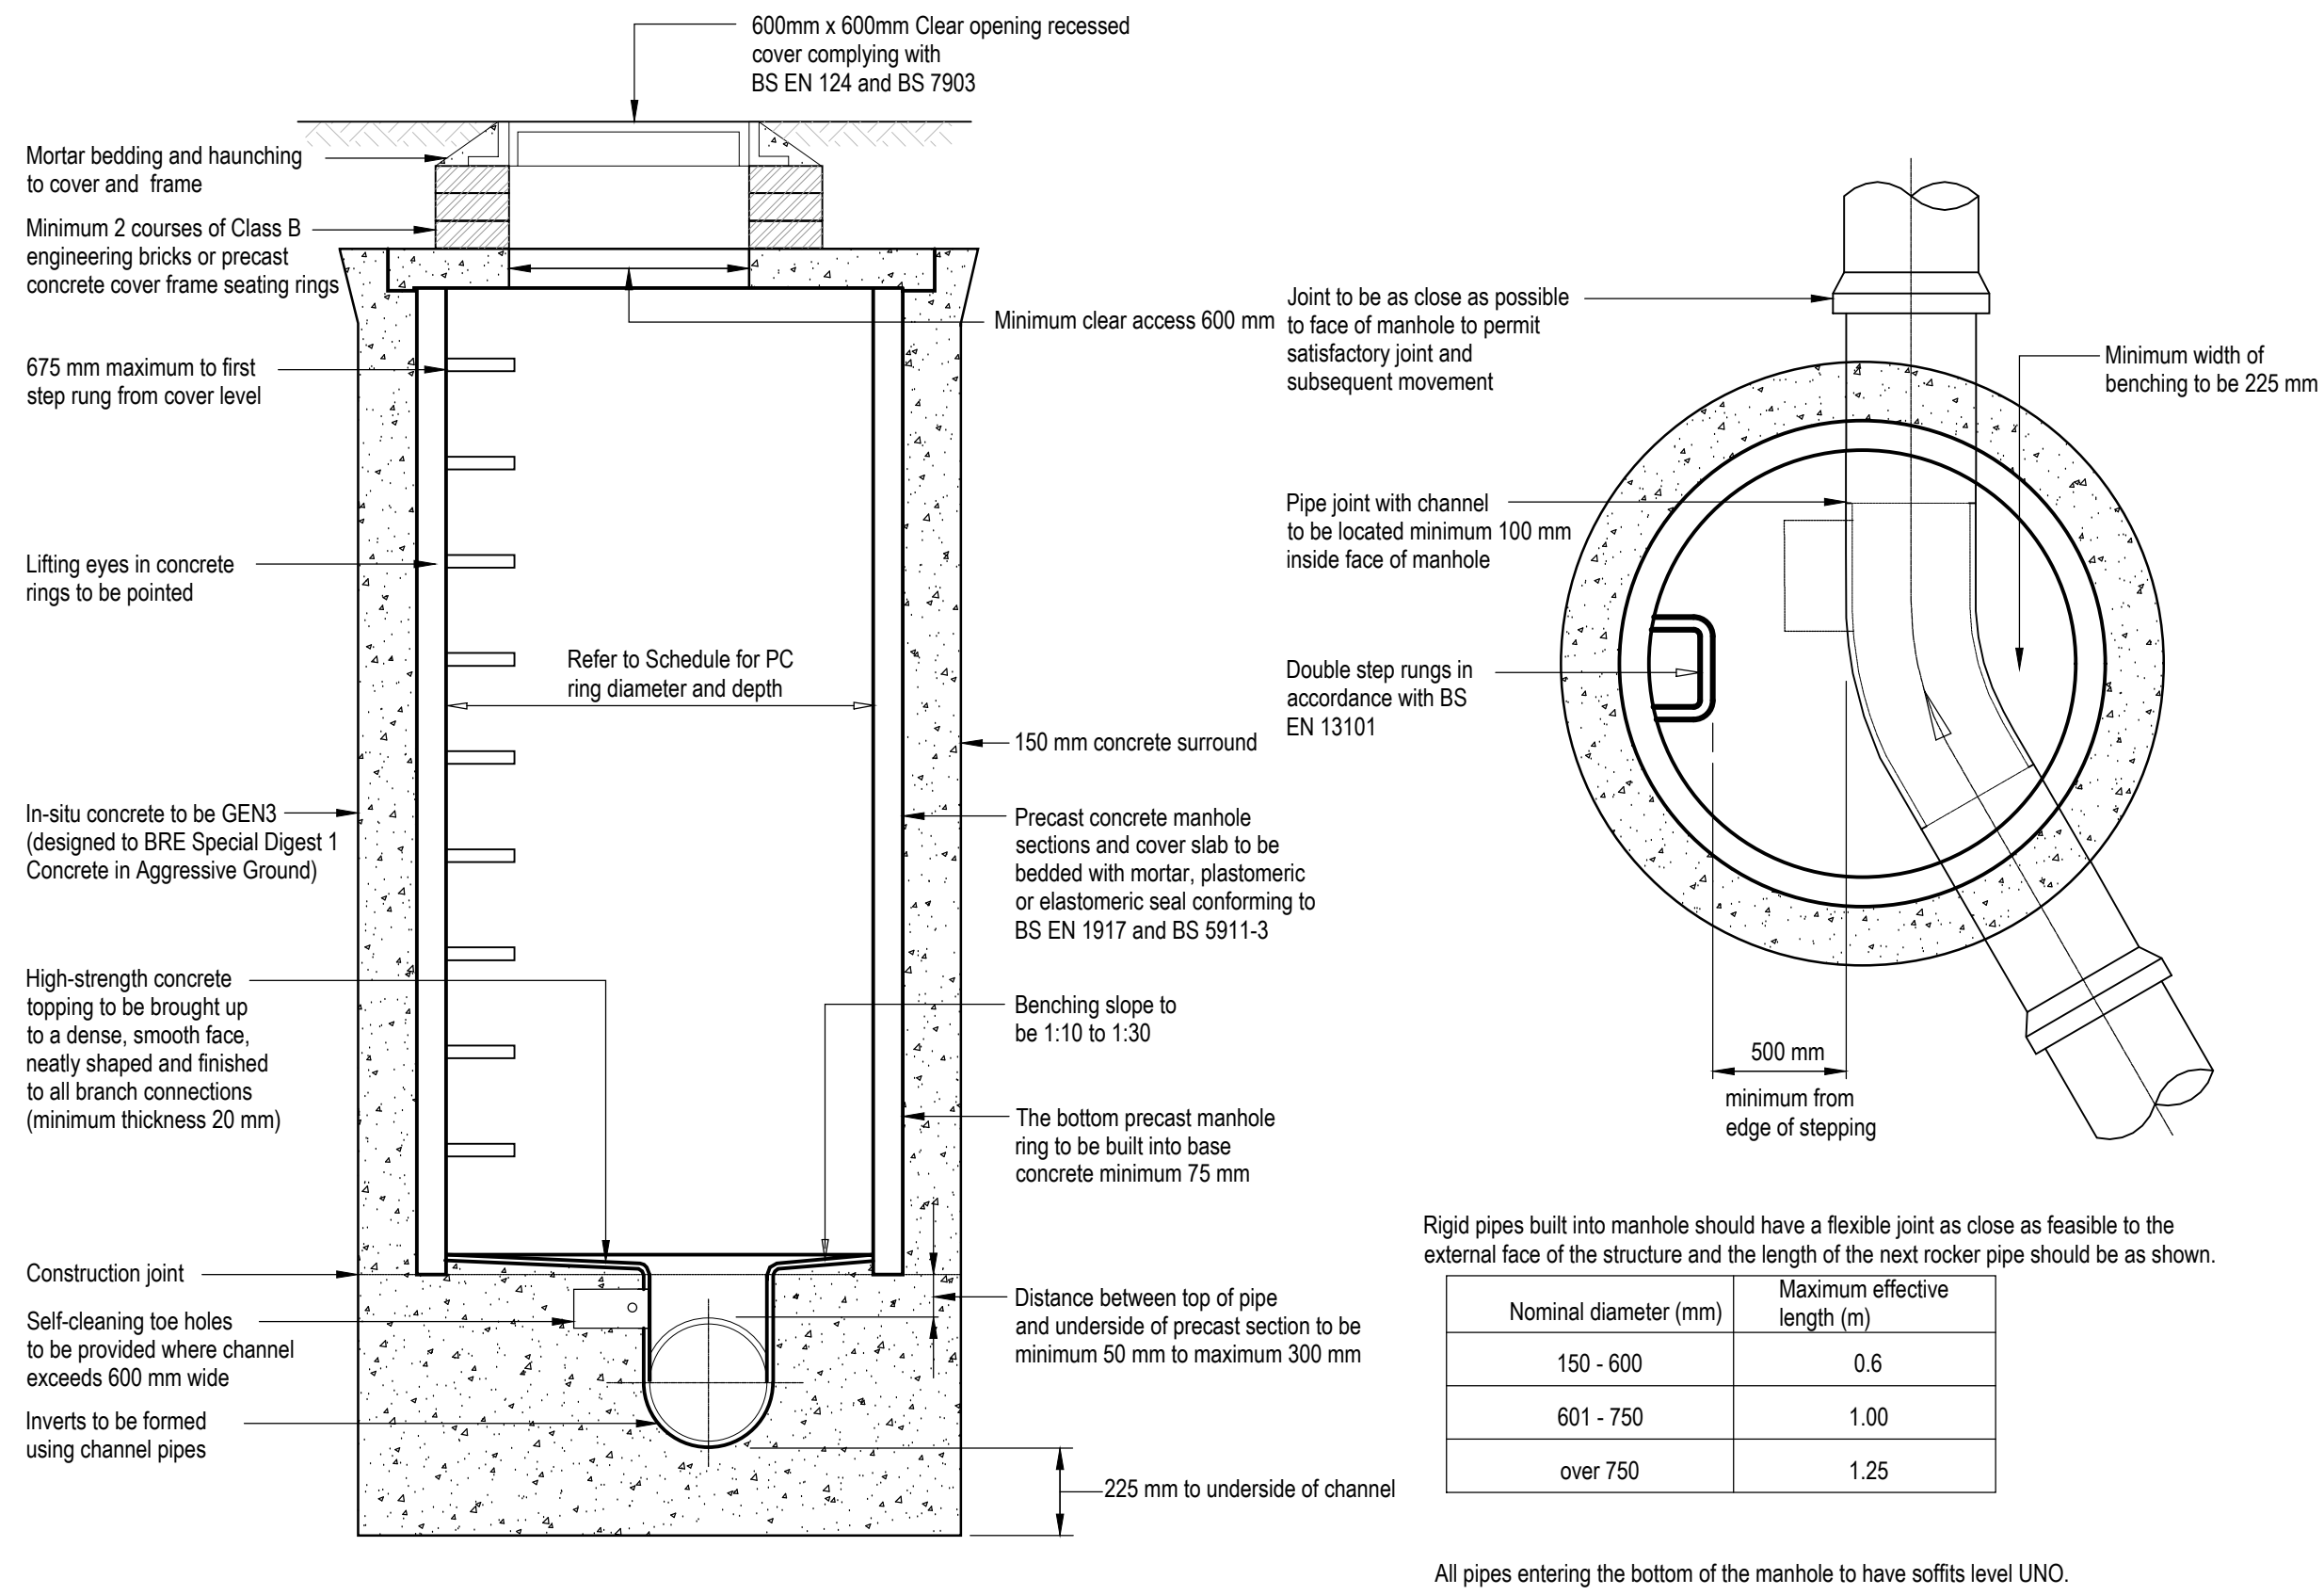

TYPICAL MANHOLE DETAIL - TYPE B

Maximum depth from cover level to soffit of pipe 3.0 m
Scale 1:20

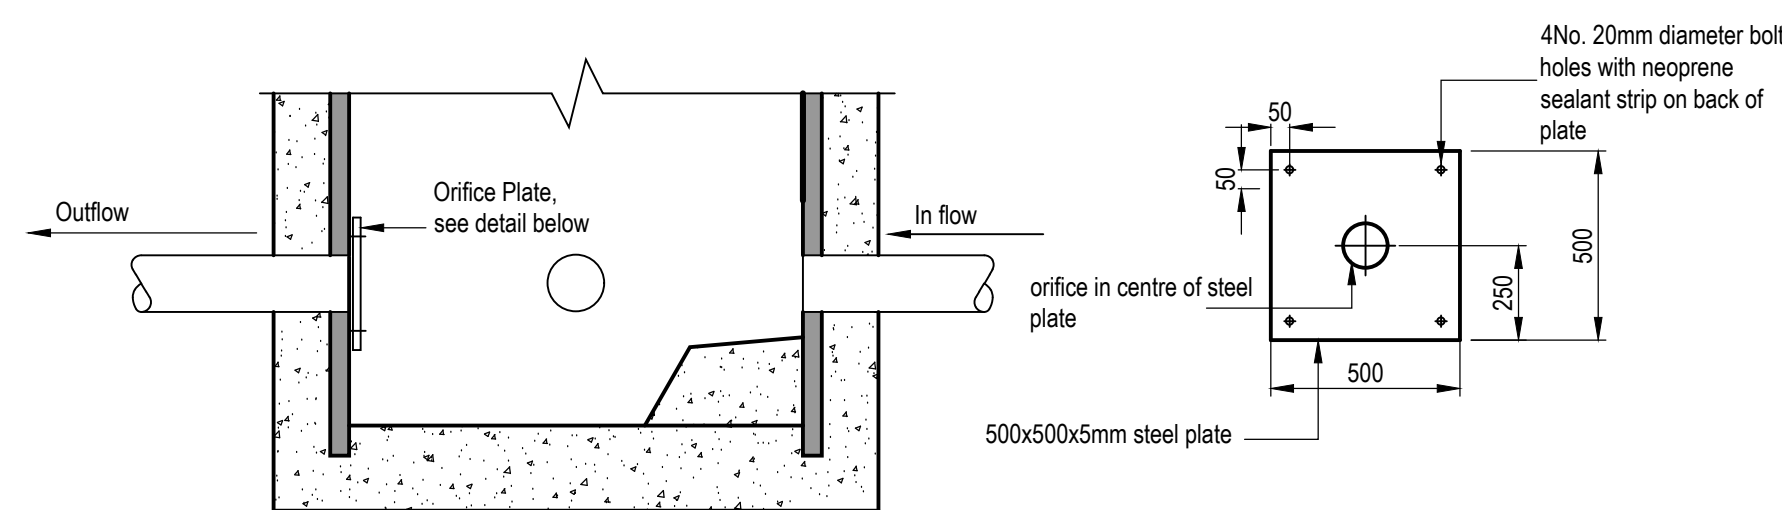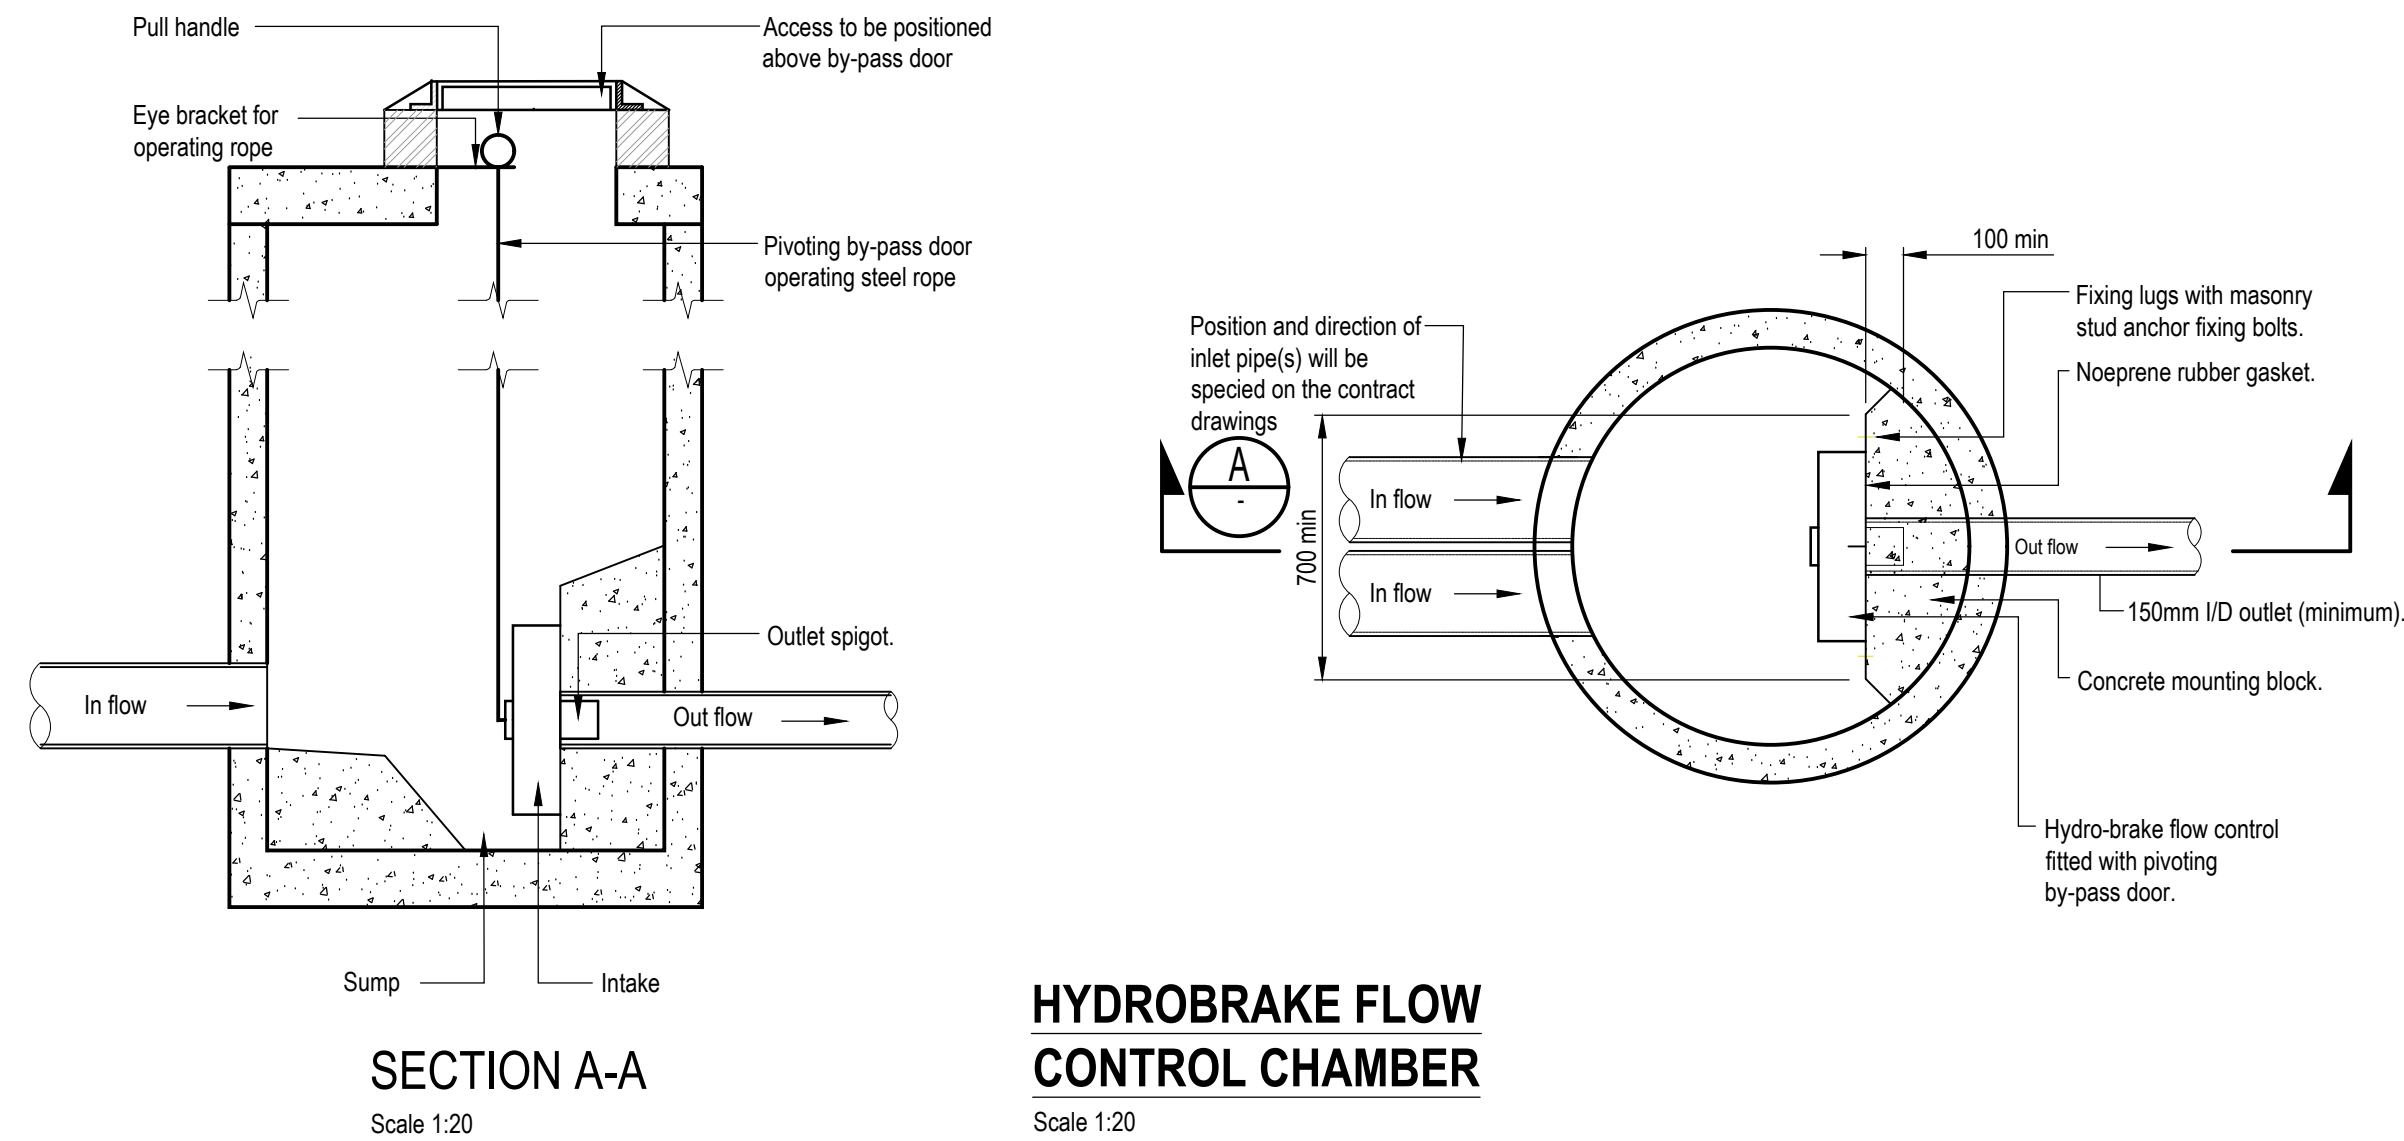

TYPICAL ORIFICE PLATE DETAIL

Scale 1:20

P04	Updated to Suit LLFA Comments	GA	KL	23.09.25
P03	Updated to Suit Revised Layout	GA	KL	12.09.25
P02	Full Design Pack	GA	KL	30.01.25
P01	Initial Issue	MW	AS	09.07.24
Rev.	Amendment	Dm	Crkd	Date

Dwg Status	PRELIMINARY	Suitability	S3
------------	--------------------	-------------	-----------

AKSWard[®]
CONSTRUCTION CONSULTANTS

10 Bonhill Street
London
EC2A 4PE

Tel: 020 7236 0161
e-mail: london@aksward.com
web: www.aksward.com

Client **Eastleigh Borough Council**

Project **Kings Copse Close**

Title **Typical Drainage Details
Sheet 2**

Reviewed Scheme AS Date 09.07.2024

Reviewed Final Date

Scales at A1 NTS Project No. **L241014**

Project Ref. Originator Zone Level Type Role Dwg No. Rev.

KCA AKSW XX XX DR C 9252 P04