
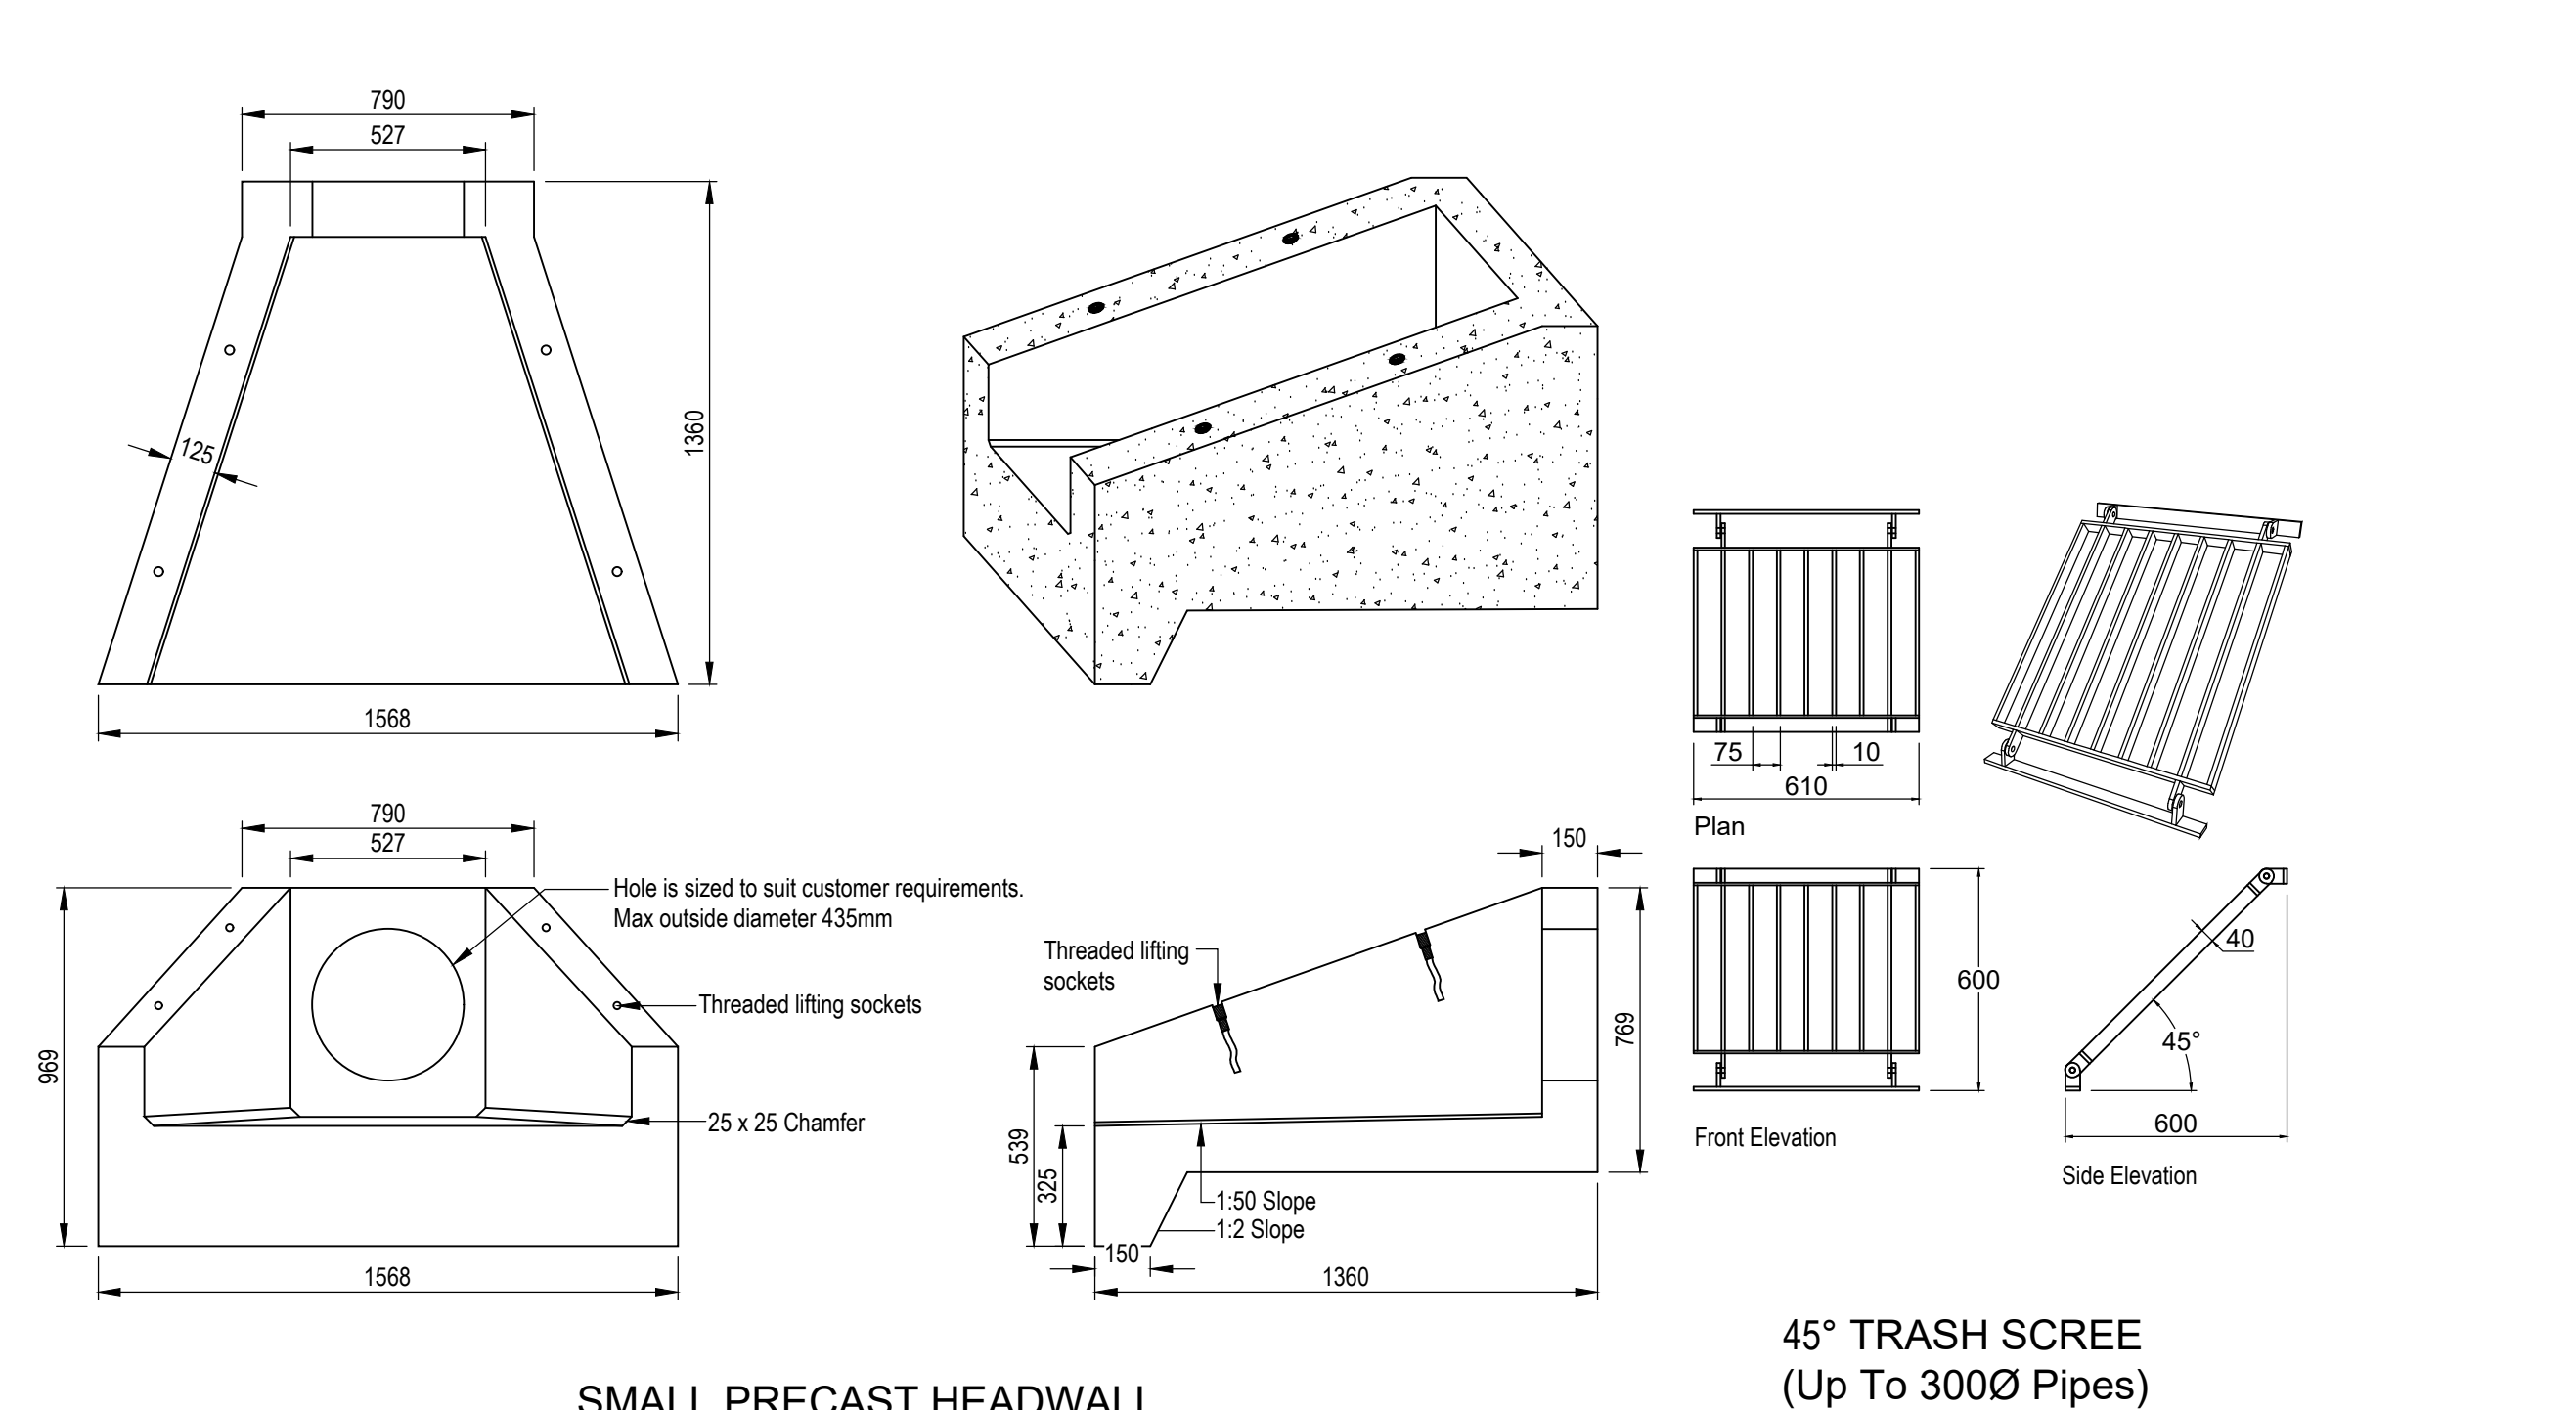
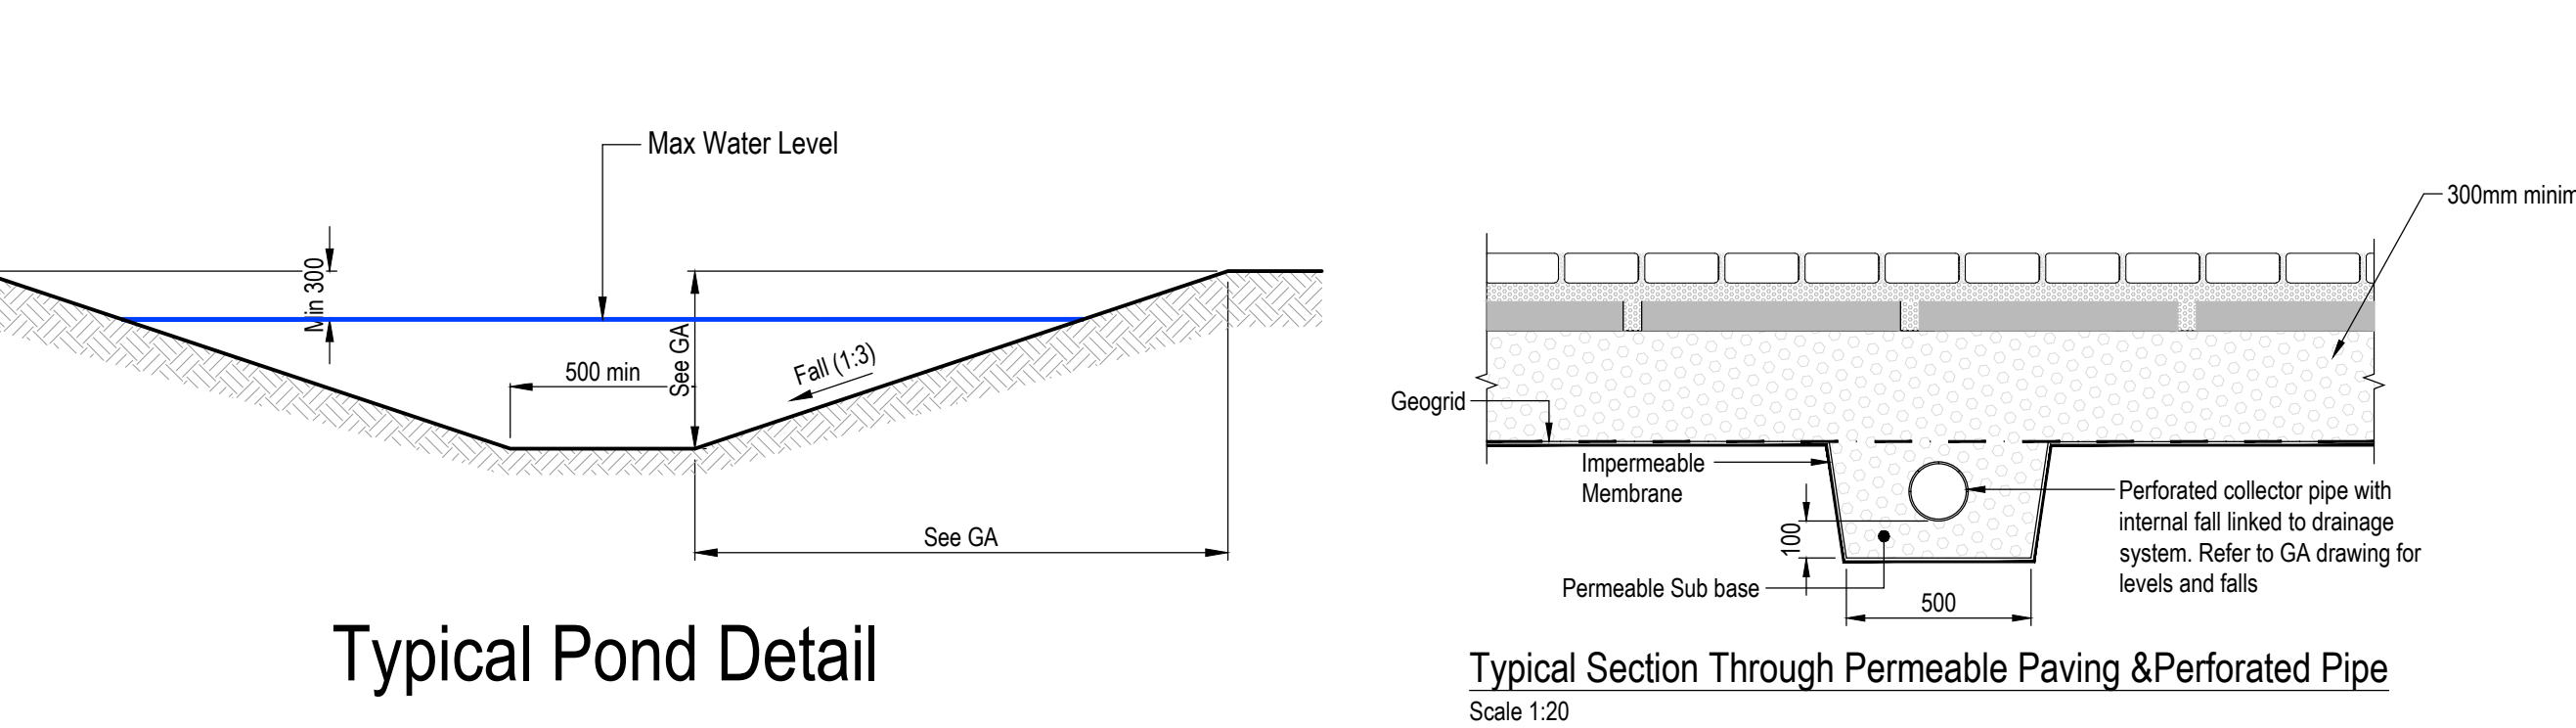


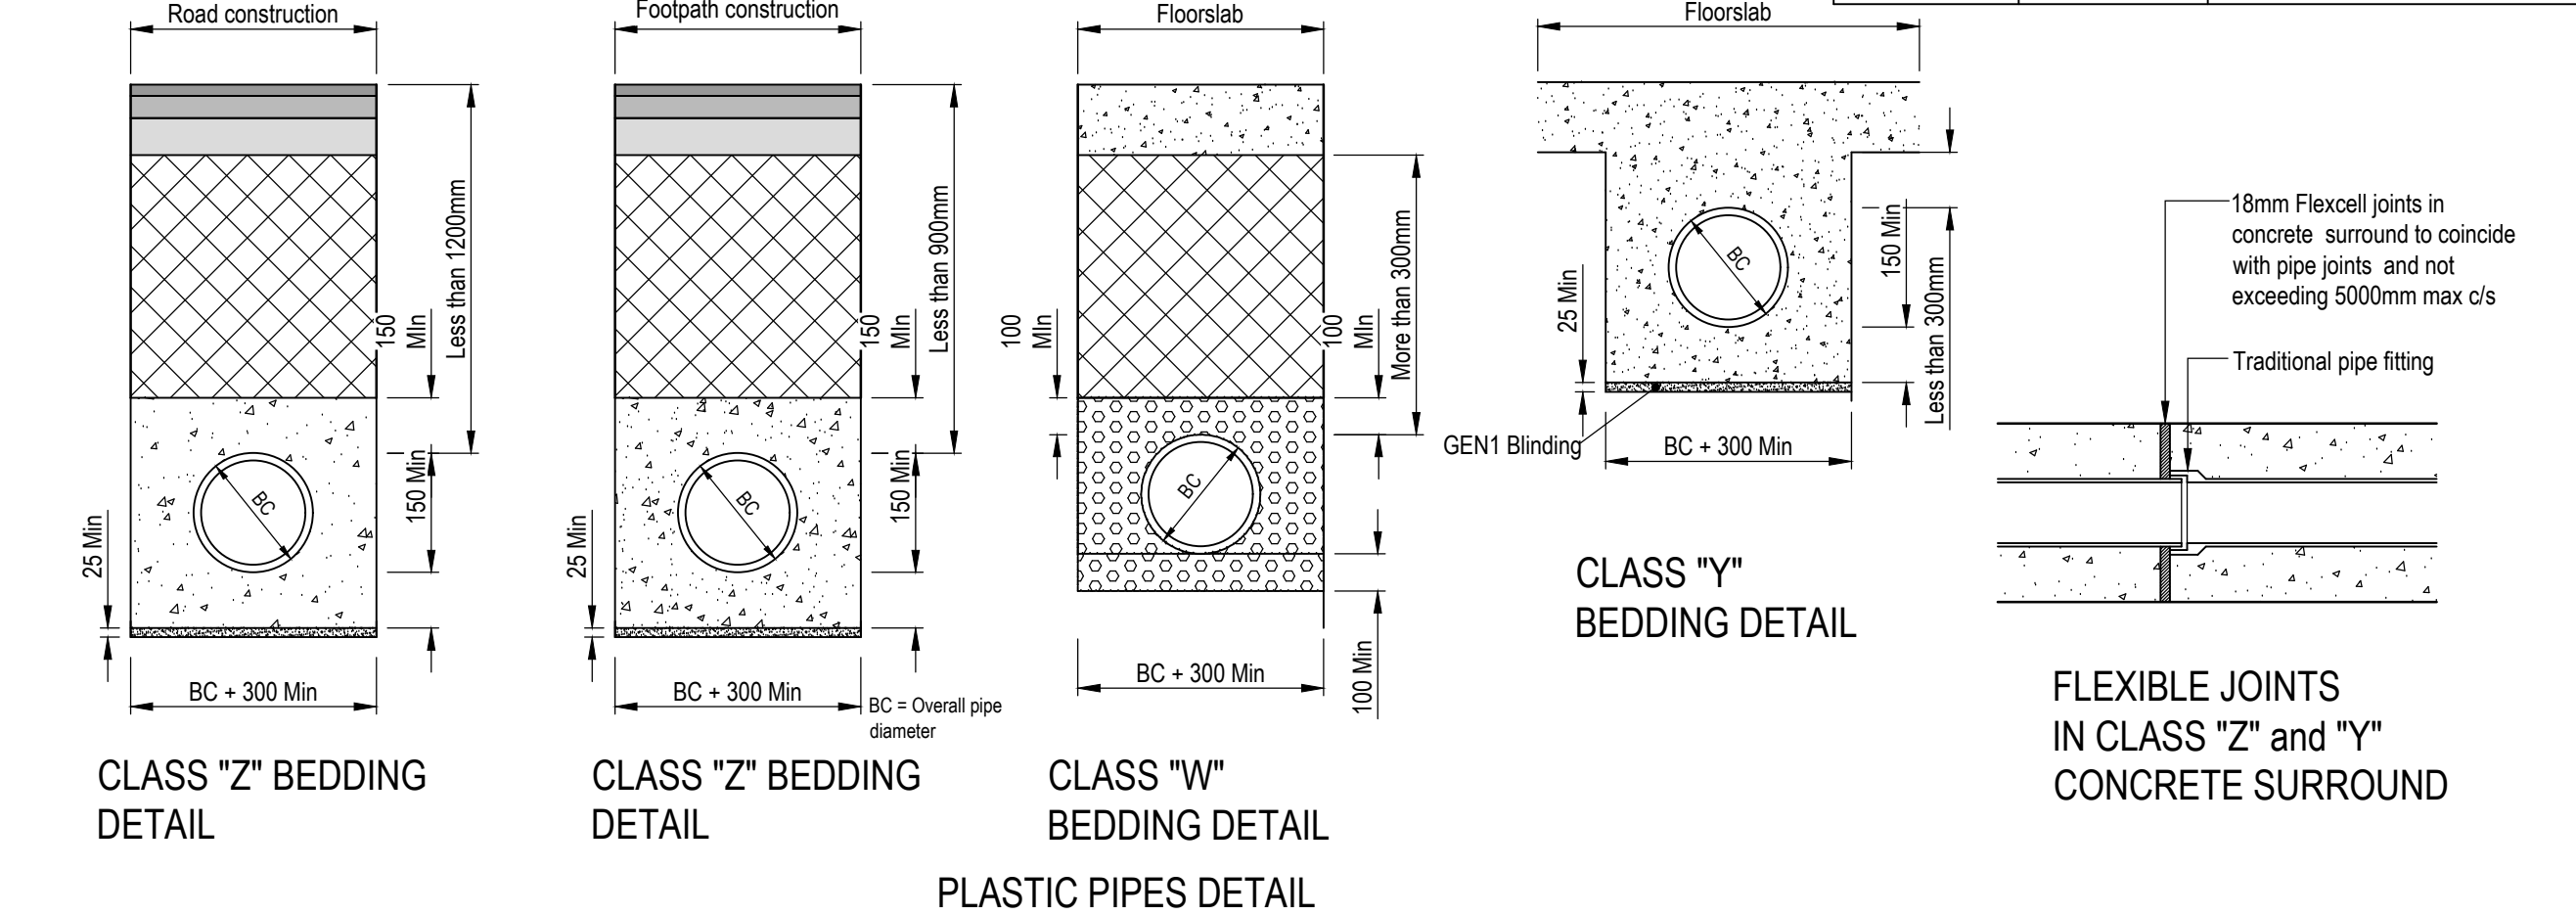

1. All setting out to be in accordance with the Architects drawings. Any discrepancies between the Engineers and the Architects drawings to be referred to the Architect before proceeding. Dimensions must not be scaled.
2. All drainage to be installed in accordance with relevant Building Regulations documents and Sewers for Adoption 7 where applicable.
3. Connections to Public sewers to be agreed and inspected by Water Authority.