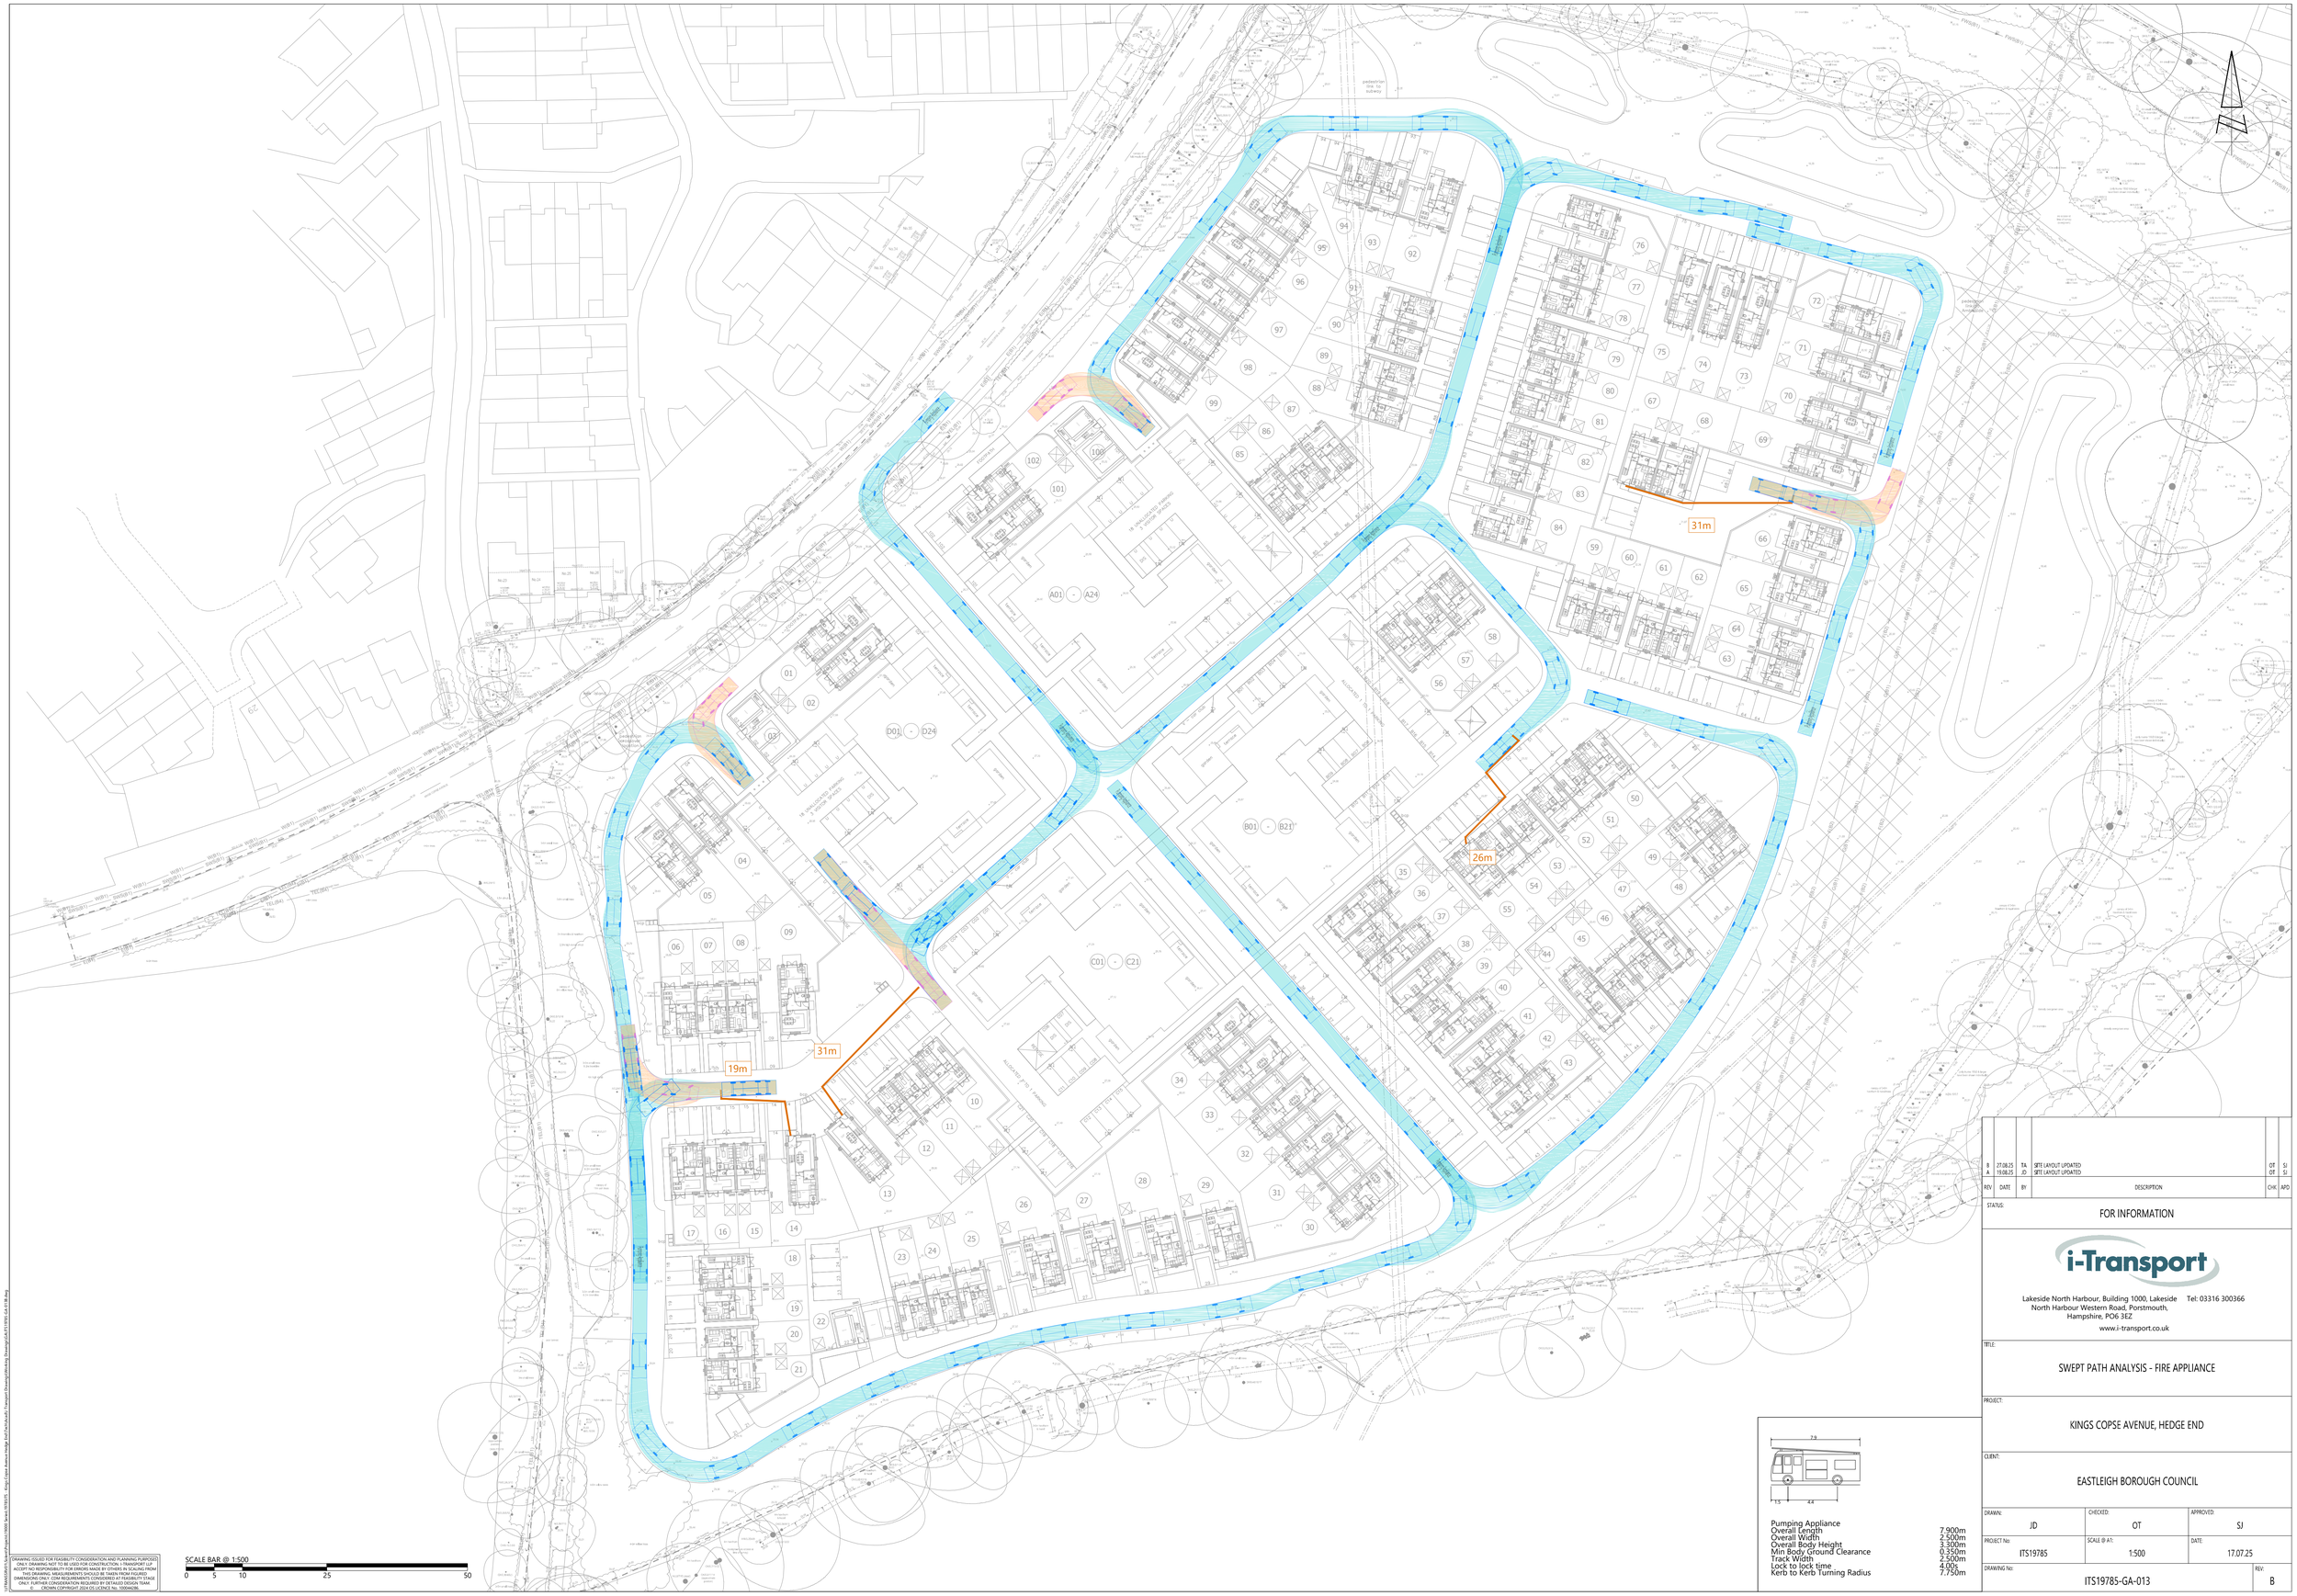

Pumping Appliance	
Overall Length	7.900m
Overall Width	2.500m
Overall Body Height	3.300m
Min Body Ground Clearance	0.350m
Track Width	2.500m
Lock to lock time	4.00s
Kerb to Kerb Turning Radius	7.750m

SCALE BAR @ 1:500

0 5 10 25 50

REV	DATE	BY	DESCRIPTION	CHK	APD
B	27.08.25	TA	SITE LAYOUT UPDATED	OT	SJ
A	19.08.25	JD	SITE LAYOUT UPDATED	OT	SJ

STATUS: FOR INFORMATION

i-Transport

Lakeside North Harbour, Building 1000, Lakeside North Harbour Western Road, Porstmouth, Hampshire, PO6 3EZ Tel: 03316 300366

www.i-transport.co.uk

TITLE: SWEPT PATH ANALYSIS - FIRE APPLIANCE

PROJECT: KINGS COPSE AVENUE, HEDGE END

CLIENT: EASTLEIGH BOROUGH COUNCIL

DRAWN:	CHECKED:	APPROVED:
JD	OT	SJ
PROJECT No: ITS19785	SCALE @ A1: 1:500	DATE: 17.07.25
DRAWING No: ITS19785-GA-013		REV: B

DRAWING ISSUED FOR FEASIBILITY CONSIDERATION AND PLANNING PURPOSES ONLY. DRAWING NOT TO BE USED FOR CONSTRUCTION. I-TRANSPORT LLP ACCEPT NO RESPONSIBILITY FOR ANY ERRORS OR OMISSIONS ARISING FROM THIS DRAWING. MEASUREMENTS SHOULD BE TAKEN FROM FIGURED DIMENSIONS ONLY. CDM REQUIREMENTS CONSIDERED AT FEASIBILITY STAGE ONLY. FURTHER CONSIDERATION REQUIRED BY DETAILED DESIGN TEAM.
© CROWN COPYRIGHT 2024 OS LICENCE No. 100044398.

V:\ITS\19785\GA\Swept Path\ITS19785-GA-013 - Kings Copse Avenue Hedge End.dwg Model Jul 17, 2025 - 4:08pm