

In preparing the designs illustrated by this drawing we have fulfilled our duties in the role of Designer as defined in the Construction Design and Management Regulations 2015. We have undertaken a full Hazard Identification and Risk Analysis and have designed out any special risks associated with the work, so that as far as possible there are no residual risks.

NOTE: Residual risks are defined as those risks arising from identified hazards which cannot be designed-out, and which a competent and experienced building contractor is unlikely to encounter during normal construction activities. Ordinary risks arising from normal construction operations have not been included.

Where hazards have been identified, the risks from which it has not been possible to eliminate during the design process, these are indicated on the drawing. It will be the responsibility of the Principal Contractor to develop Safe Systems of Work and/or Method Statements to minimise any risks associated with such hazards.

NOTES

10.05.25	SWF	FIRST ISSUE.	EG	TB	P01
Date	By	Revision	QA'd	Chk'd	Ref

Status **S2 – FOR INFORMATION**



Cowan Consultancy
STRUCTURAL, CIVIL AND BUILDING CONSULTANTS


Also at:
Landguard Manor
Landguard Manor Road
Shorncliffe
Isle of Wight
PO37 7JB

Whiteley
Fareham
Hampshire
PO15 7FJ

Tel: 01489 577488
Fax: 01489 579873
consultants@cowanconsult.co.uk
www.cowanconsult.co.uk




Client					
Project					
COCKPITS FARM, FAIROAK					
Title					
PRIVATE DRAINAGE DETAILS TYPICAL CELLULAR STORAGE SHEET 3					
Date	10.05.25	Scale	NTS	Drg. No.	
Drawn	SWF	Chk'd	EG	QA'd	TB

Cellular storage units - see layout for number and locations,

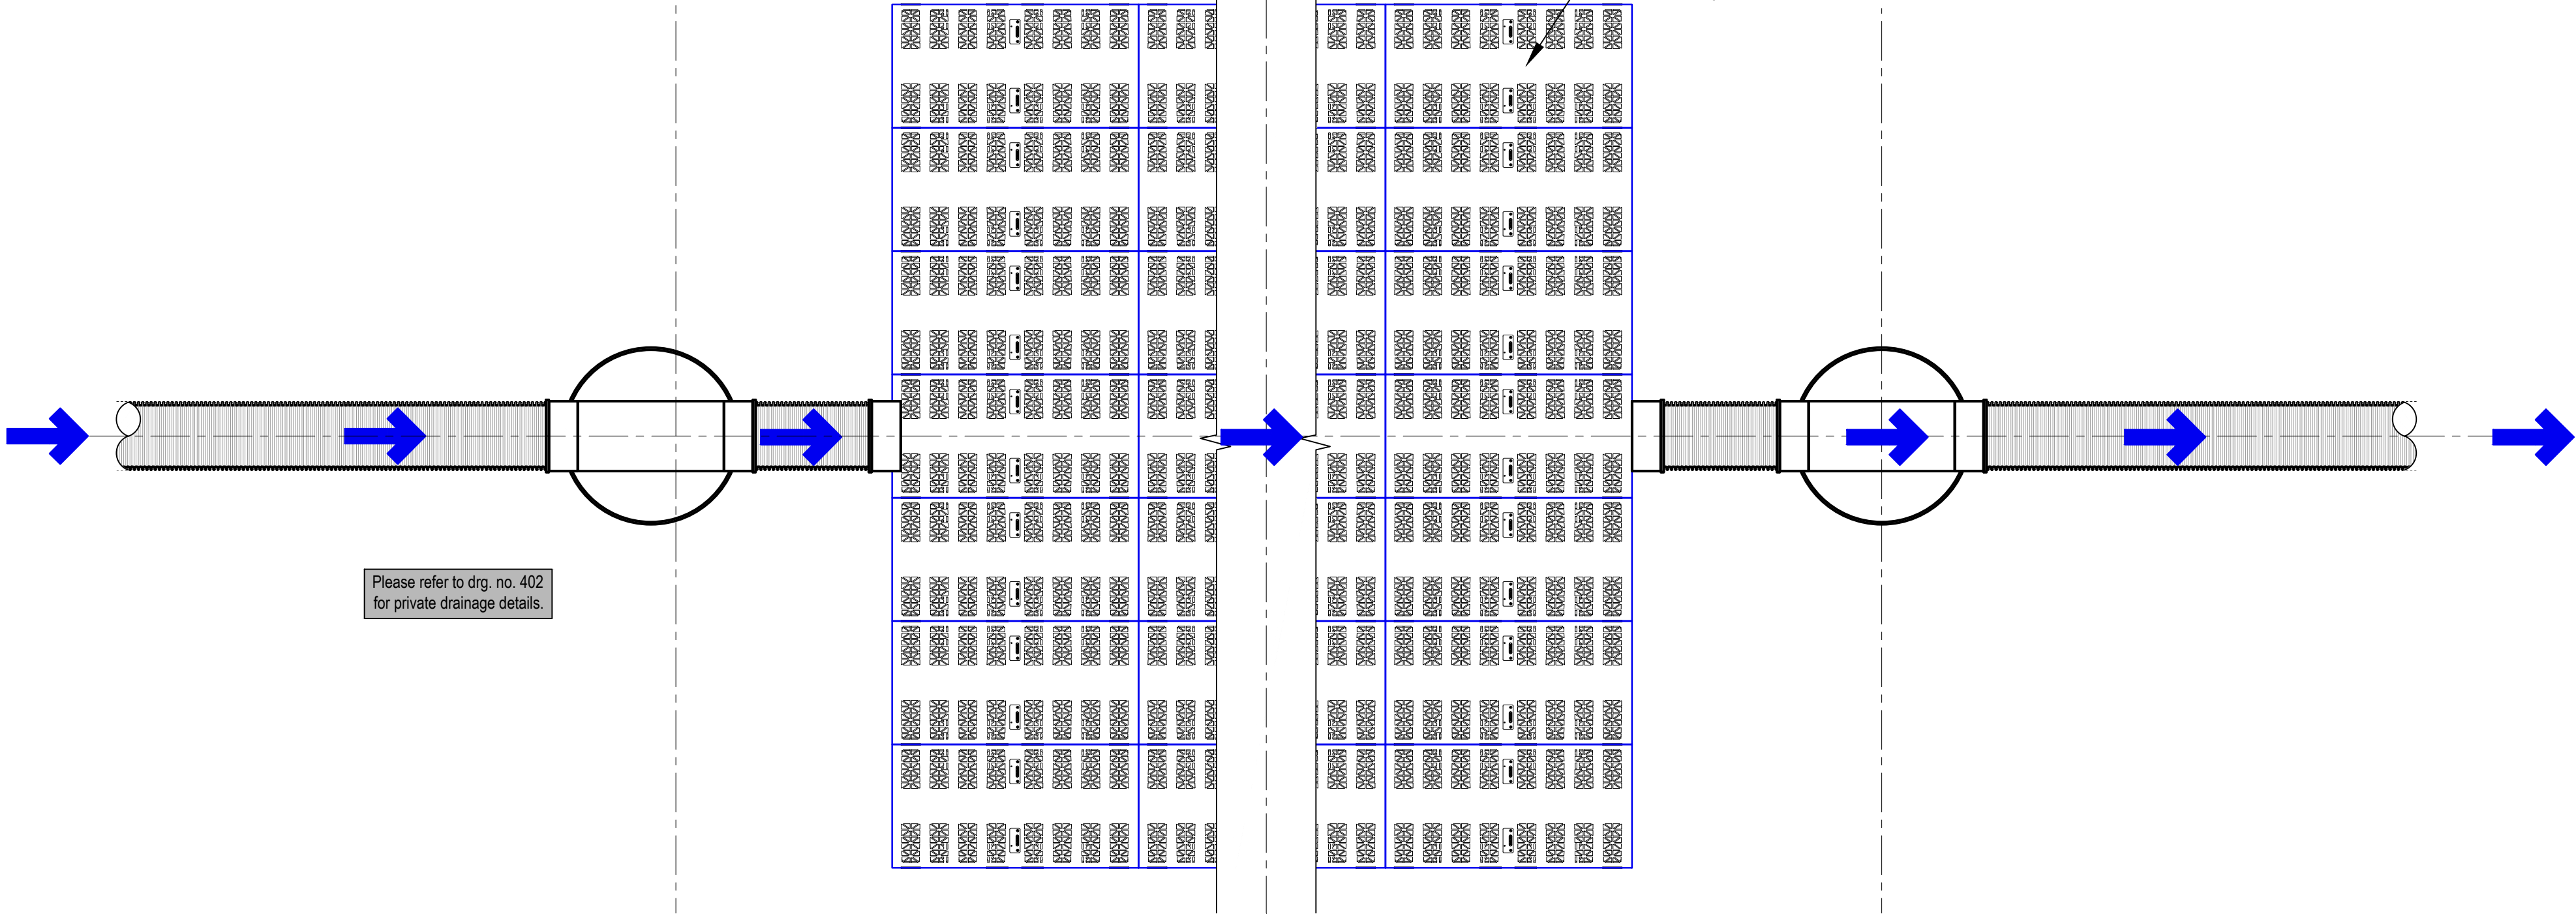

SECTION THROUGH CELLULAR STORAGE & INFILTRATION BLANKET

scale: 1/20

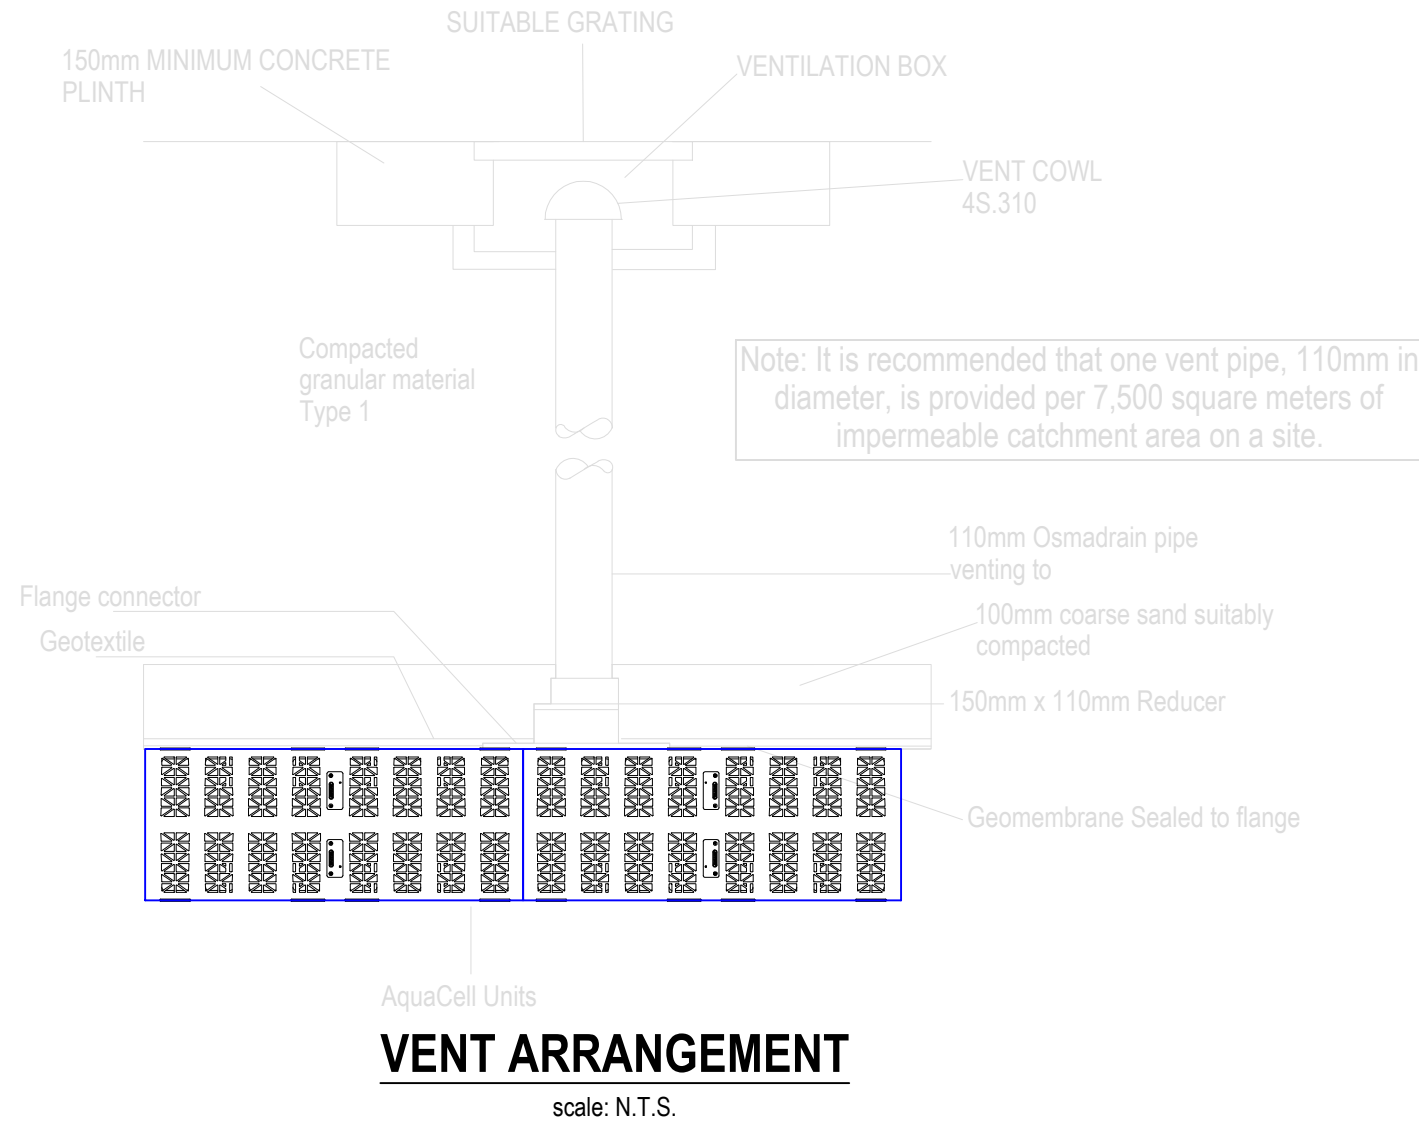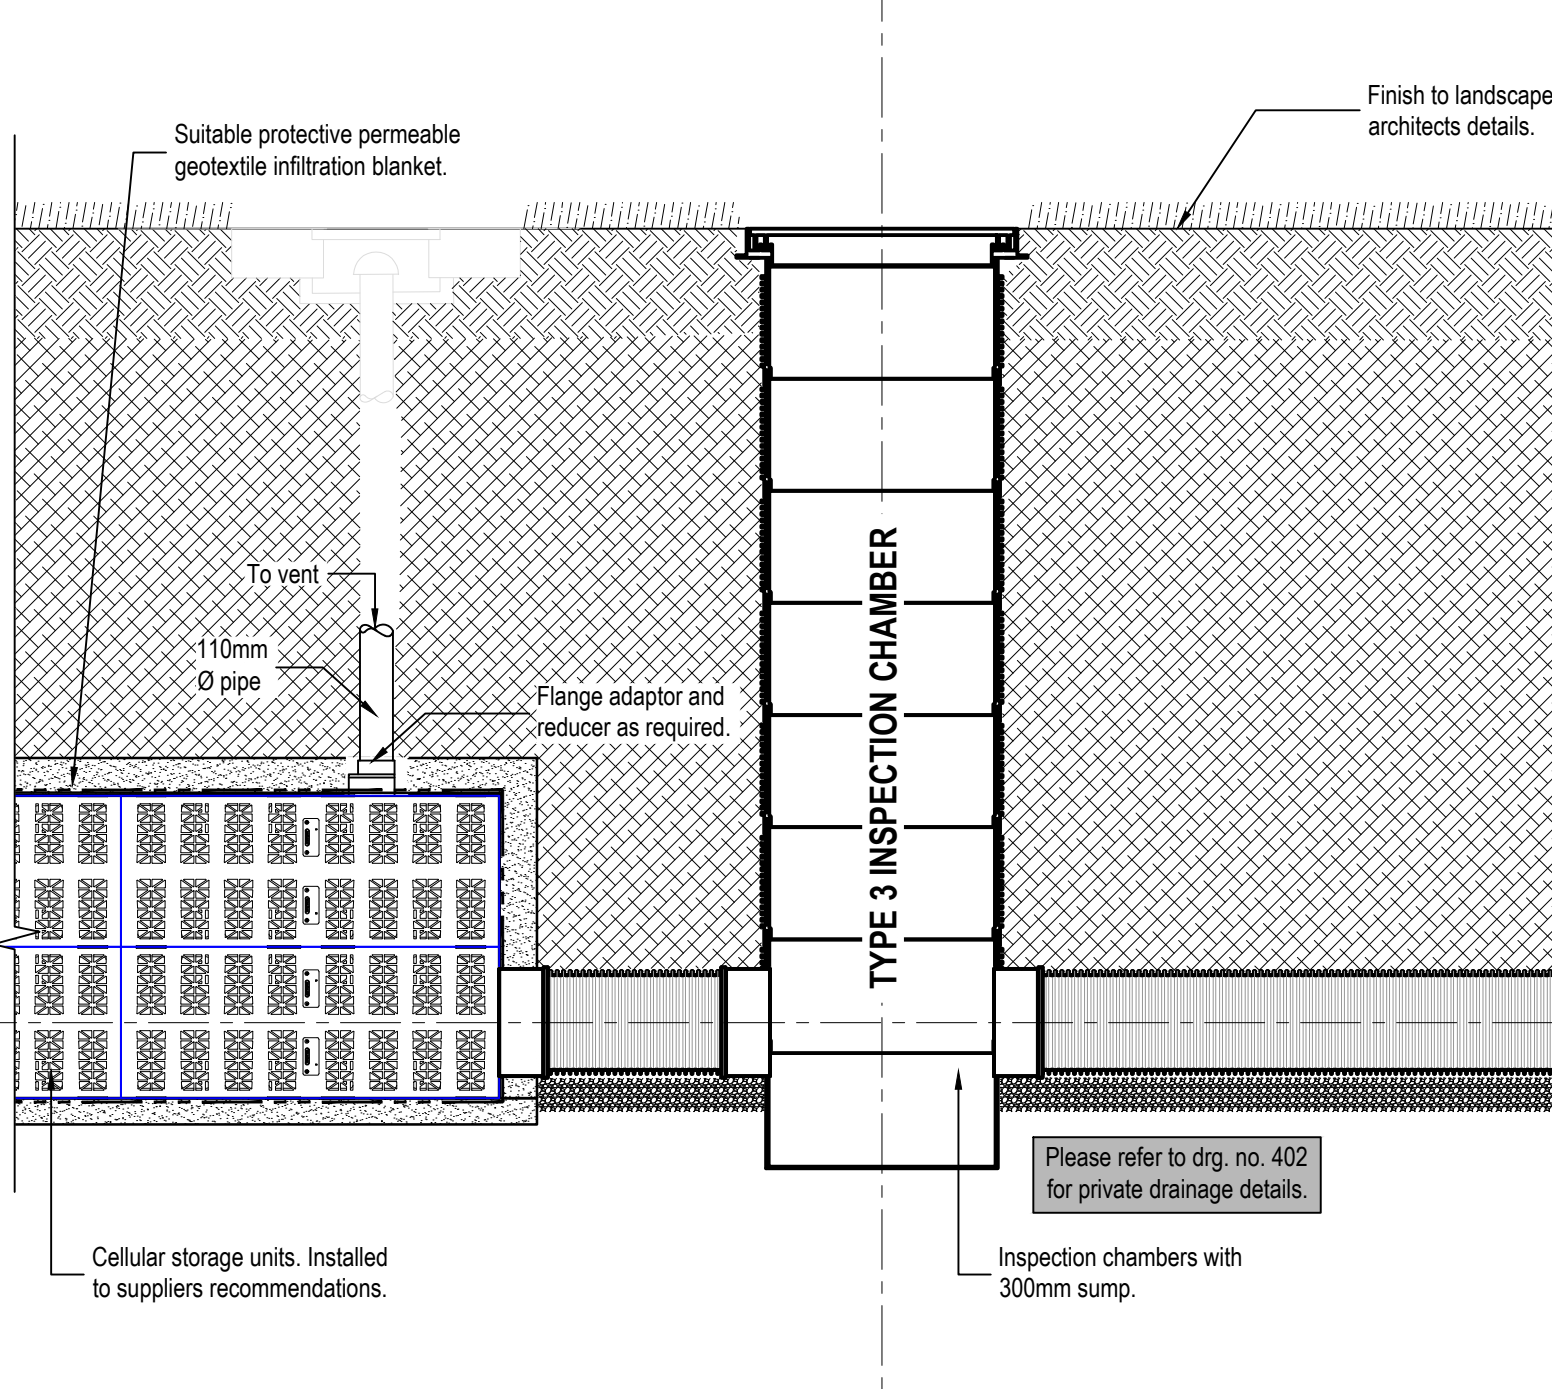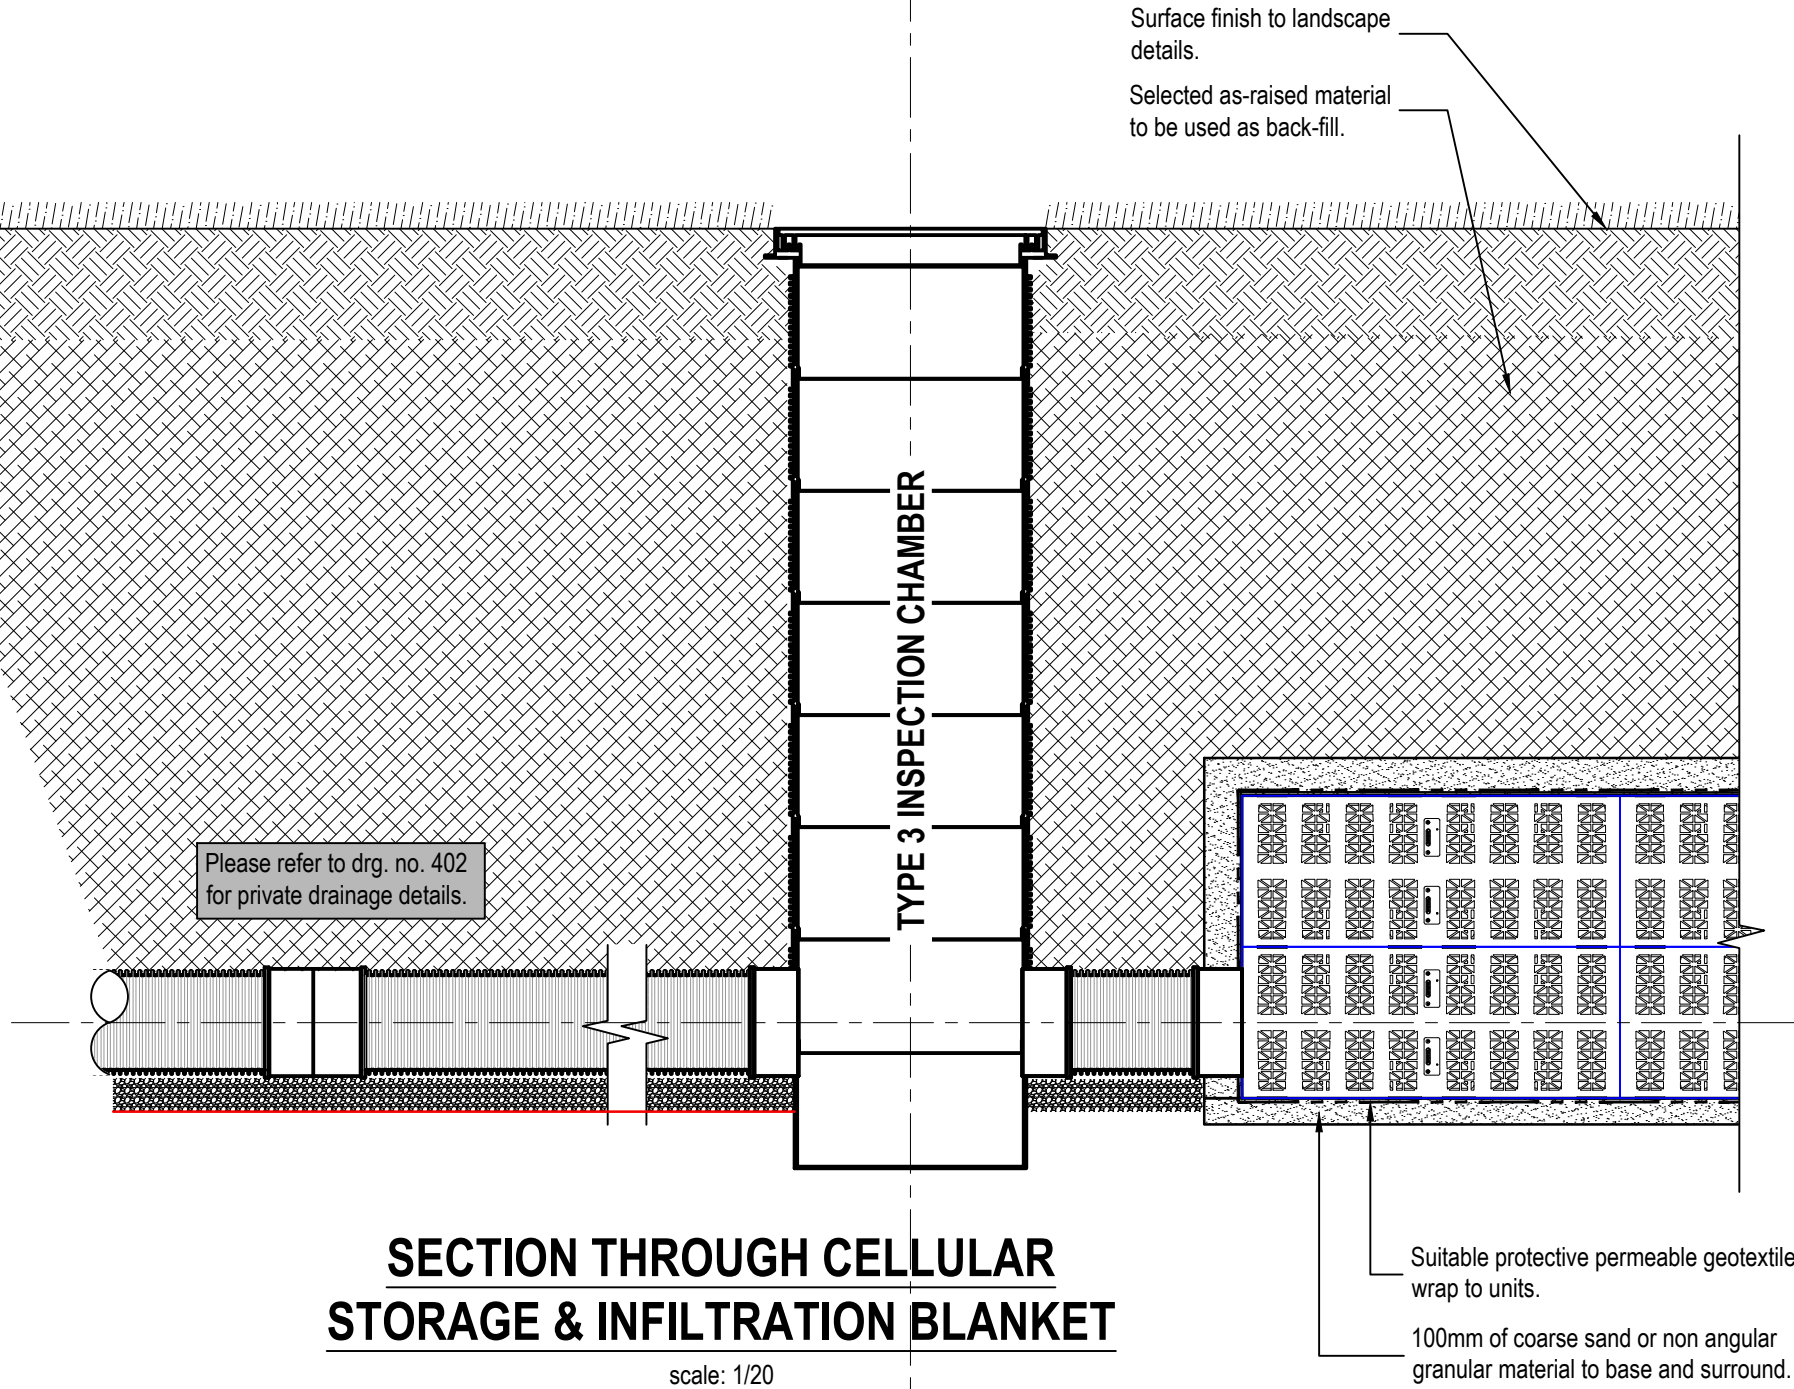

VENT ARRANGEMENT

scale: N.T.S.