
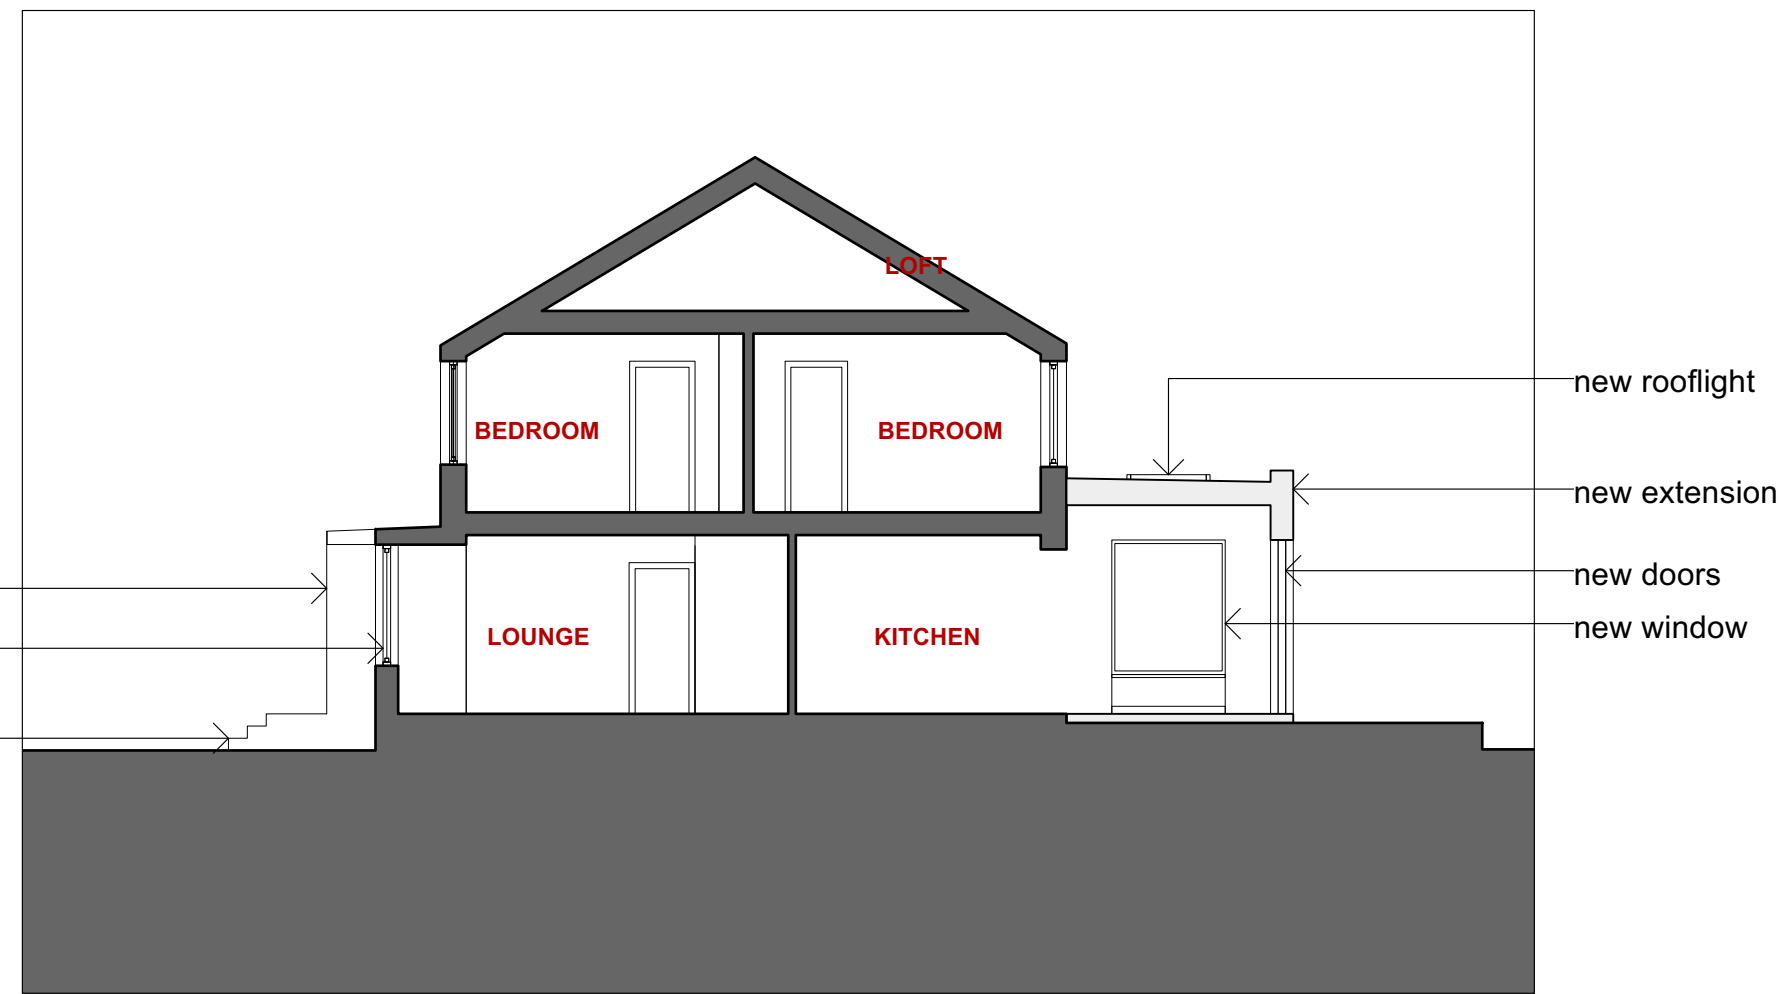
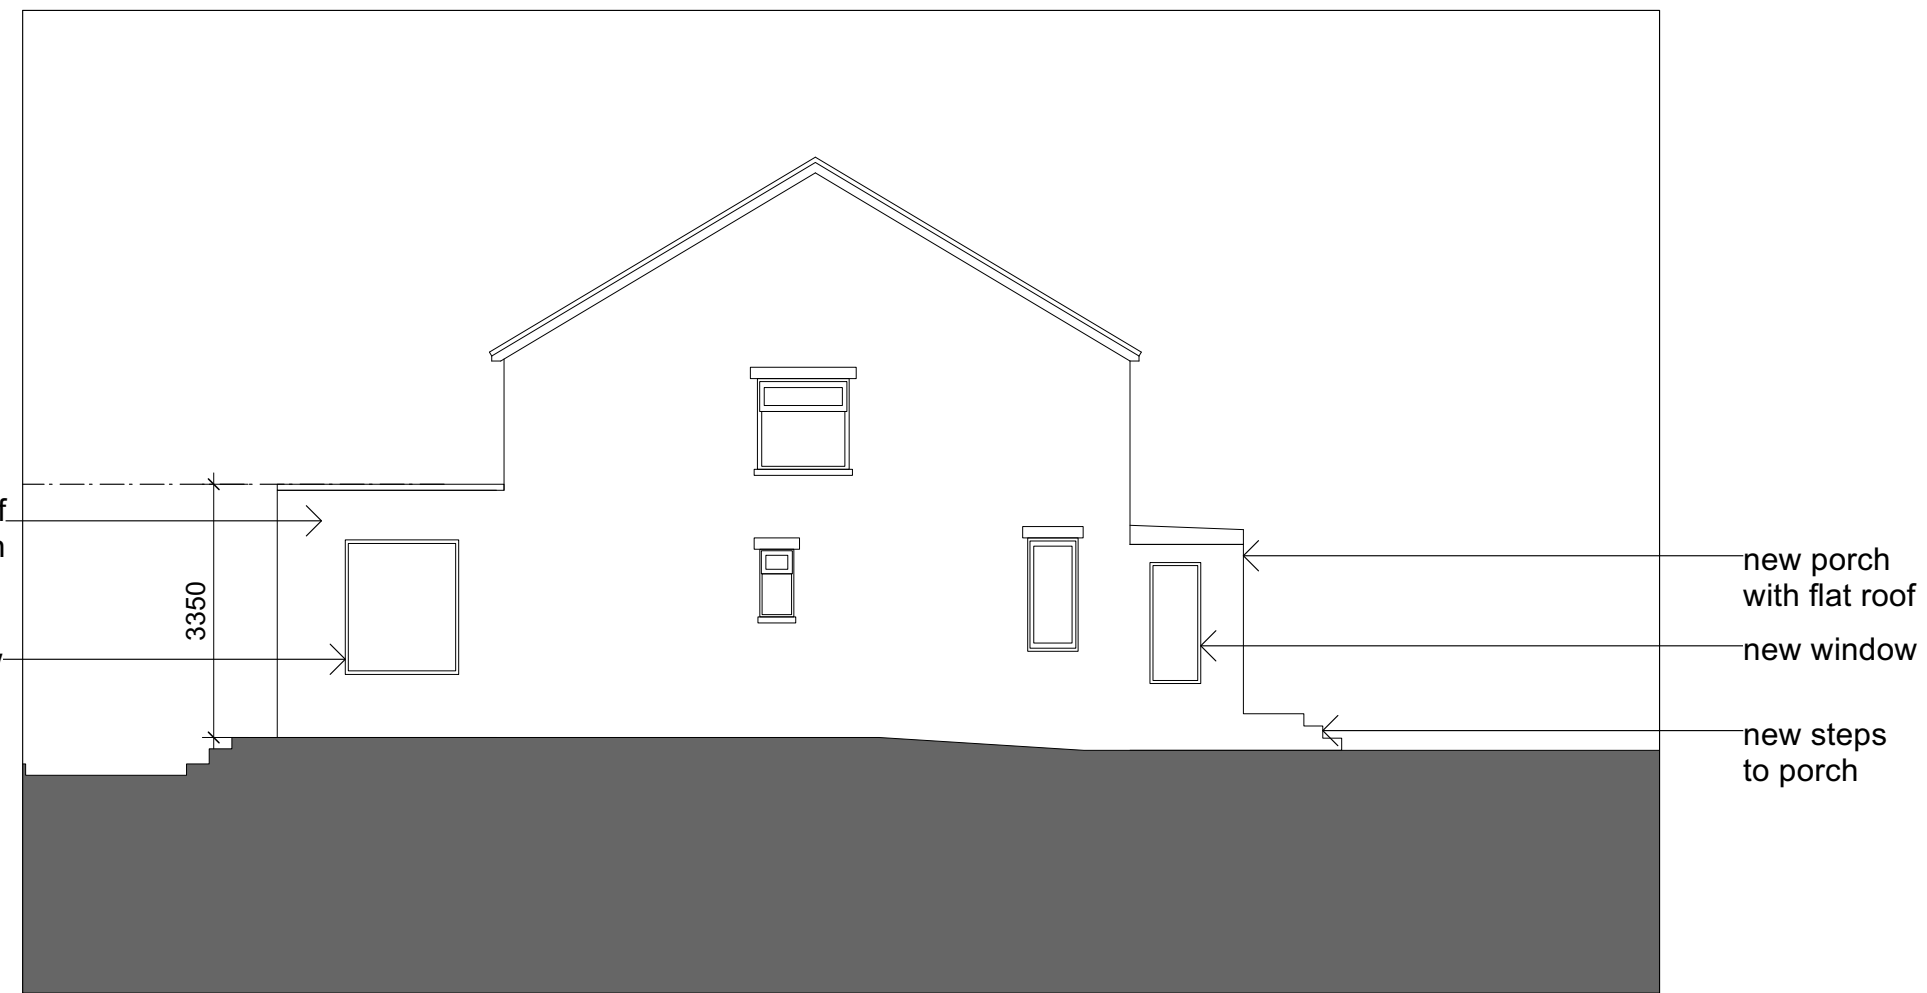
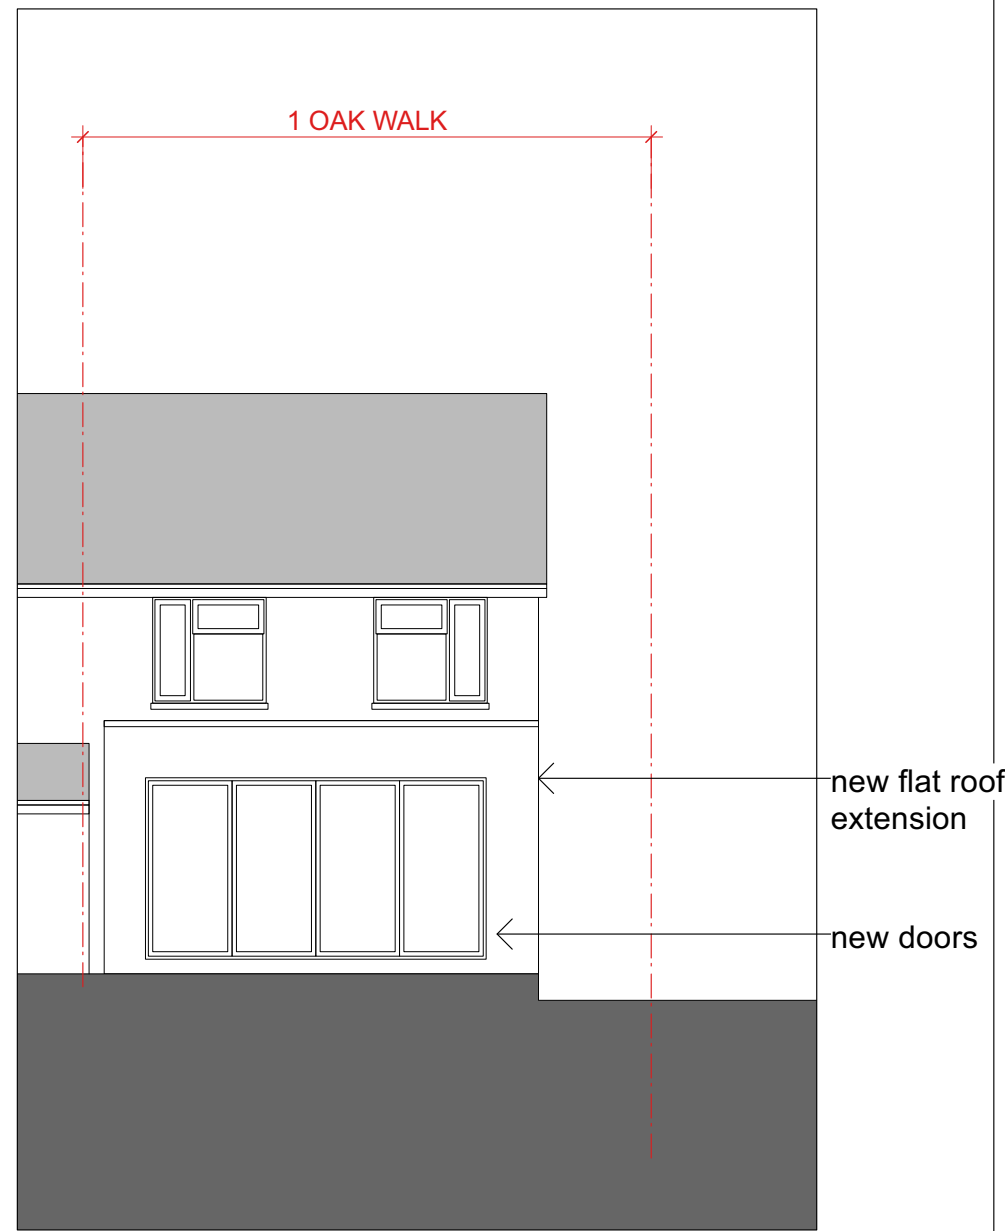
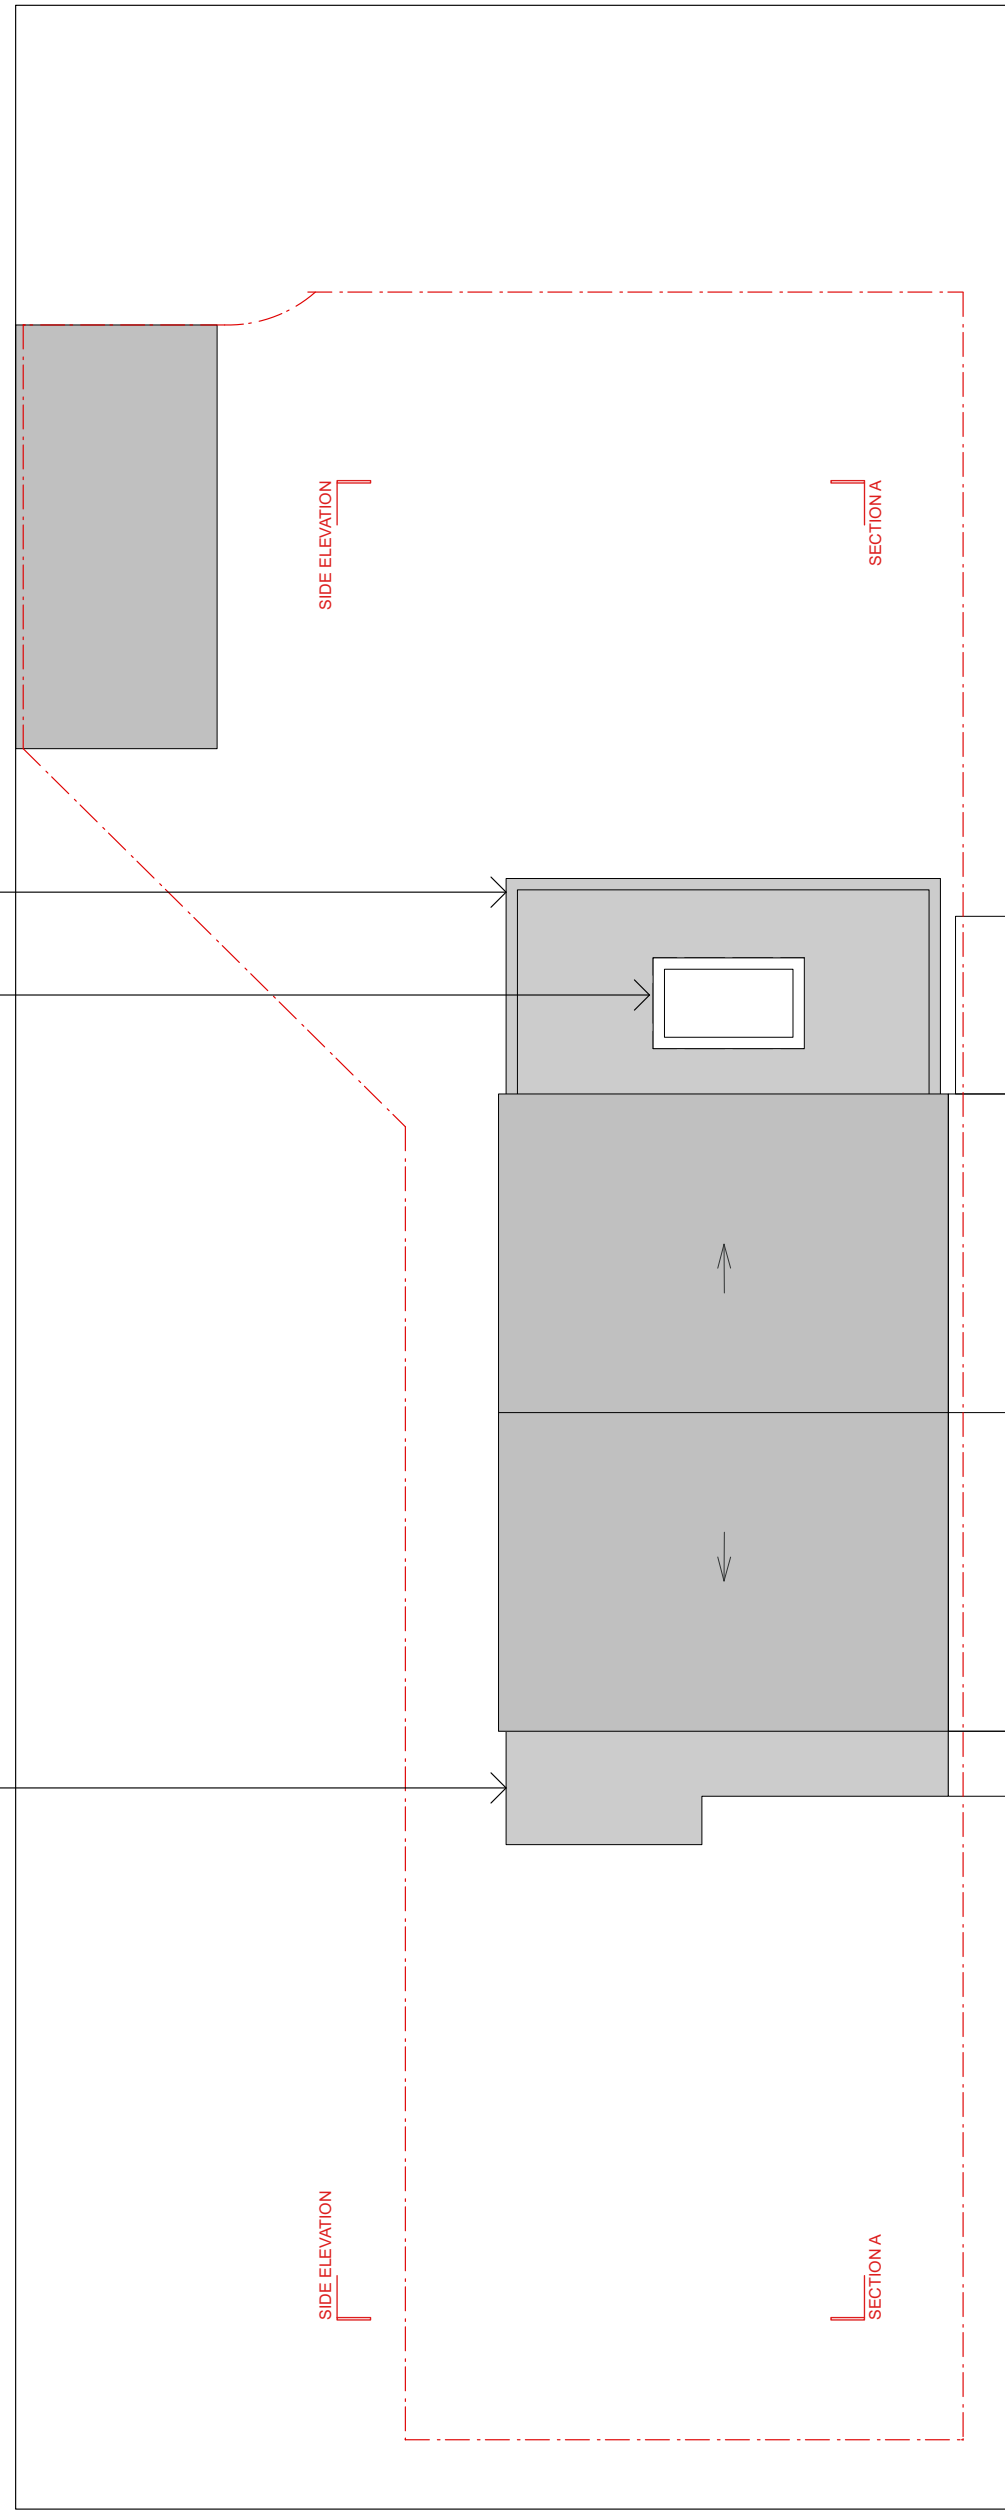
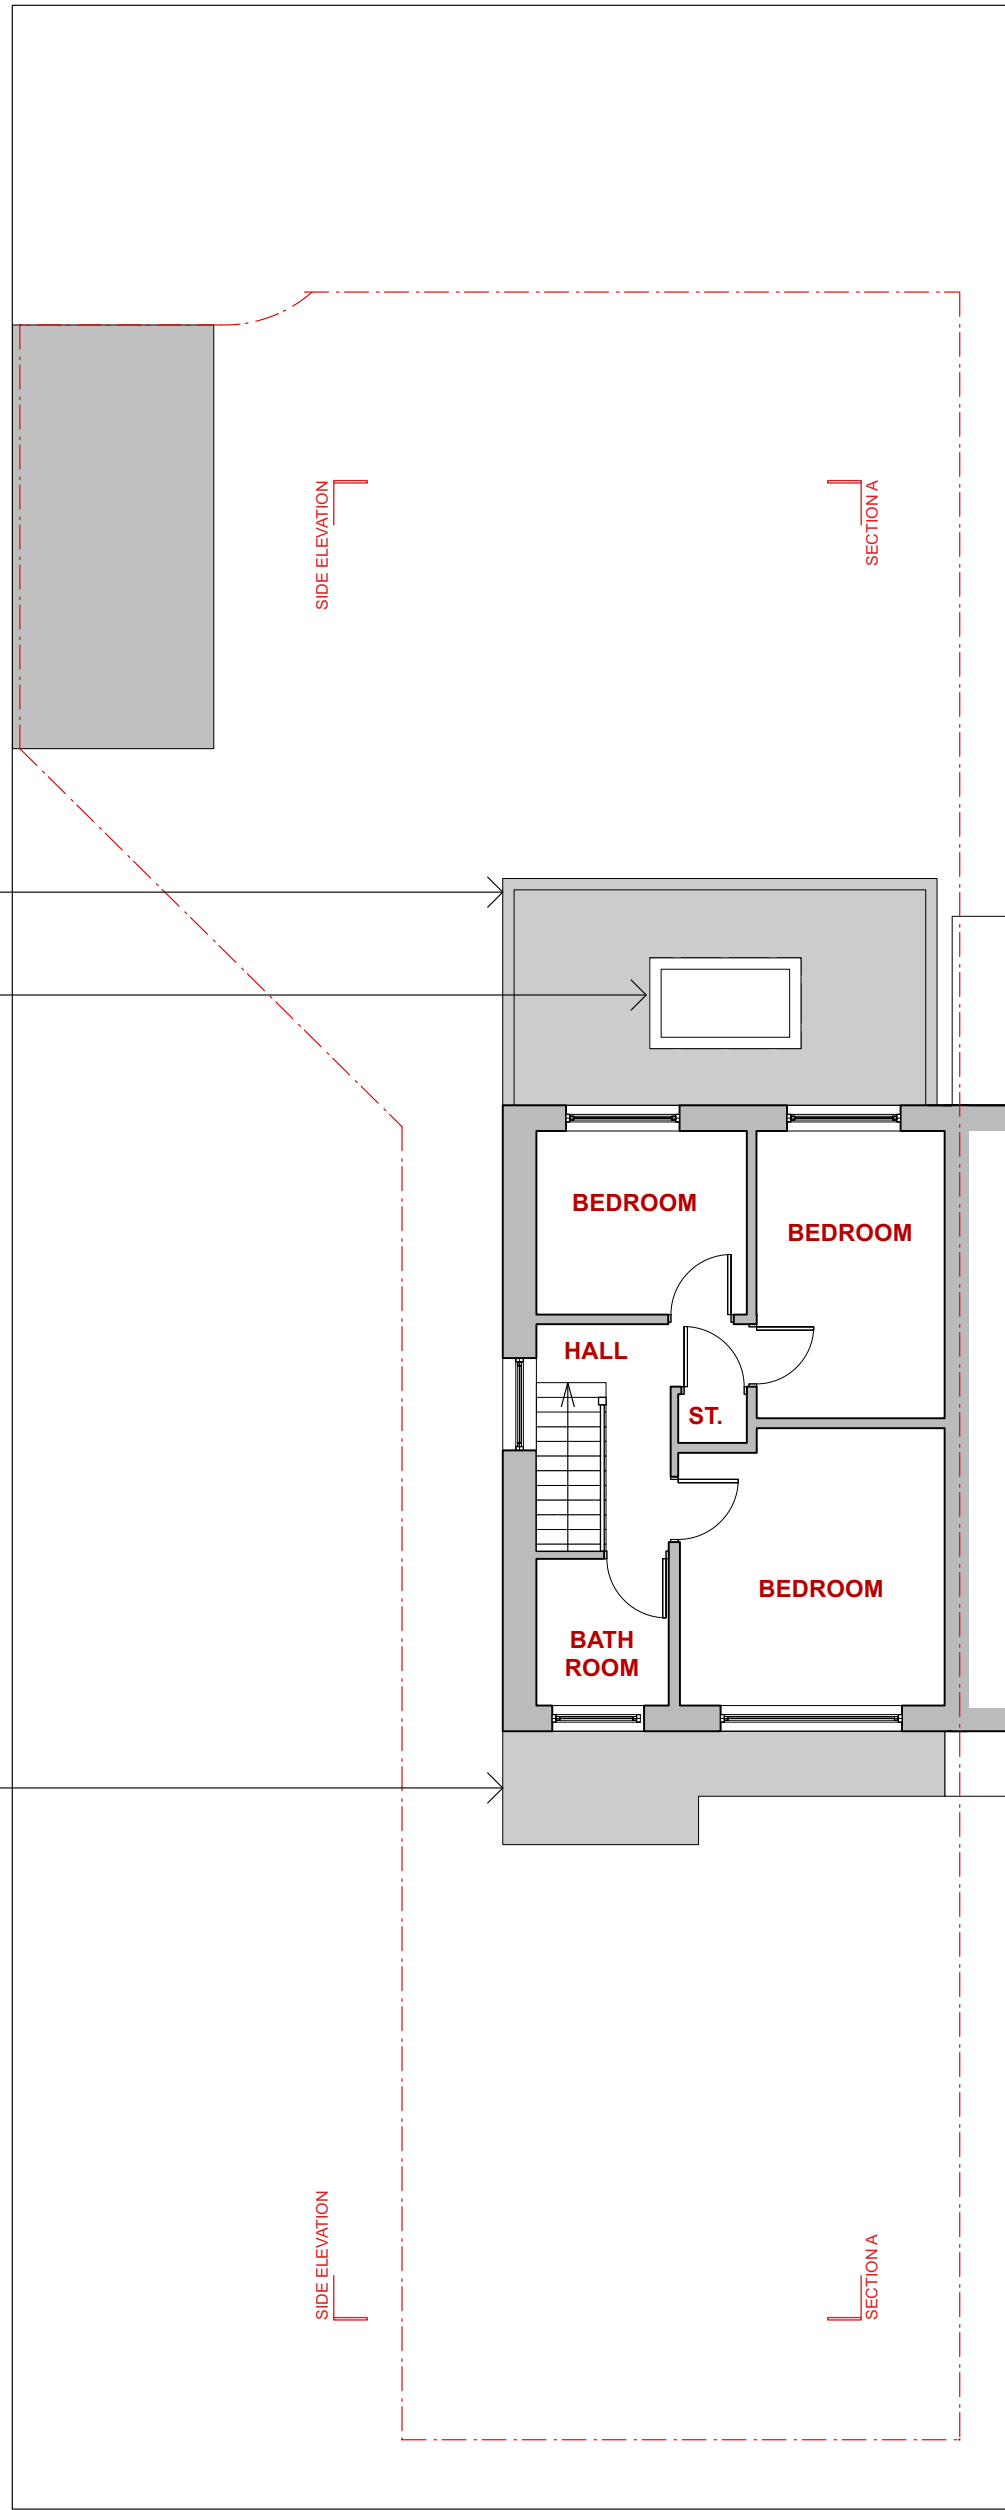


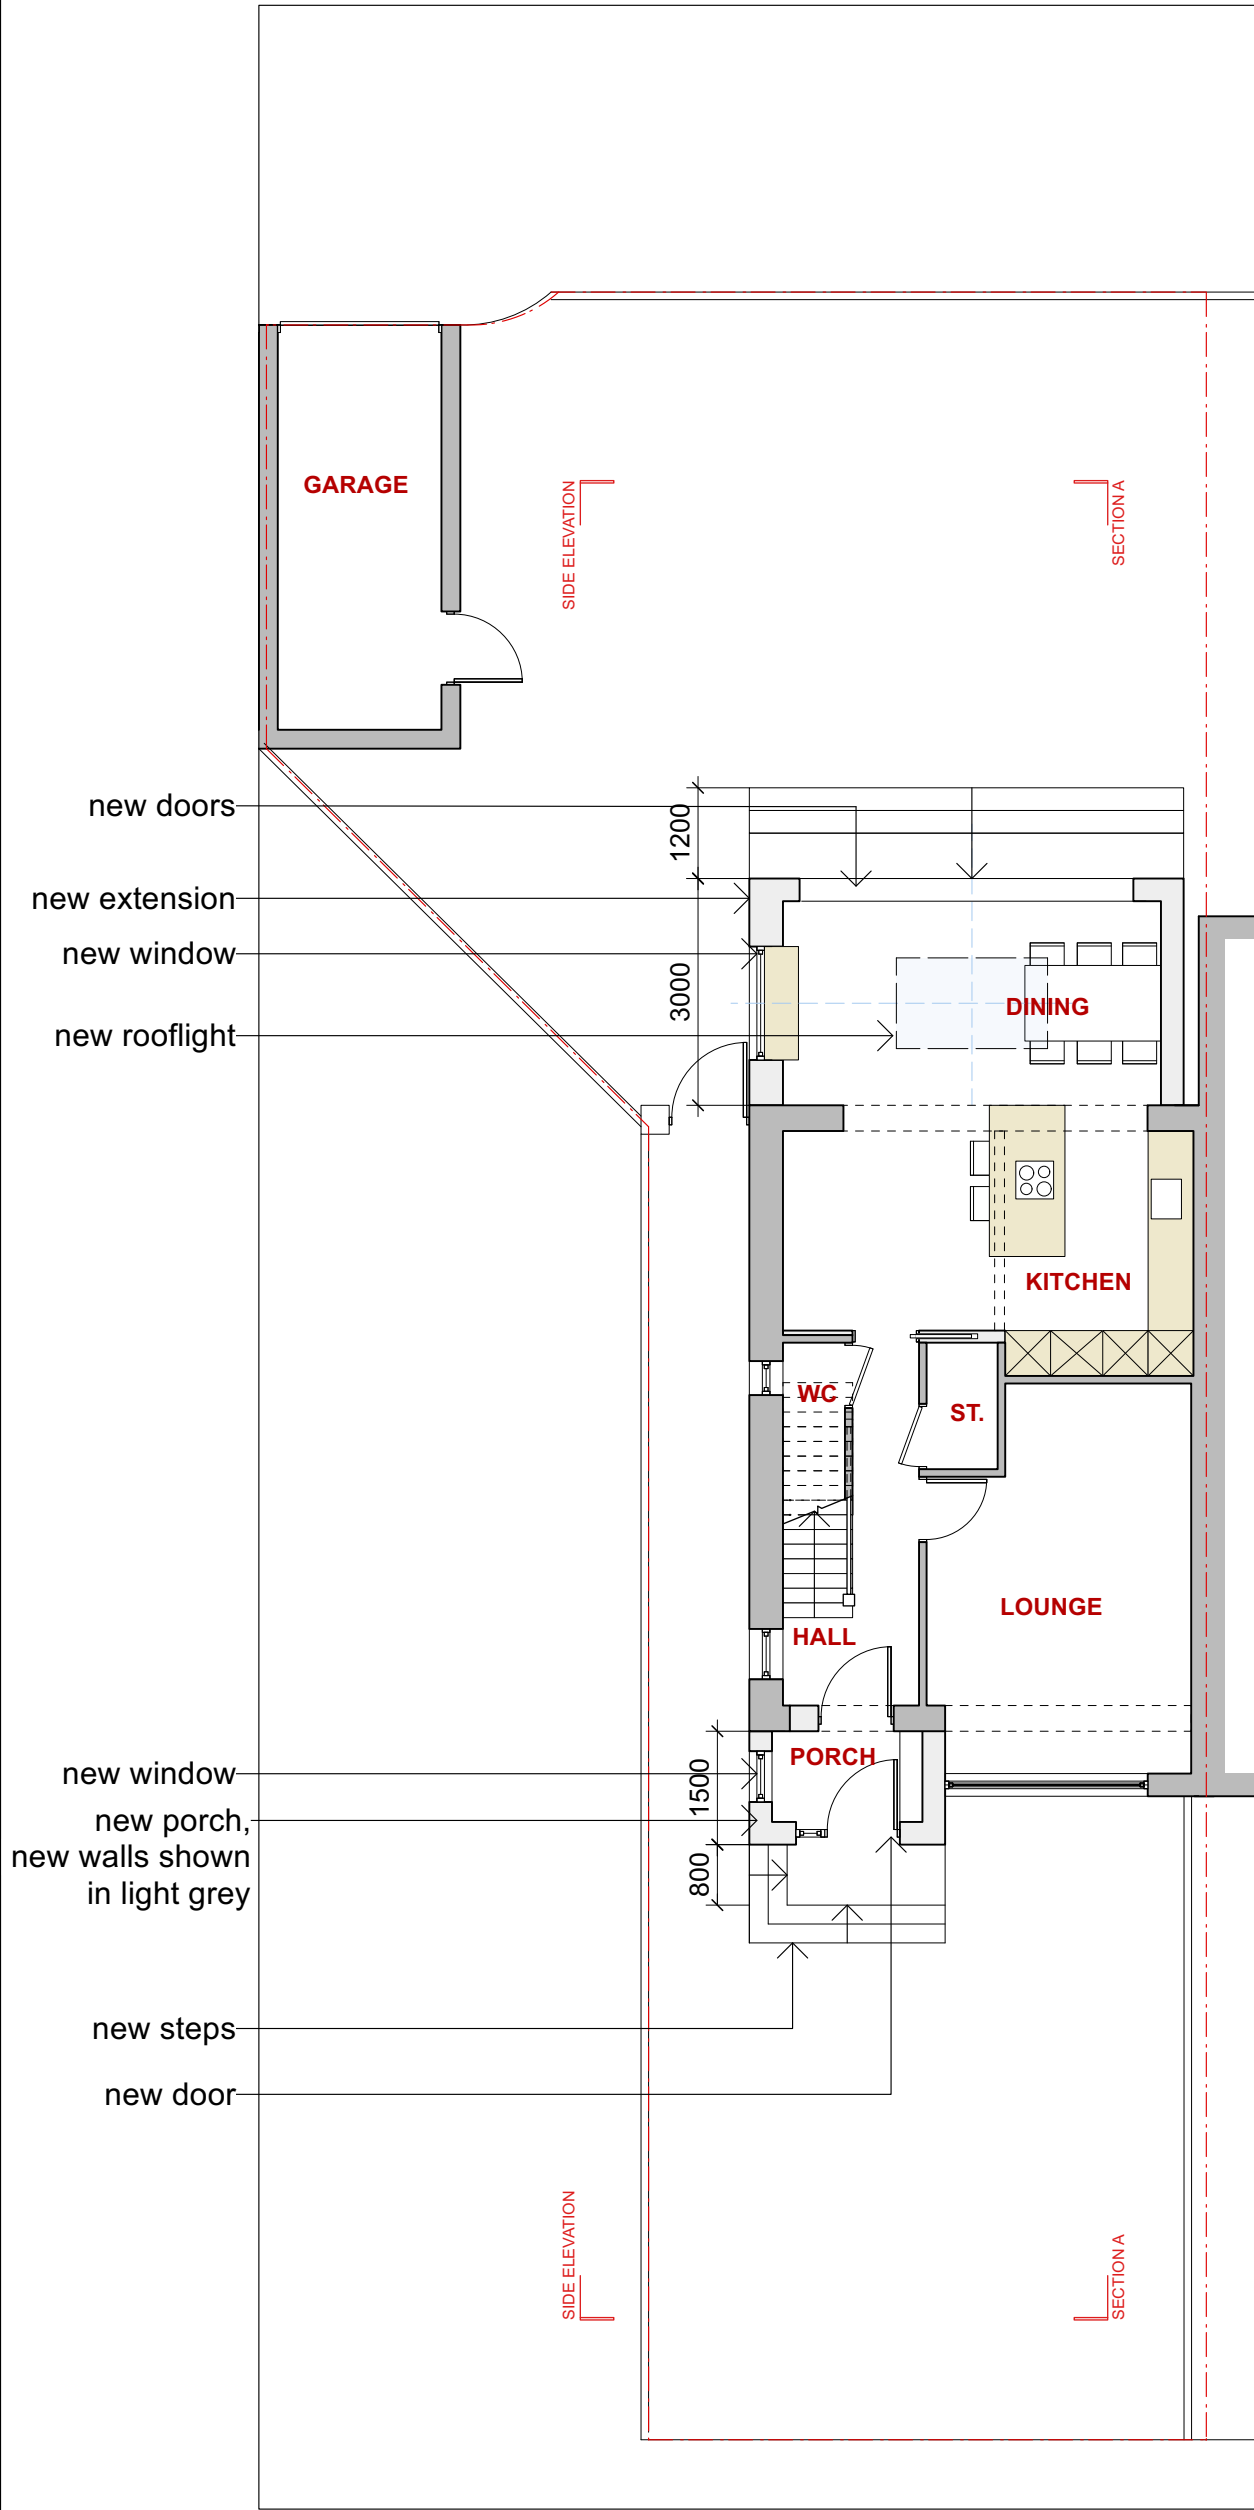

PROPOSED FINISHES:

PROPOSED WALLS: Brick, to match existing

PROPOSED ROOF: Porch to match existing. Rear Extension Single Ply

PROPOSED DOORS & WINDOWS: White uPVC, to match existing

PROPOSED FASCIAS, SOFFITS & RAIN WATER GOODS: Black uPVC, to match existing