


No.12 Malcolm Rd, Chandlers Ford, Hampshire, SO53 5BG.


NOTES:
The contractor, sub-contractor or supplier is to check all relevant dimensions, levels, existing structure and materials together with existing service runs prior to commencing the works. ANY DISCREPANCIES ARE TO BE BROUGHT TO THE ATTENTION OF THE ARCHITECTURAL DESIGNER.
© This drawing is copyright and may not be copied, traced, altered or reproduced without the express written permission of the Architectural Designer.

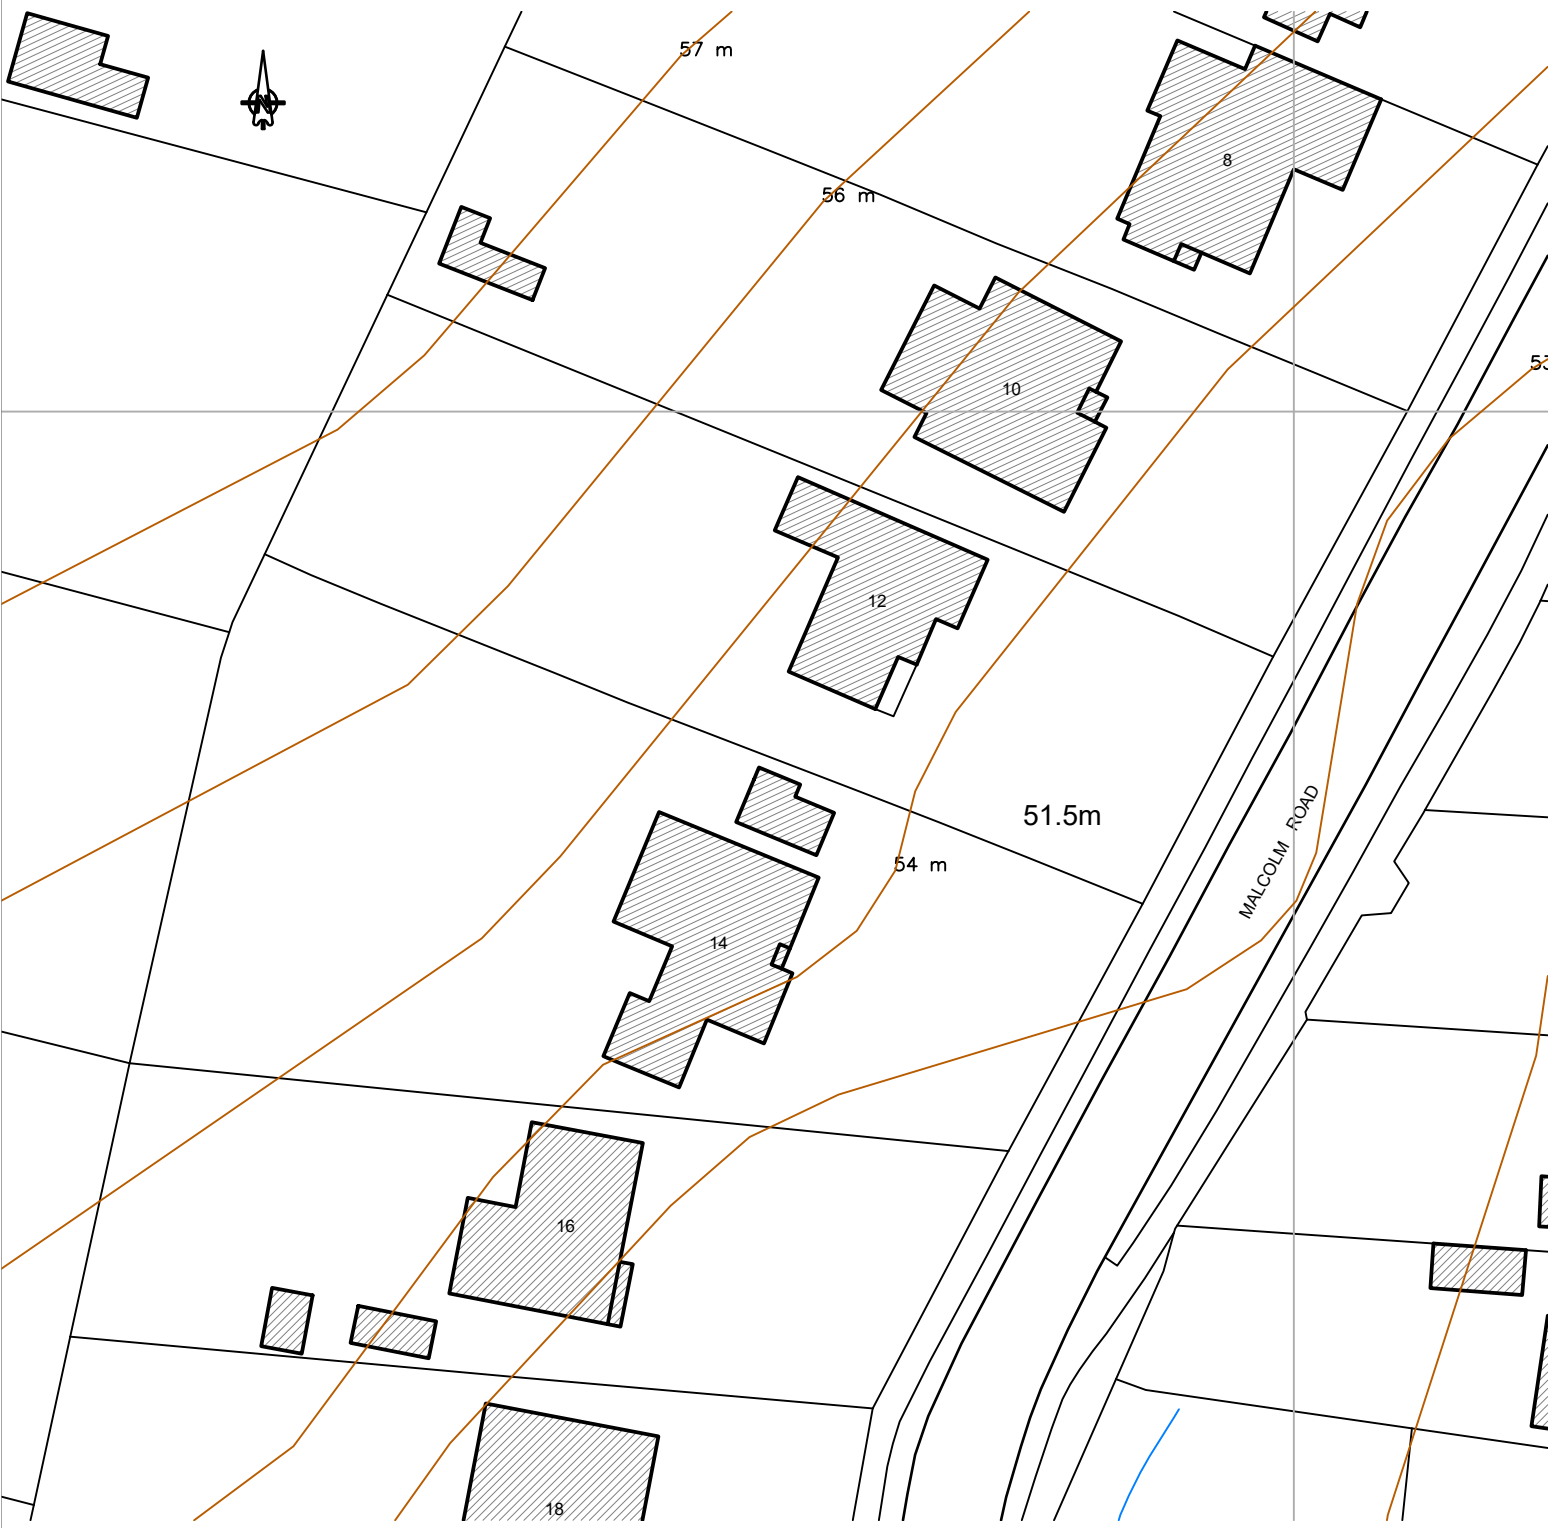

Existing Block Plan 1:500 @ A3



Proposed Block Plan 1:500 @ A3

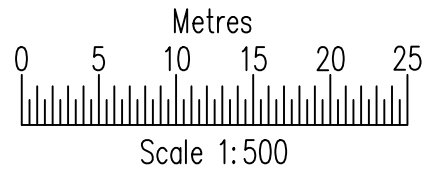



L.M.D. Designs Ltd.
Architectural Design Services
4 Foxcombe Close, Swanmore,
Hampshire, SO32 2UJ.
Tel: 07876 712622
Email: Lmdarchitecture@aol.com

Job Title			
Proposed Works at No.12 Malcolm Rd, Chandlers Ford, Hants, SO53 5BG.			
Client			
Mr & Mrs B. Johnson			
Drawing Title			
Lawful Development			
Block Plans			
Existing & Proposed			
CAD REF: 2251032-12-Malcolm-Rd.dwg Scale 1: 500			
Drawn SLV	Amended	Checked	Date Sep '25
Job No. 2251032	Drg. No. 101	Rev.	