



No.12 Malcolm Rd, Chanlers Ford, Hampshire, SO53 5BG.

NOTES:
The contractor, sub-contractor or supplier is to check all relevant dimensions, levels, existing structure and materials together with existing service runs prior to commencing the works. ANY DISCREPANCIES ARE TO BE BROUGHT TO THE ATTENTION OF THE ARCHITECTURAL DESIGNER.
© This drawing is copyright and may not be copied, traced, altered or reproduced without the express written permission of the Architectural Designer.

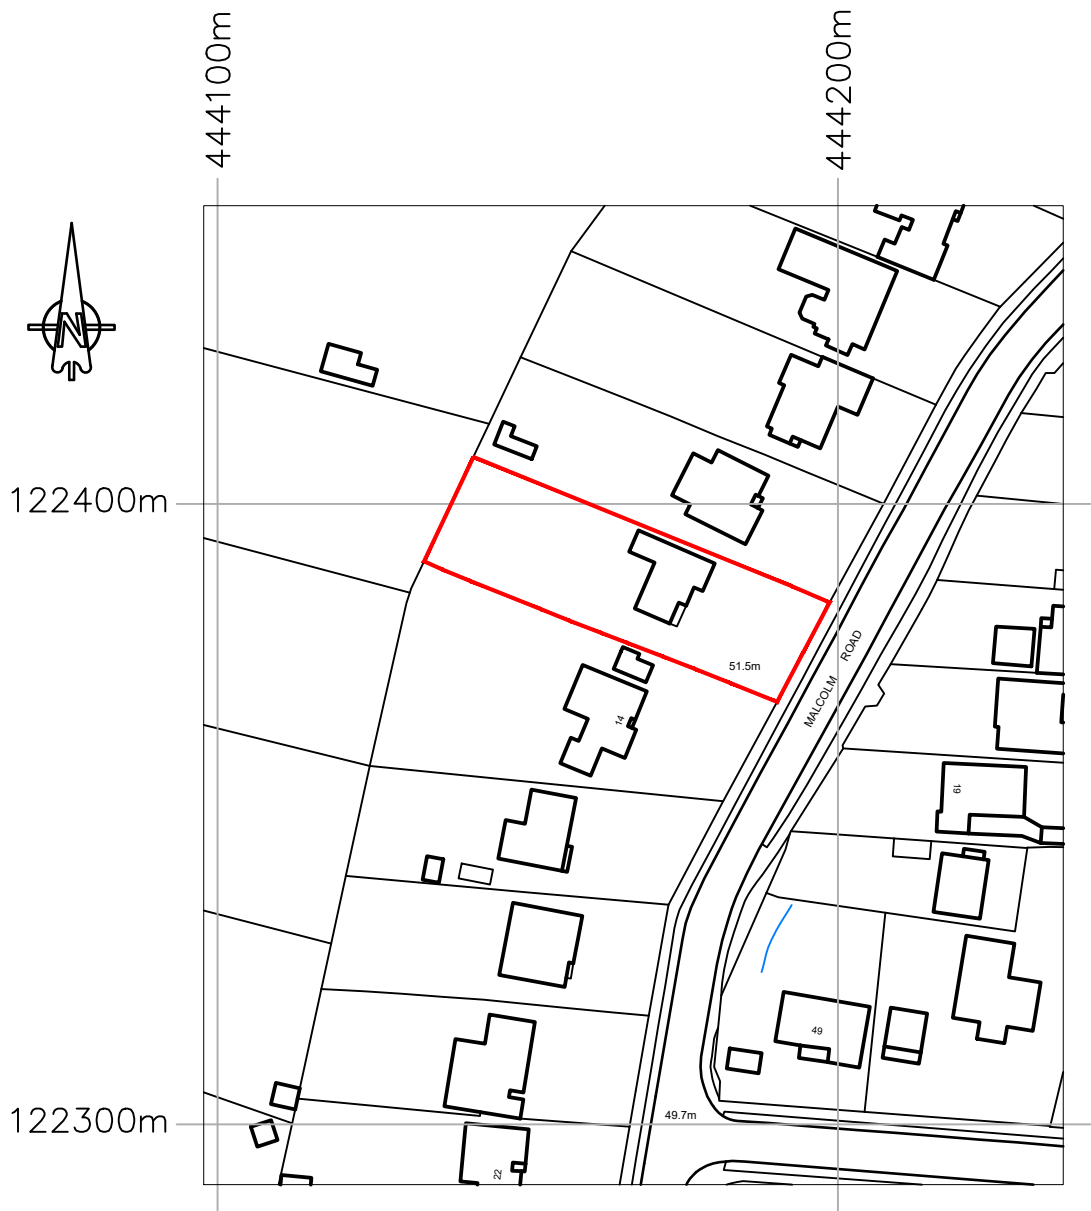

?Crown Copyright and database rights 2025 OS Licence no. AC0000849896

Location Plan 1:1250 @ A4

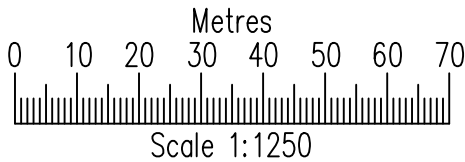


L.M.D. Designs Ltd.
Architectural Design Services
4 Foxcombe Close, Swanmore,
Hampshire, SO32 2UJ.
Tel: 07876 712622
Email: Lmdarchitecture@aol.com

Job Title	Proposed Works at No.12 Malcolm Rd, Chandlers Ford, Hants, SO53 5BG		
Client	Mr & Mrs B. Johnson		
Drawing Title	Lawful Development Location Plan Existing		
CAD REF:	2251032-12-Malcolm-Rd.dwg		Scale 1:1250
Drawn	SLV	Amended	Checked
Date	Sep '25		Rev.
Job No.	2251032		Drg. No. 100