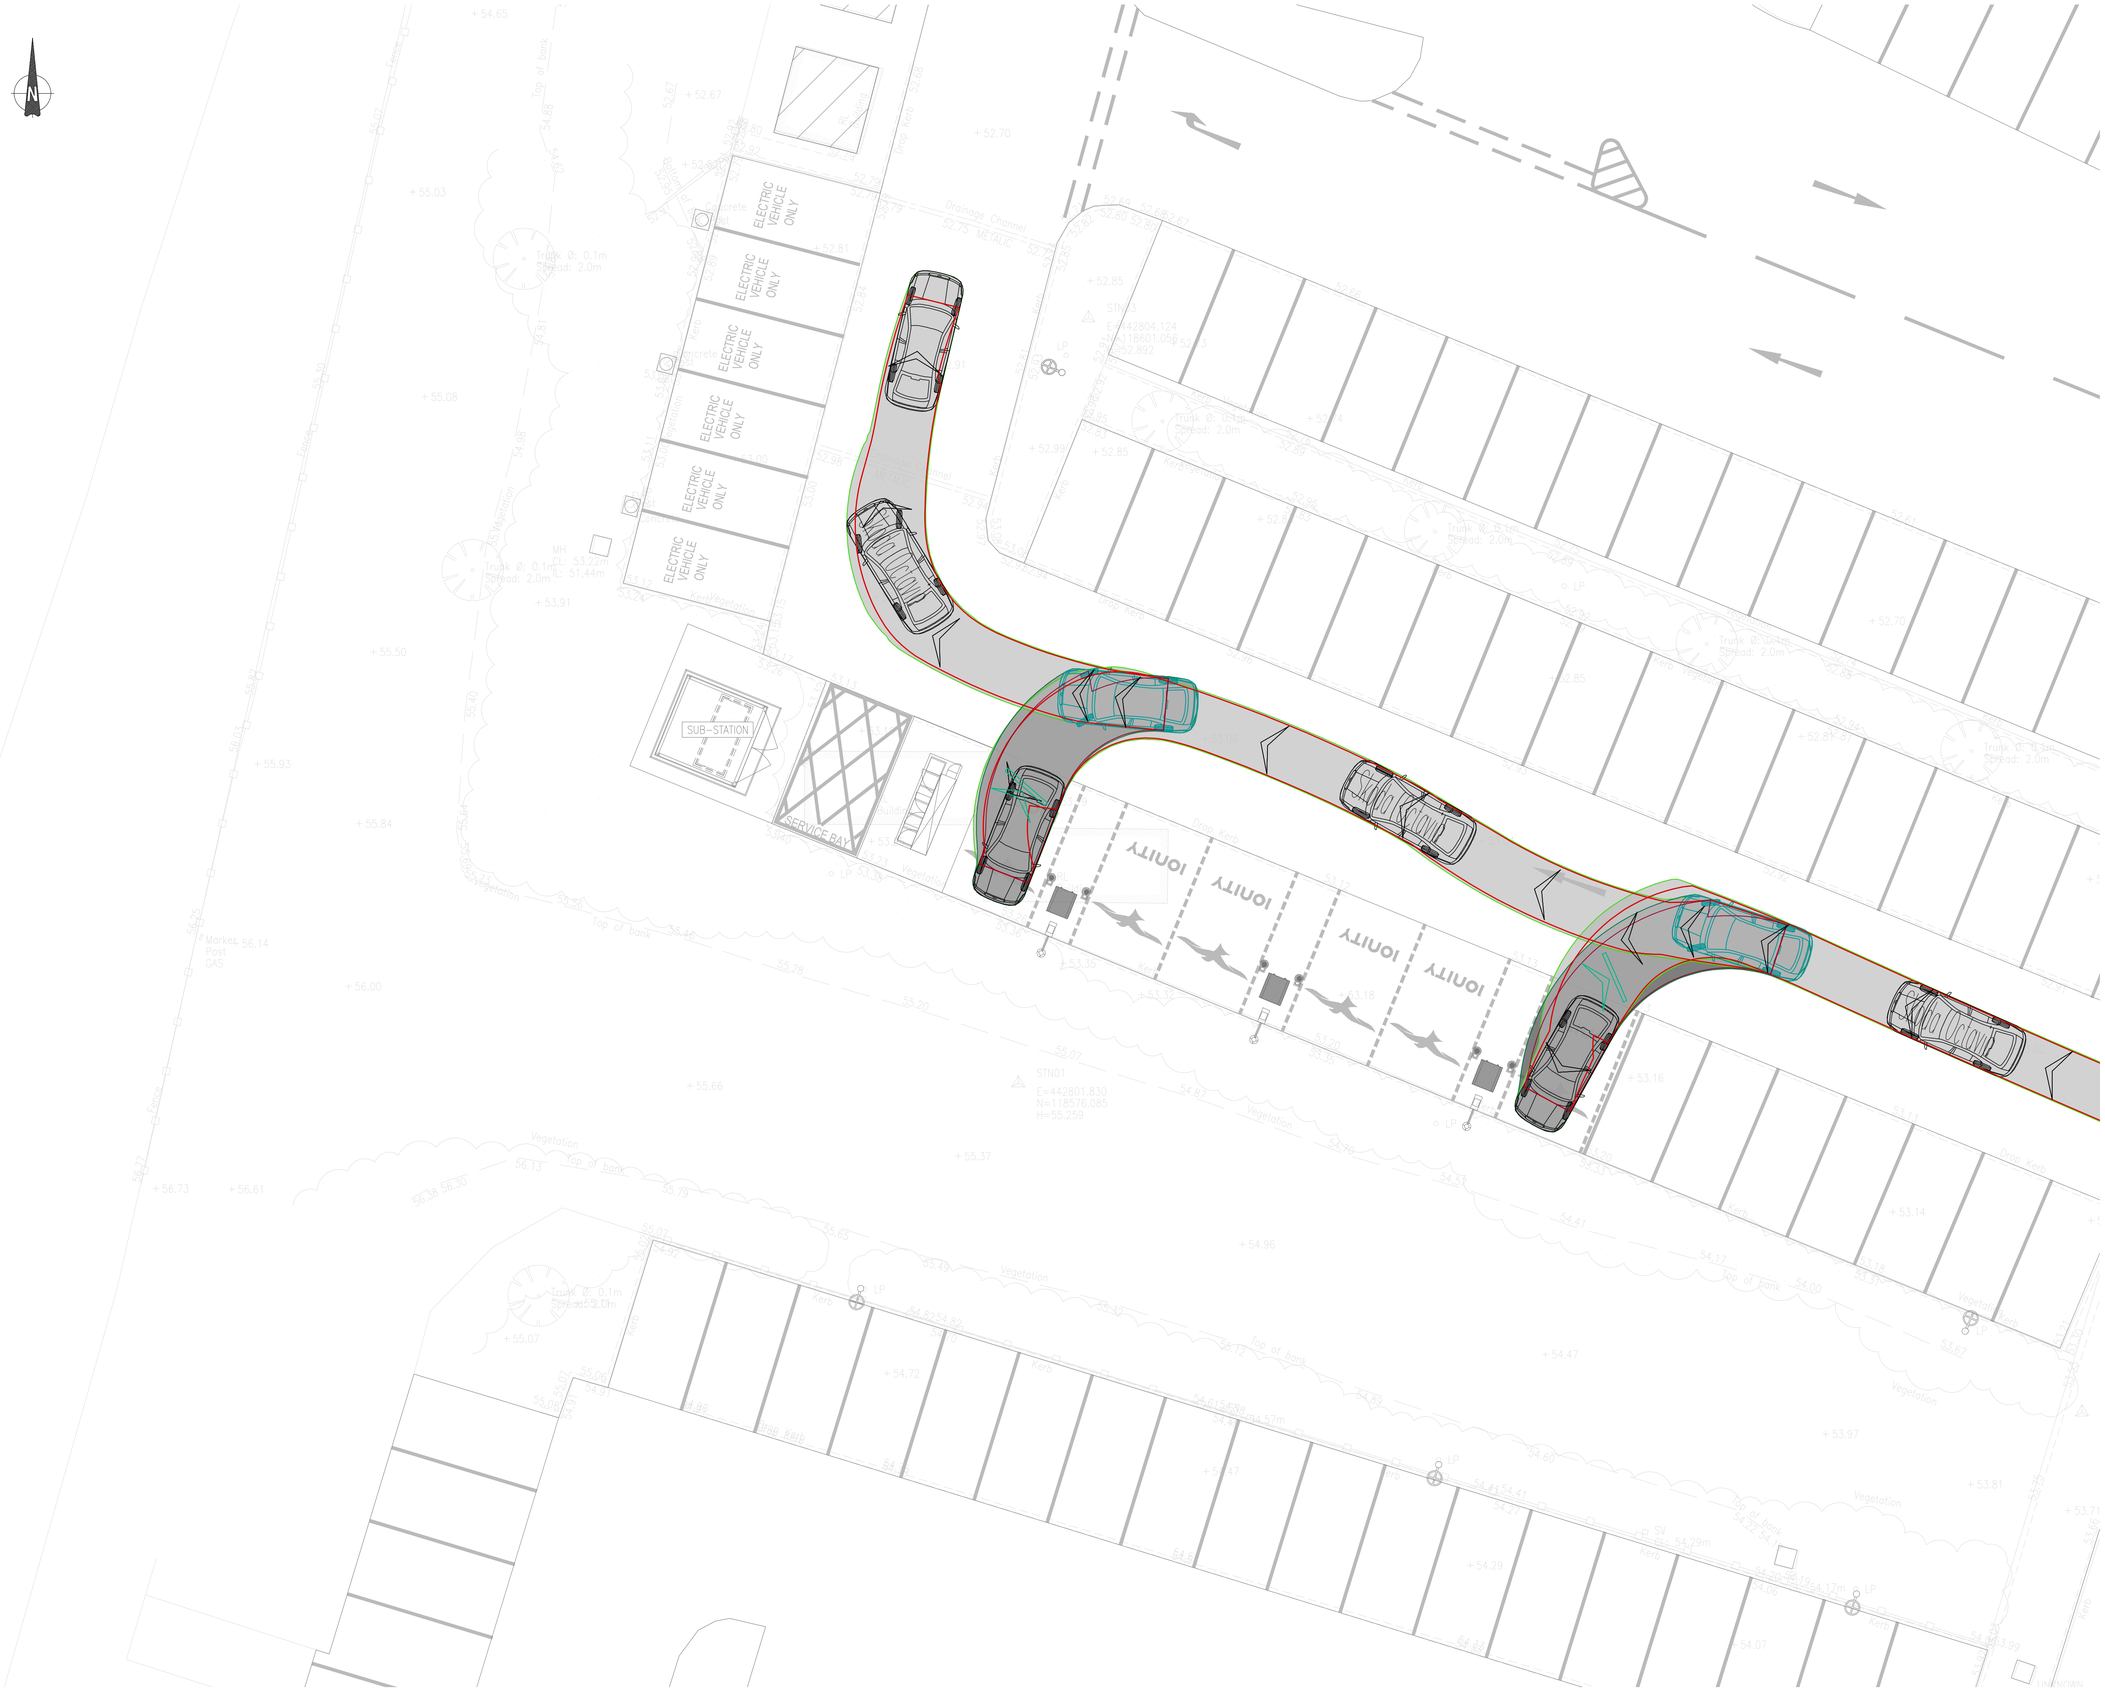

NOTES:
THIS DRAWING IN WHOLE OR IN PART SHALL NOT BE COPIED WITHOUT THE PRIOR PERMISSION OF McARDLE DOYLE LTD.

ALL WORKS TO COMPLY WITH THE CURRENT BUILDING REGULATIONS.

DO NOT SCALE.

SKODA OCTAVIA

Overall Length	4.572m
Overall Width	1.769m
Overall Body Height	1.488m
Min Body Ground Clearance	0.249m
Max Track Width	1.713m
Lock to lock time	4.00s
Kerb to Kerb Turning Radius	5.100m

0 1 2 3 4 6 8 10m
1:100

Rev.	Description	By	Date
–	ISSUED FOR PLANNING	CF	26.06.25

McArdle Doyle
Chartered Engineers
Architectural Services
& Project Managers

Second Floor
Exchange Building
The Long Walk
Dundalk, Co. Louth

mail@mcardledoyle.ie
+353(0) 42 942 9052

PROJECT:
IONITY FAST CHARGING HUB,
VILLAGE HOTEL, SOUTHHAMPTON,
UNITED KINGDOM

CLIENT:
IONITY

DRAWING TITLE:
AUTOTRACK ANALYSIS

Date	Drawn	Checked	Approved
19/06/25	CF	JF	JF

Scale at A1	Drawing Number	Status	Rev.
1:100	P2434.22.C07	PL	-