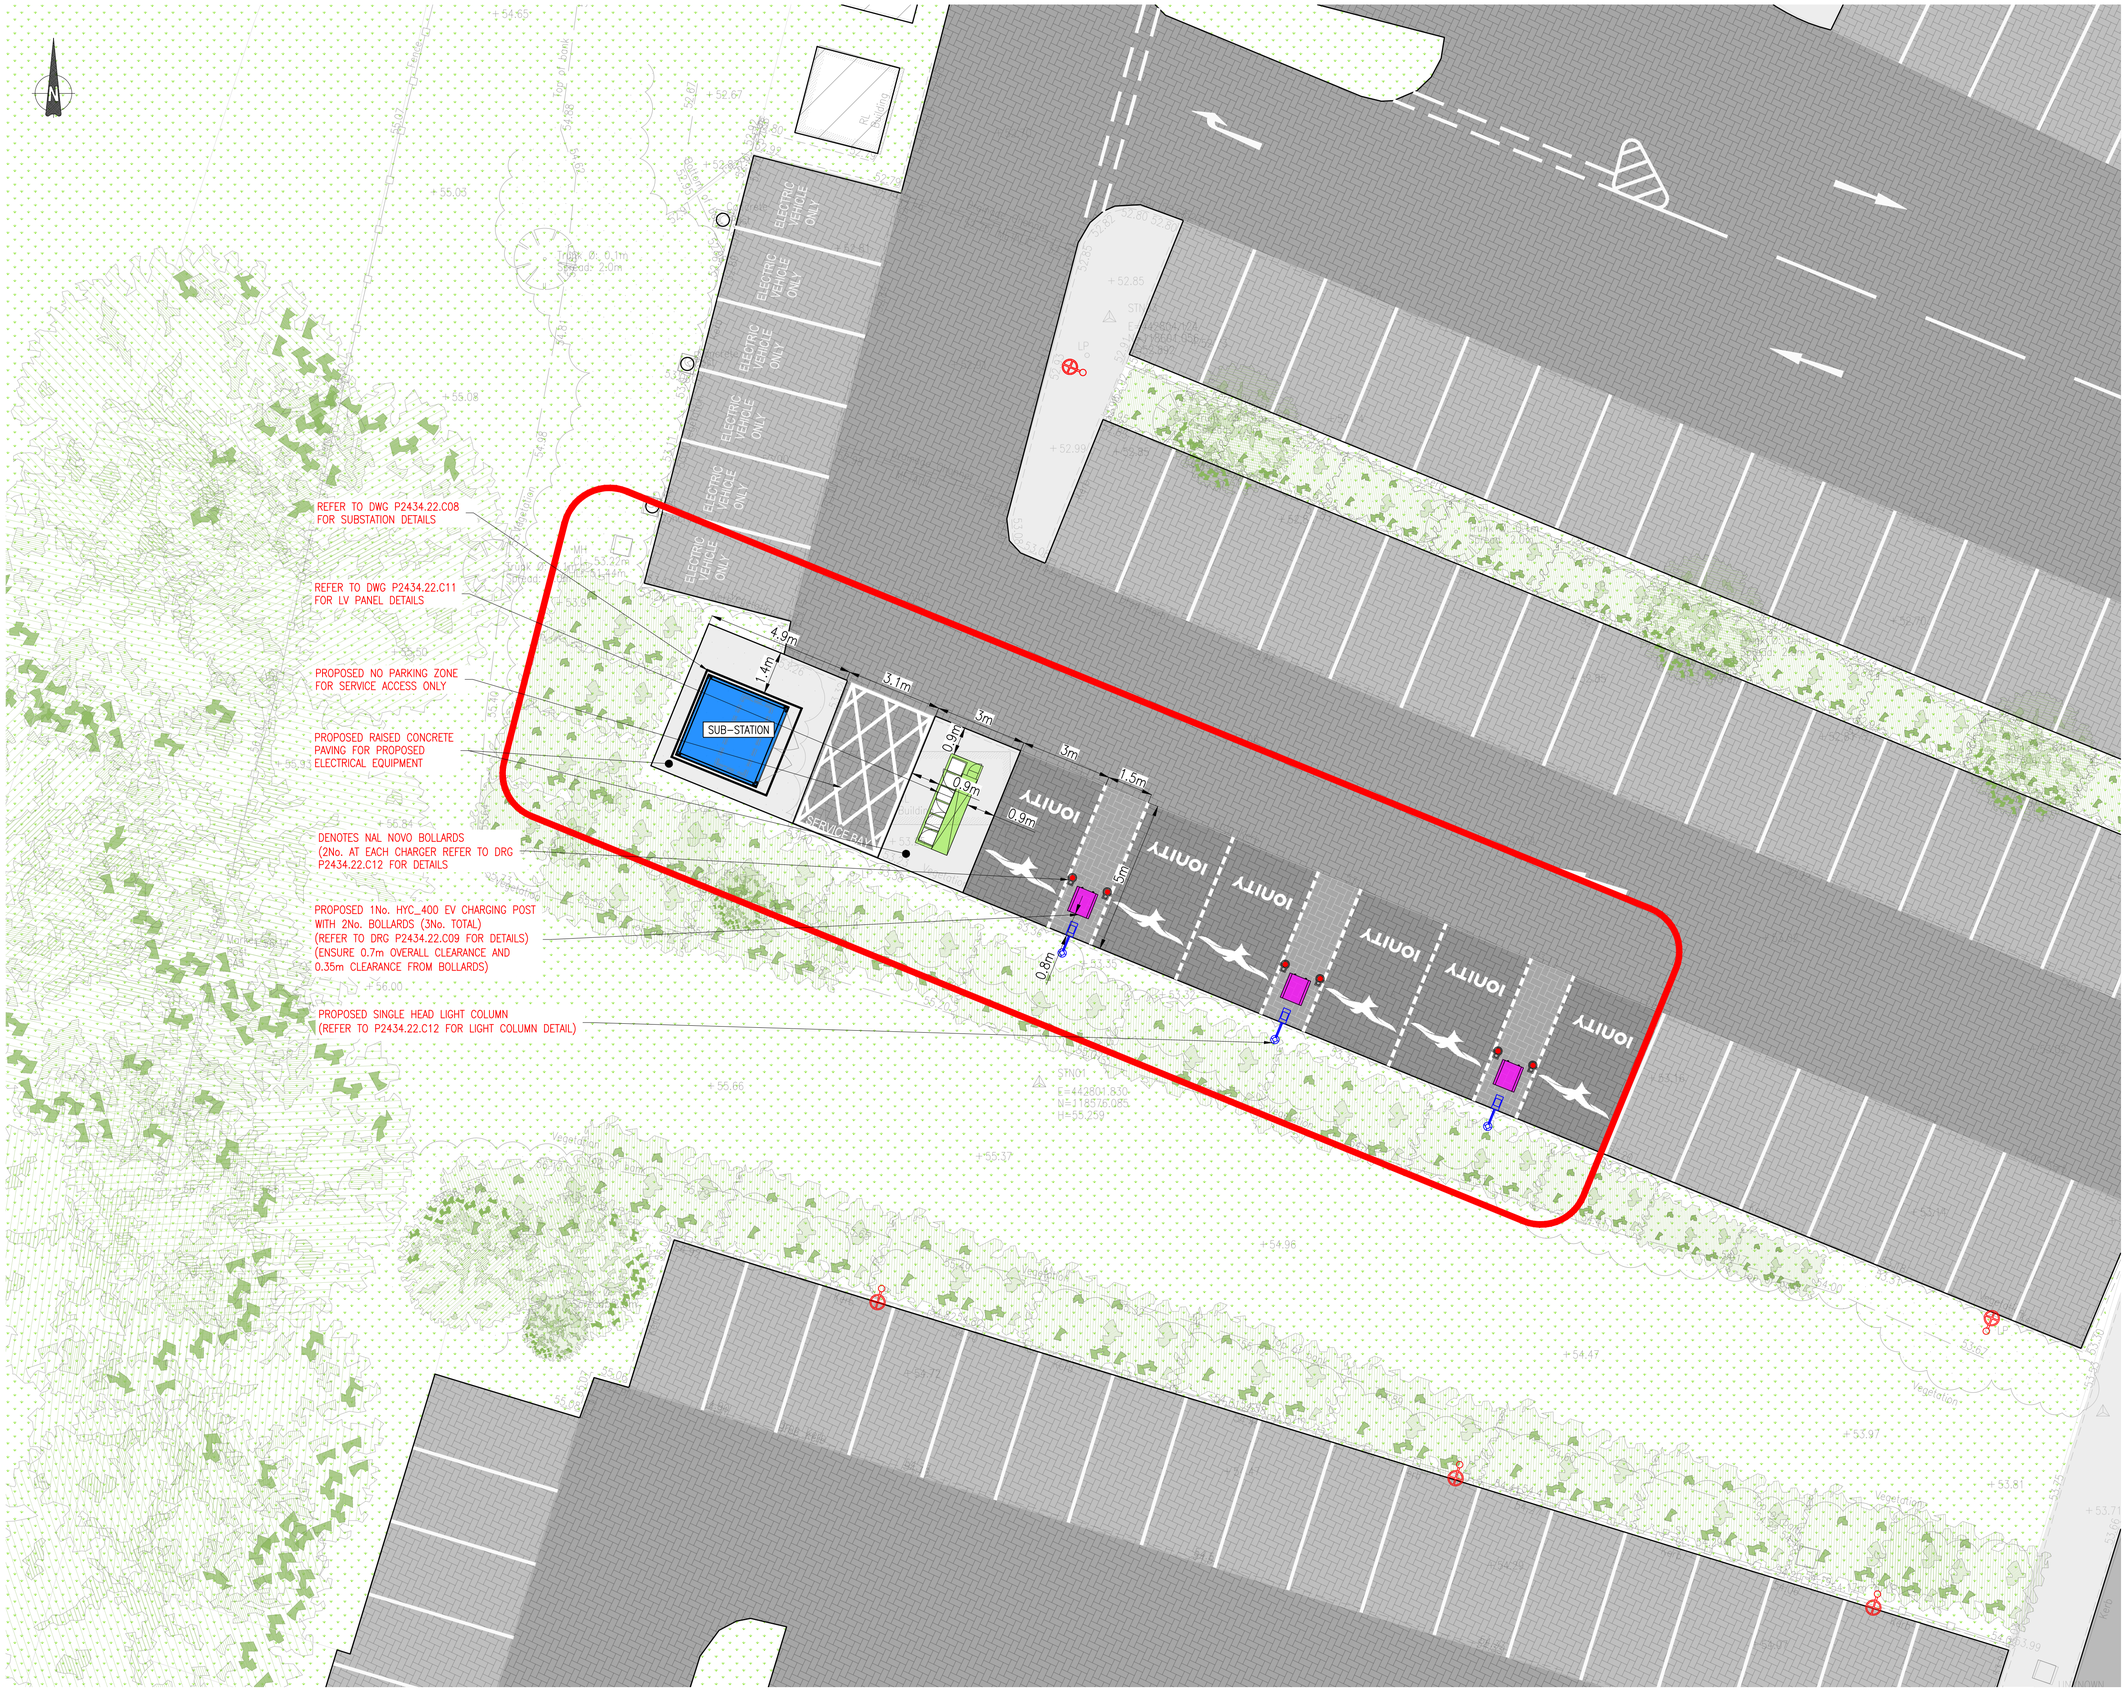

NOTES:
THIS DRAWING IN WHOLE OR IN PART SHALL NOT BE COPIED WITHOUT THE PRIOR PERMISSION OF McARDLE DOYLE LTD.

ALL WORKS TO COMPLY WITH THE CURRENT BUILDING REGULATIONS.

DO NOT SCALE.

LEGEND

- PROPOSED SITE BOUNDARY
- ALPHITRONICS EV CHARGER (3No. CHARGERS & 6No. PARKING BAYS)
- EXISTING LIGHT COLUMN

0 1 2 3 4 6 8 10m
1:100

Rev.	Description	By	Date
–	ISSUED FOR PLANNING	CF	26.06.25

McArdle Doyle

Chartered Engineers
Architectural Services
& Project Managers

Second Floor
Exchange Building
The Long Walk
Dundalk, Co. Louth

mail@mcardledoyle.ie
+353(0) 42 942 9052

PROJECT:
IONITY FAST CHARGING HUB, VILLAGE HOTEL, SOUTHHAMPTON, UNITED KINGDOM

CLIENT:
IONITY

DRAWING TITLE:
PROPOSED SITE LAYOUT

Date	Drawn	Checked	Approved
19/06/25	CF	JF	JF

Scale at A1	Drawing Number	Status	Rev.
1:100	P2434.22.C03	PL	-