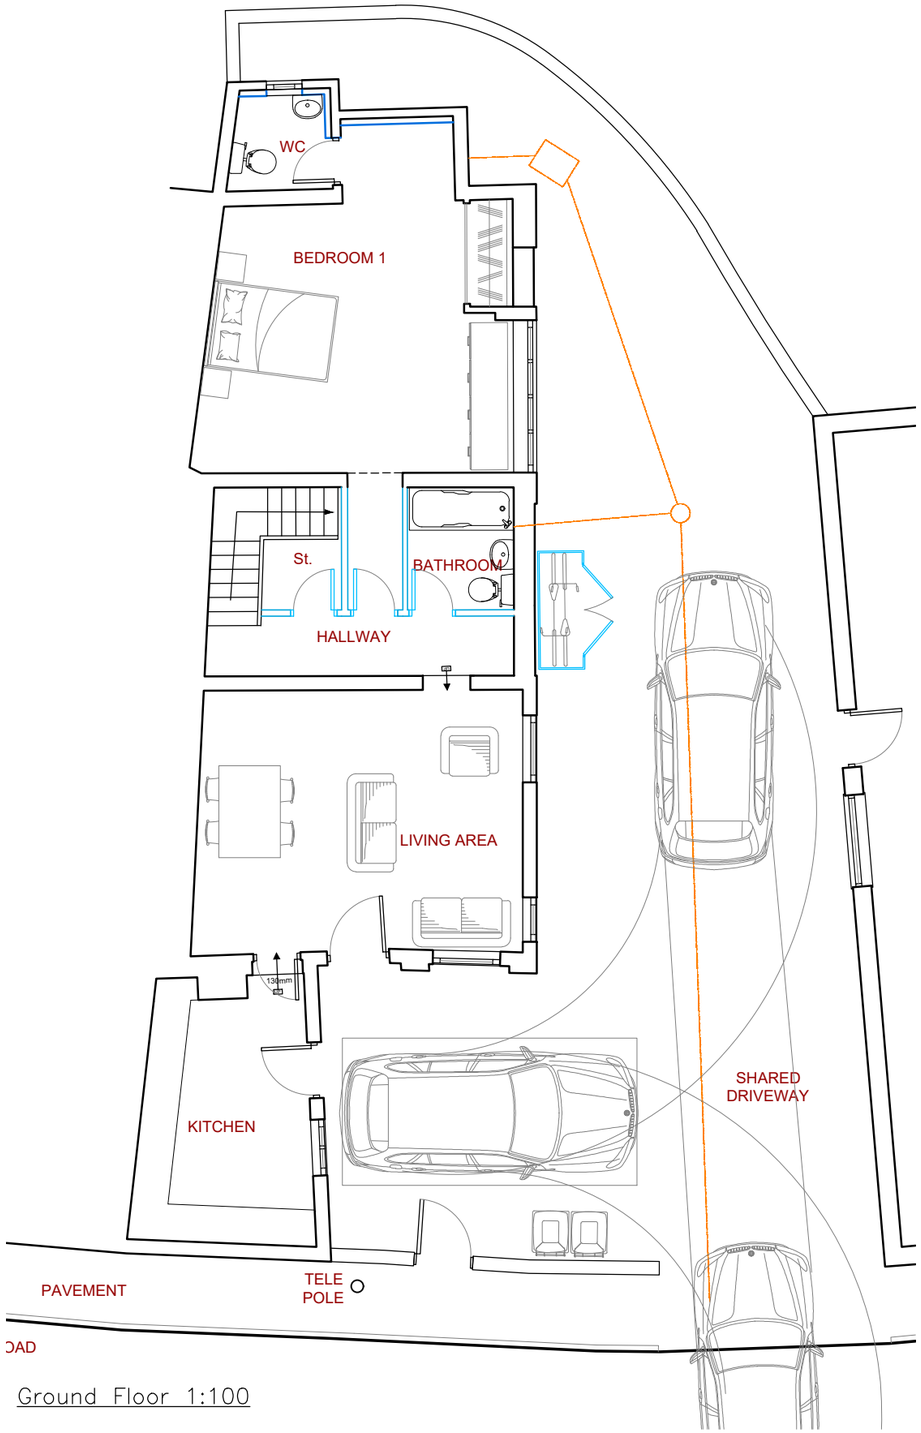

Ground Floor 1:100

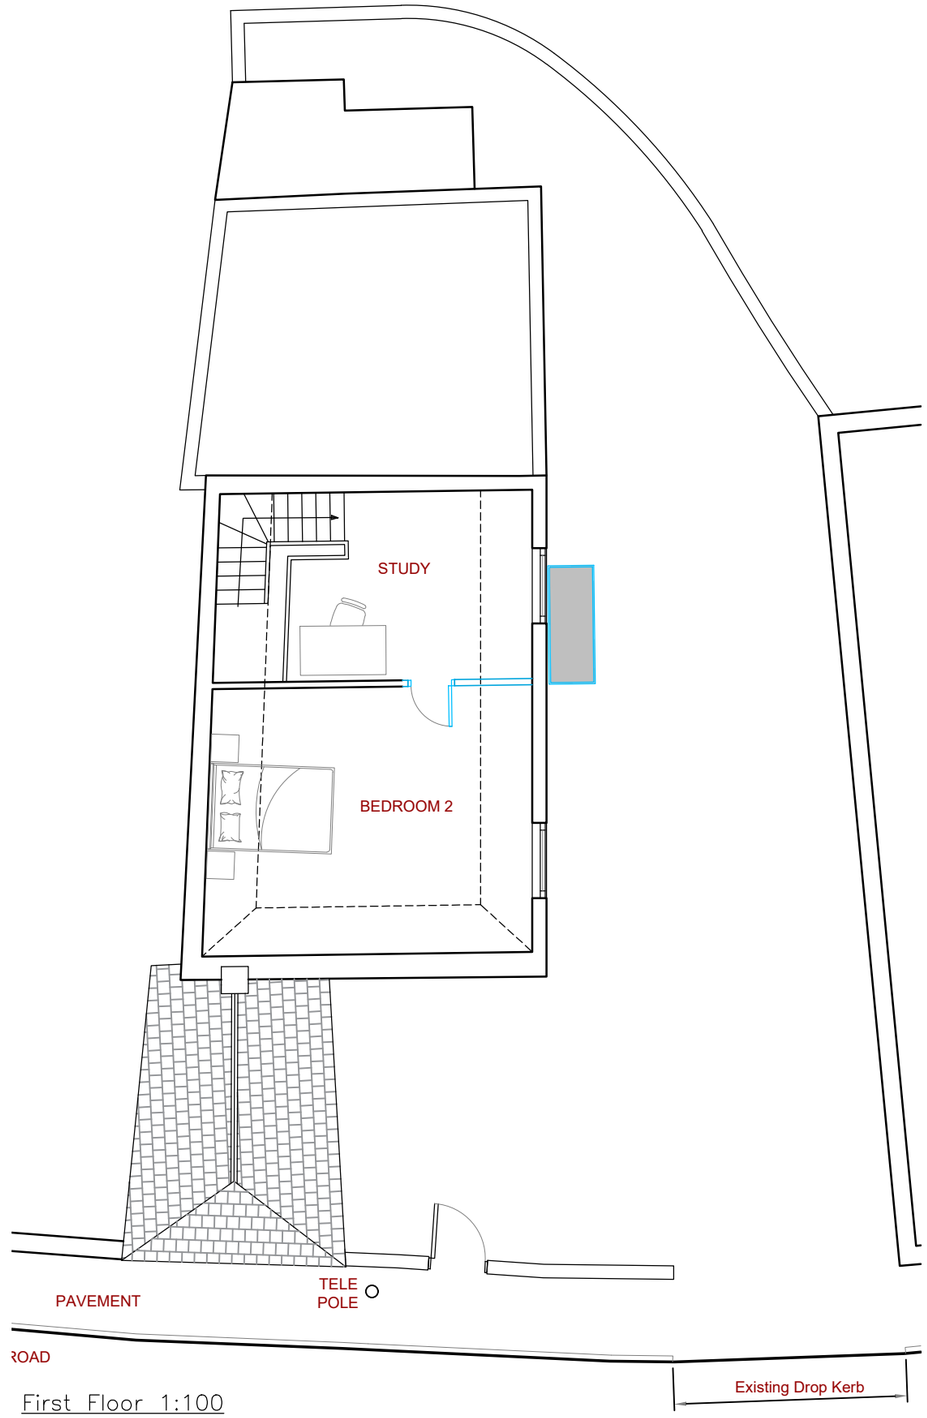

First Floor 1:100

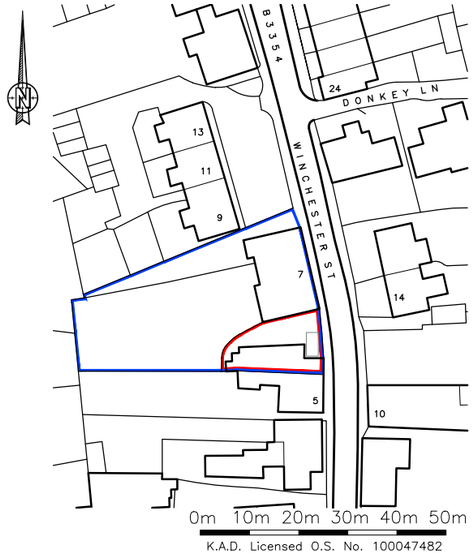

Location Plan 1:1250

0m 1m 2m 3m 4m 5m 6m 7m 8m 9m 10m

Rev	Revision	By	Date

KNIGHT Consulting
ARCHITECTURE - SURVEYING - PLANNING

First Floor Unit 7
The Quarterdeck
Port Solent
PO6 4TP
T: 01489 660194

admin@knight-consulting.co.uk www.knight-consulting.co.uk

Client

MS REBECCA TREACY

Project

LAND AND BUILDING ON THE WEST SIDE OF WINCHESTER STREET, BOTLEY, SOUTHAMPTON, SO30 2EB

Drawing

PROPOSED FLOOR PLANS

Scale	Date
1:100@A3	AUG 2024

Project no.	Sequential	Bldg/Floor	Detail	Rev
KC	02	A	PP	B