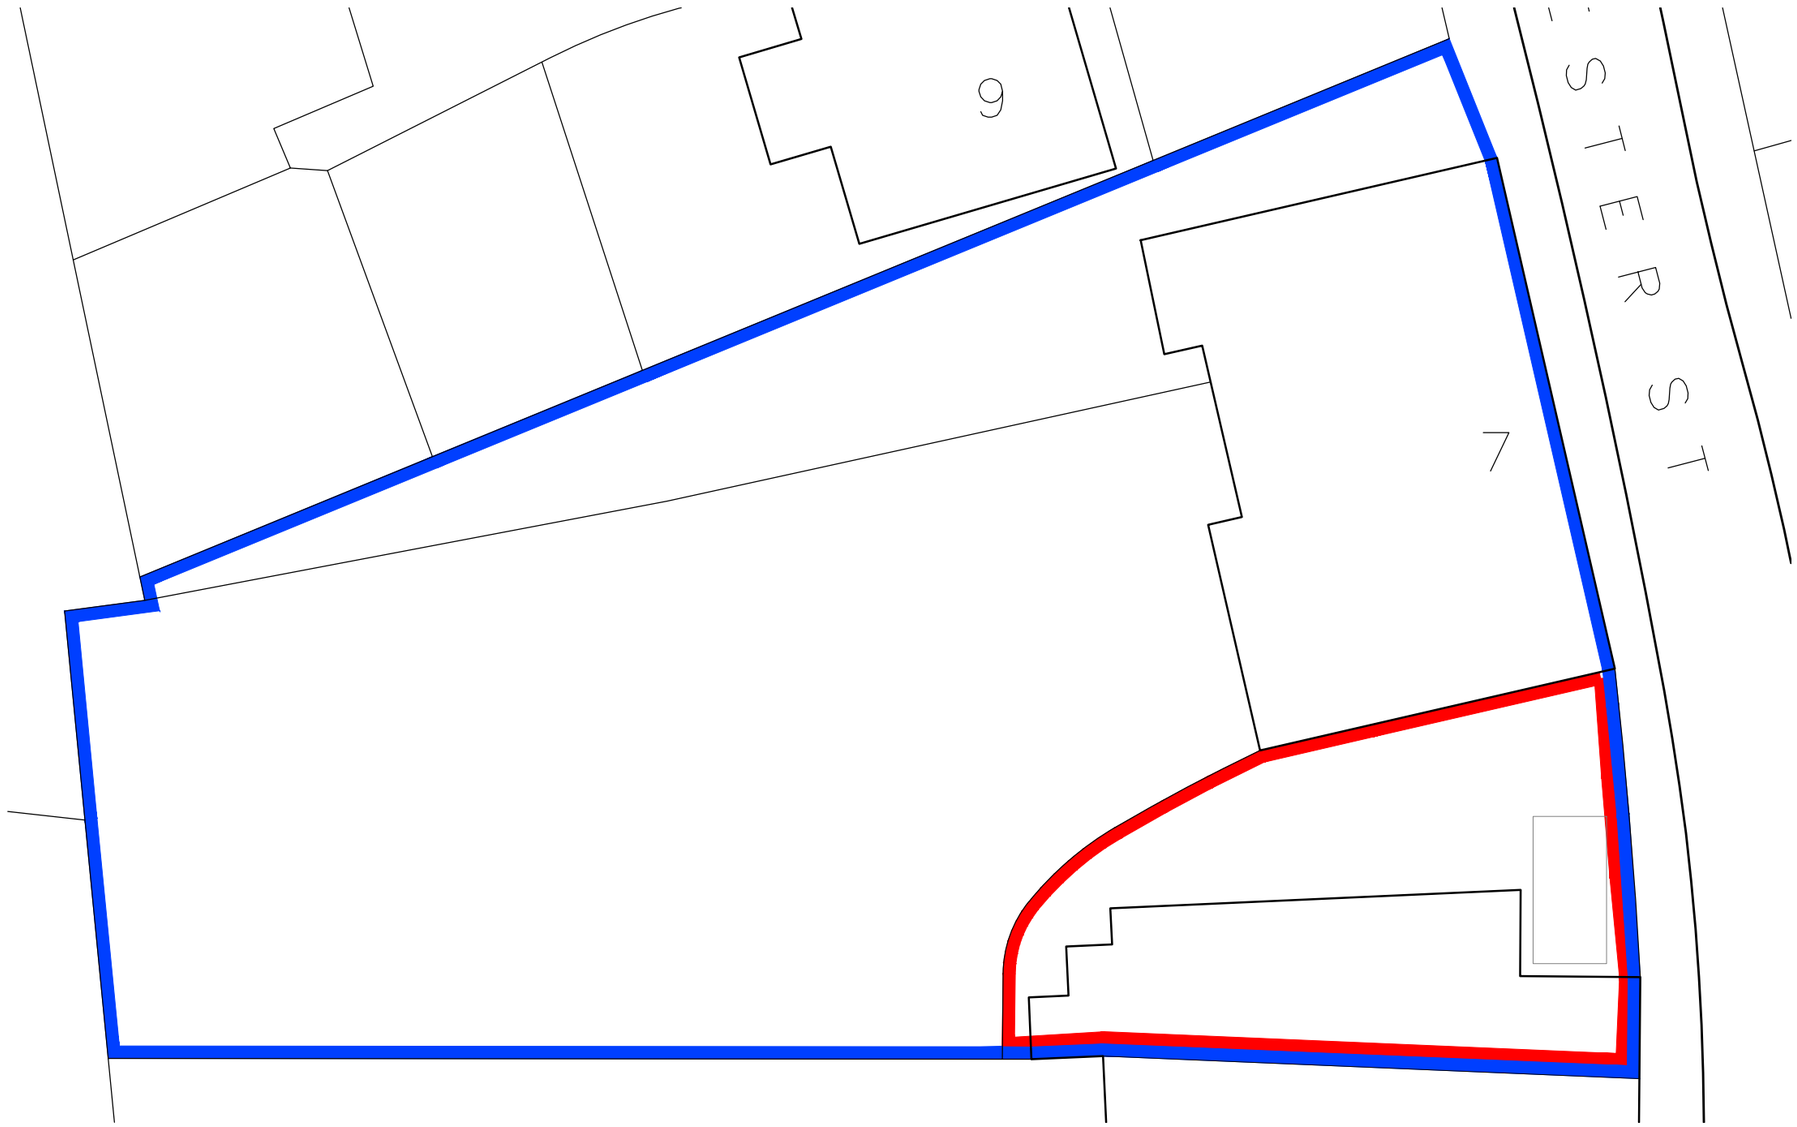

Block Plan 1:200

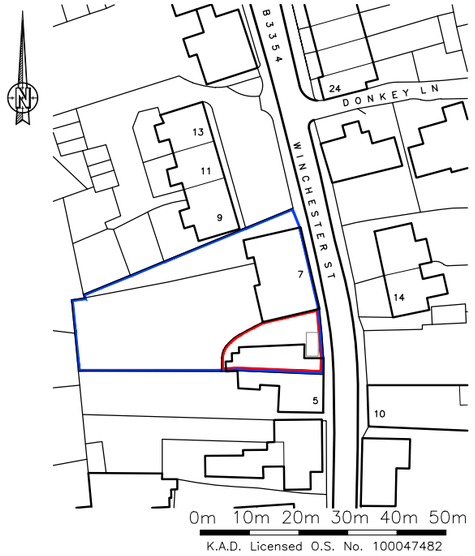

Location Plan 1:1250

0m 2m 4m 6m 8m 10m 12m 14m 16m 18m 20m

KNIGHT Consulting
ARCHITECTURE - SURVEYING - PLANNING

First Floor Unit 7
The Quarterdeck
Port Solent
PO6 4TP
T: 01489 660194

admin@knight-consulting.co.uk www.knight-consulting.co.uk

Project
LAND AND BUILDING ON THE WEST SIDE OF WINCHESTER STREET, BOTLEY, SOUTHAMPTON, SO30 2EB

Client
MS REBECCA TREACY

Drawing
BLOCK PLAN

Scale	Date
1:200@A3	SEP 2024

Project no.	Sequential	Bldg/Floor	Detail	Rev
KC	04	A	EX	A